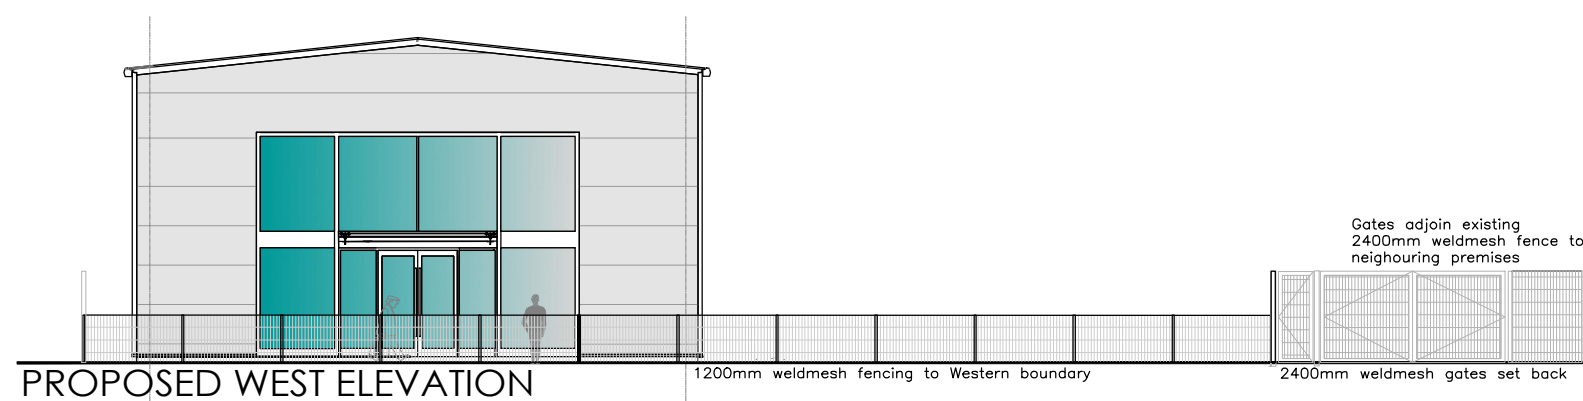
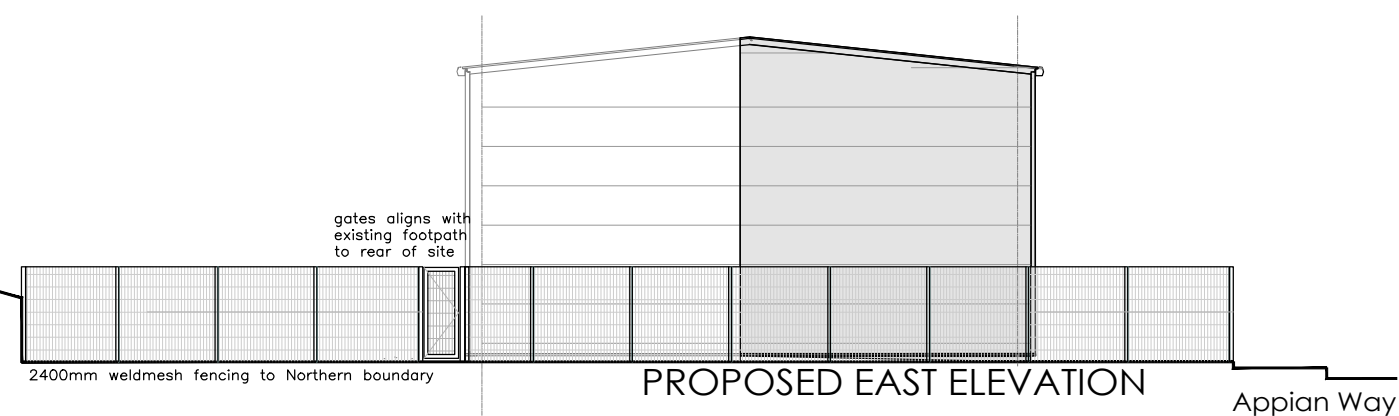
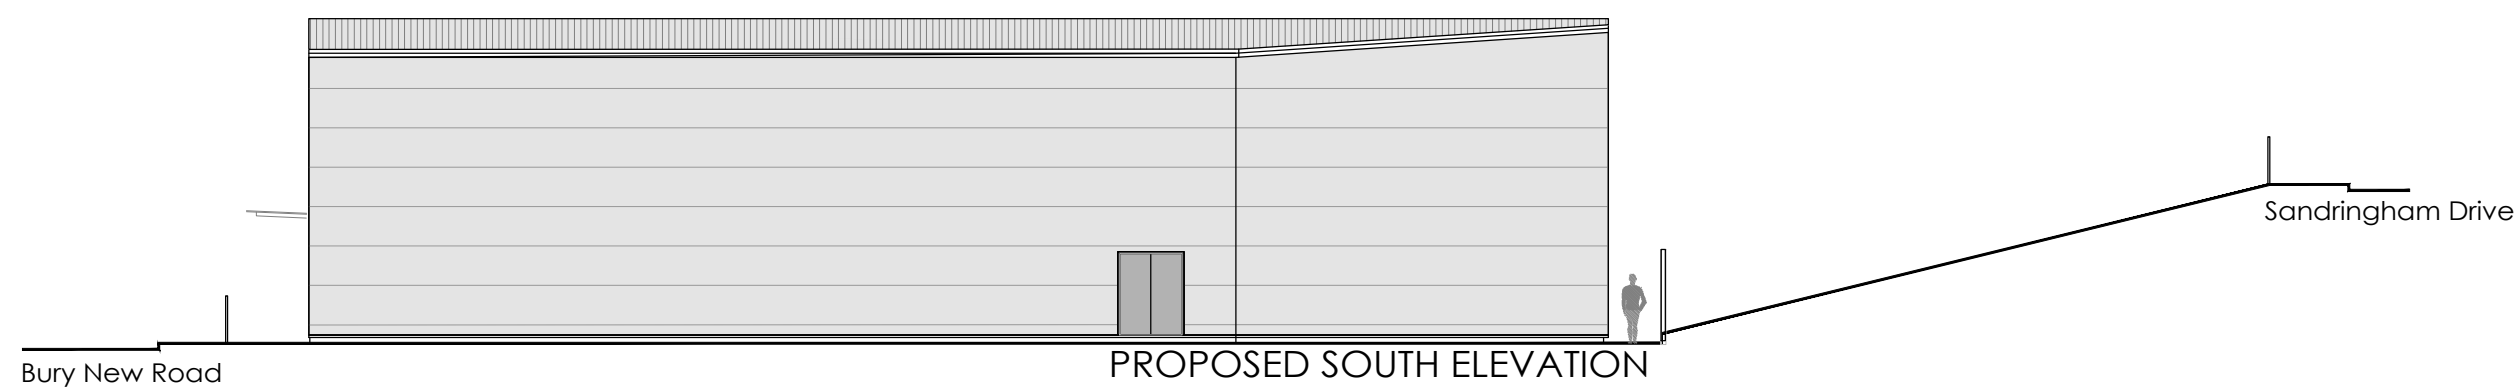


PROPOSED WHOLESALE REAIL WAREHOUSE: ELEVATIONS
LAND OFF BURY NEW ROAD, MANCHESTER

SCALE 1:200 @ A3

REV		DATE		DRAWN BY	
Copyright of fob design (UK) Ltd, all rights reserved. All information contained within this drawing remains the property of fob design. The information should not be reproduced in whole or part or modified without written consent of fob design. No information within this drawing should be modified or passed onto third parties without written consent of fob design. Do not scale from drawing.					
XXX					
PROPOSED WHOLESALE RETAIL WAREHOUSE					
PROPOSED ELEVATIONS					
XXX					
Drawn	IM	Status	PL	Date	MAY 21
Checked	XXX	Original	A3	Scale	1:200@A3
PL 05					A

FOB
Design

FOB Design (UK) Ltd
72A Water Lane,
Wilmslow, Cheshire. SK9 5BB
01625 251644
office@fob-design.com www.fob-design.com