
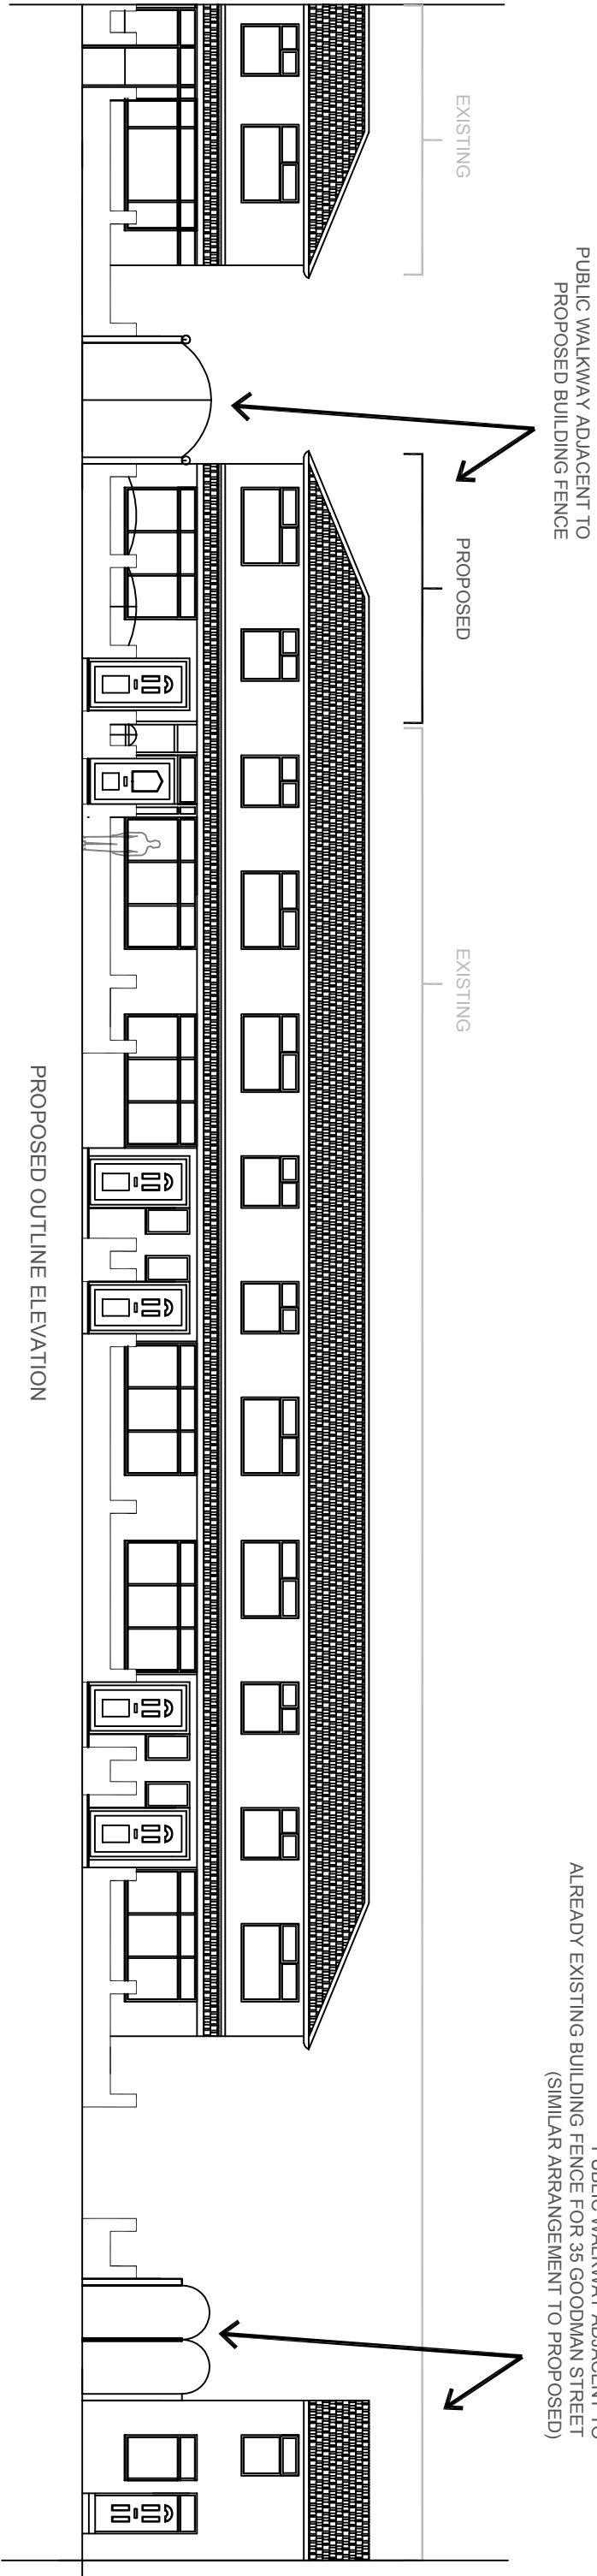


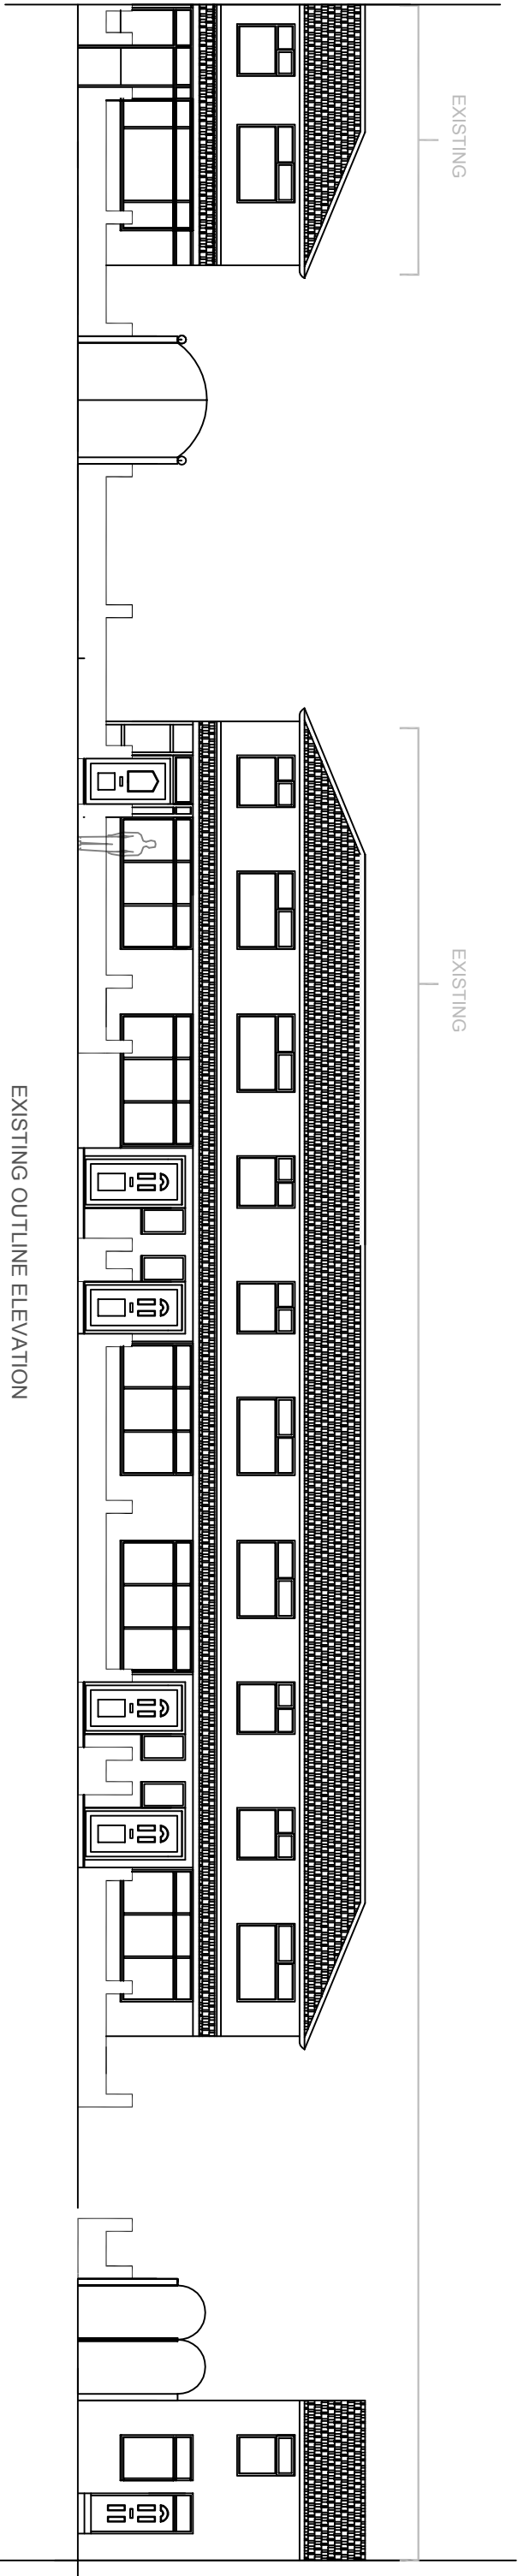

RESIDENTIAL RE-DESIGN

21 Goodman Street, Manchester
M9 4FD

EXISTING AND PROPOSED STREET VIEW

Scale 1:150
Ref: AA2022006/05
Date: APR 2022