




This drawing is sole copyright and should not be copied or reproduced without prior consent. All dimensions are to be checked on site.

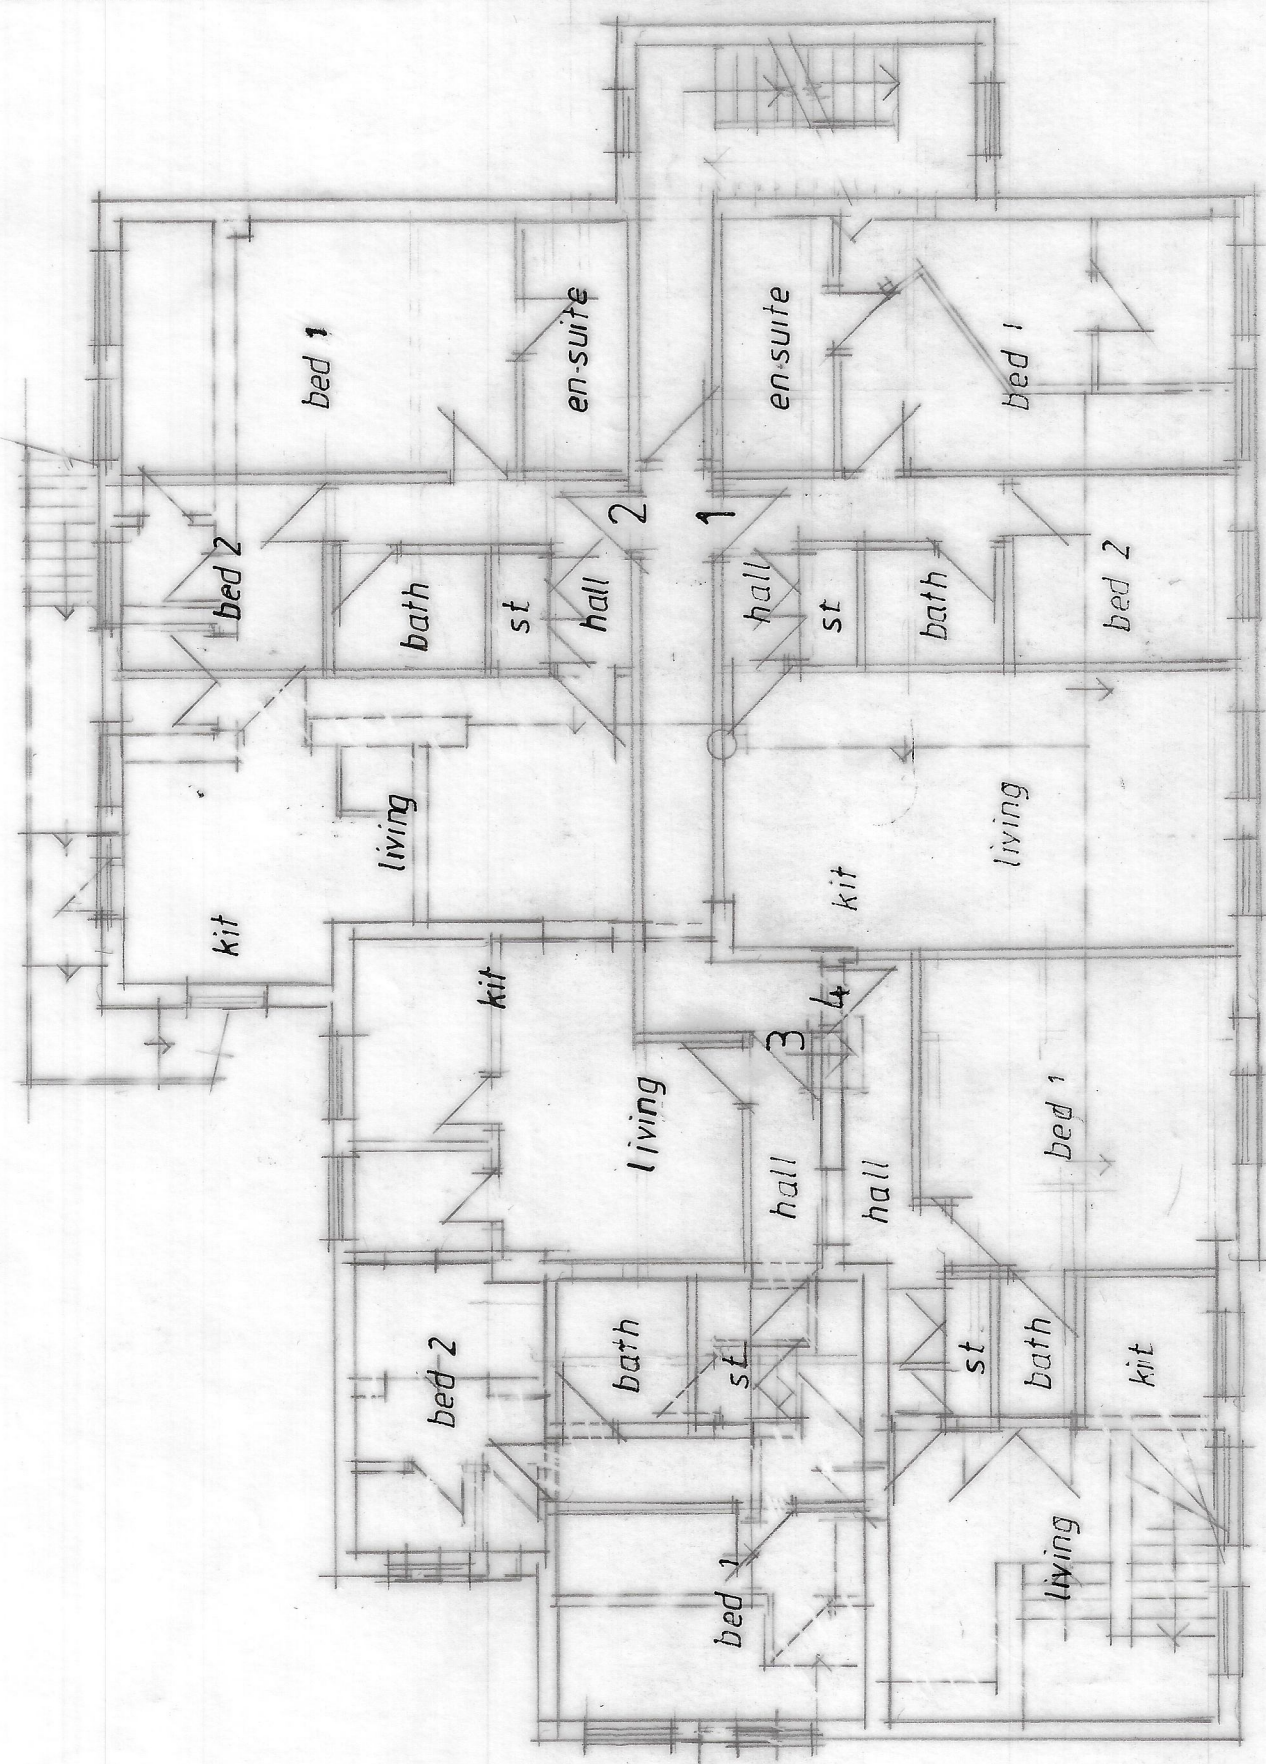

FIRST

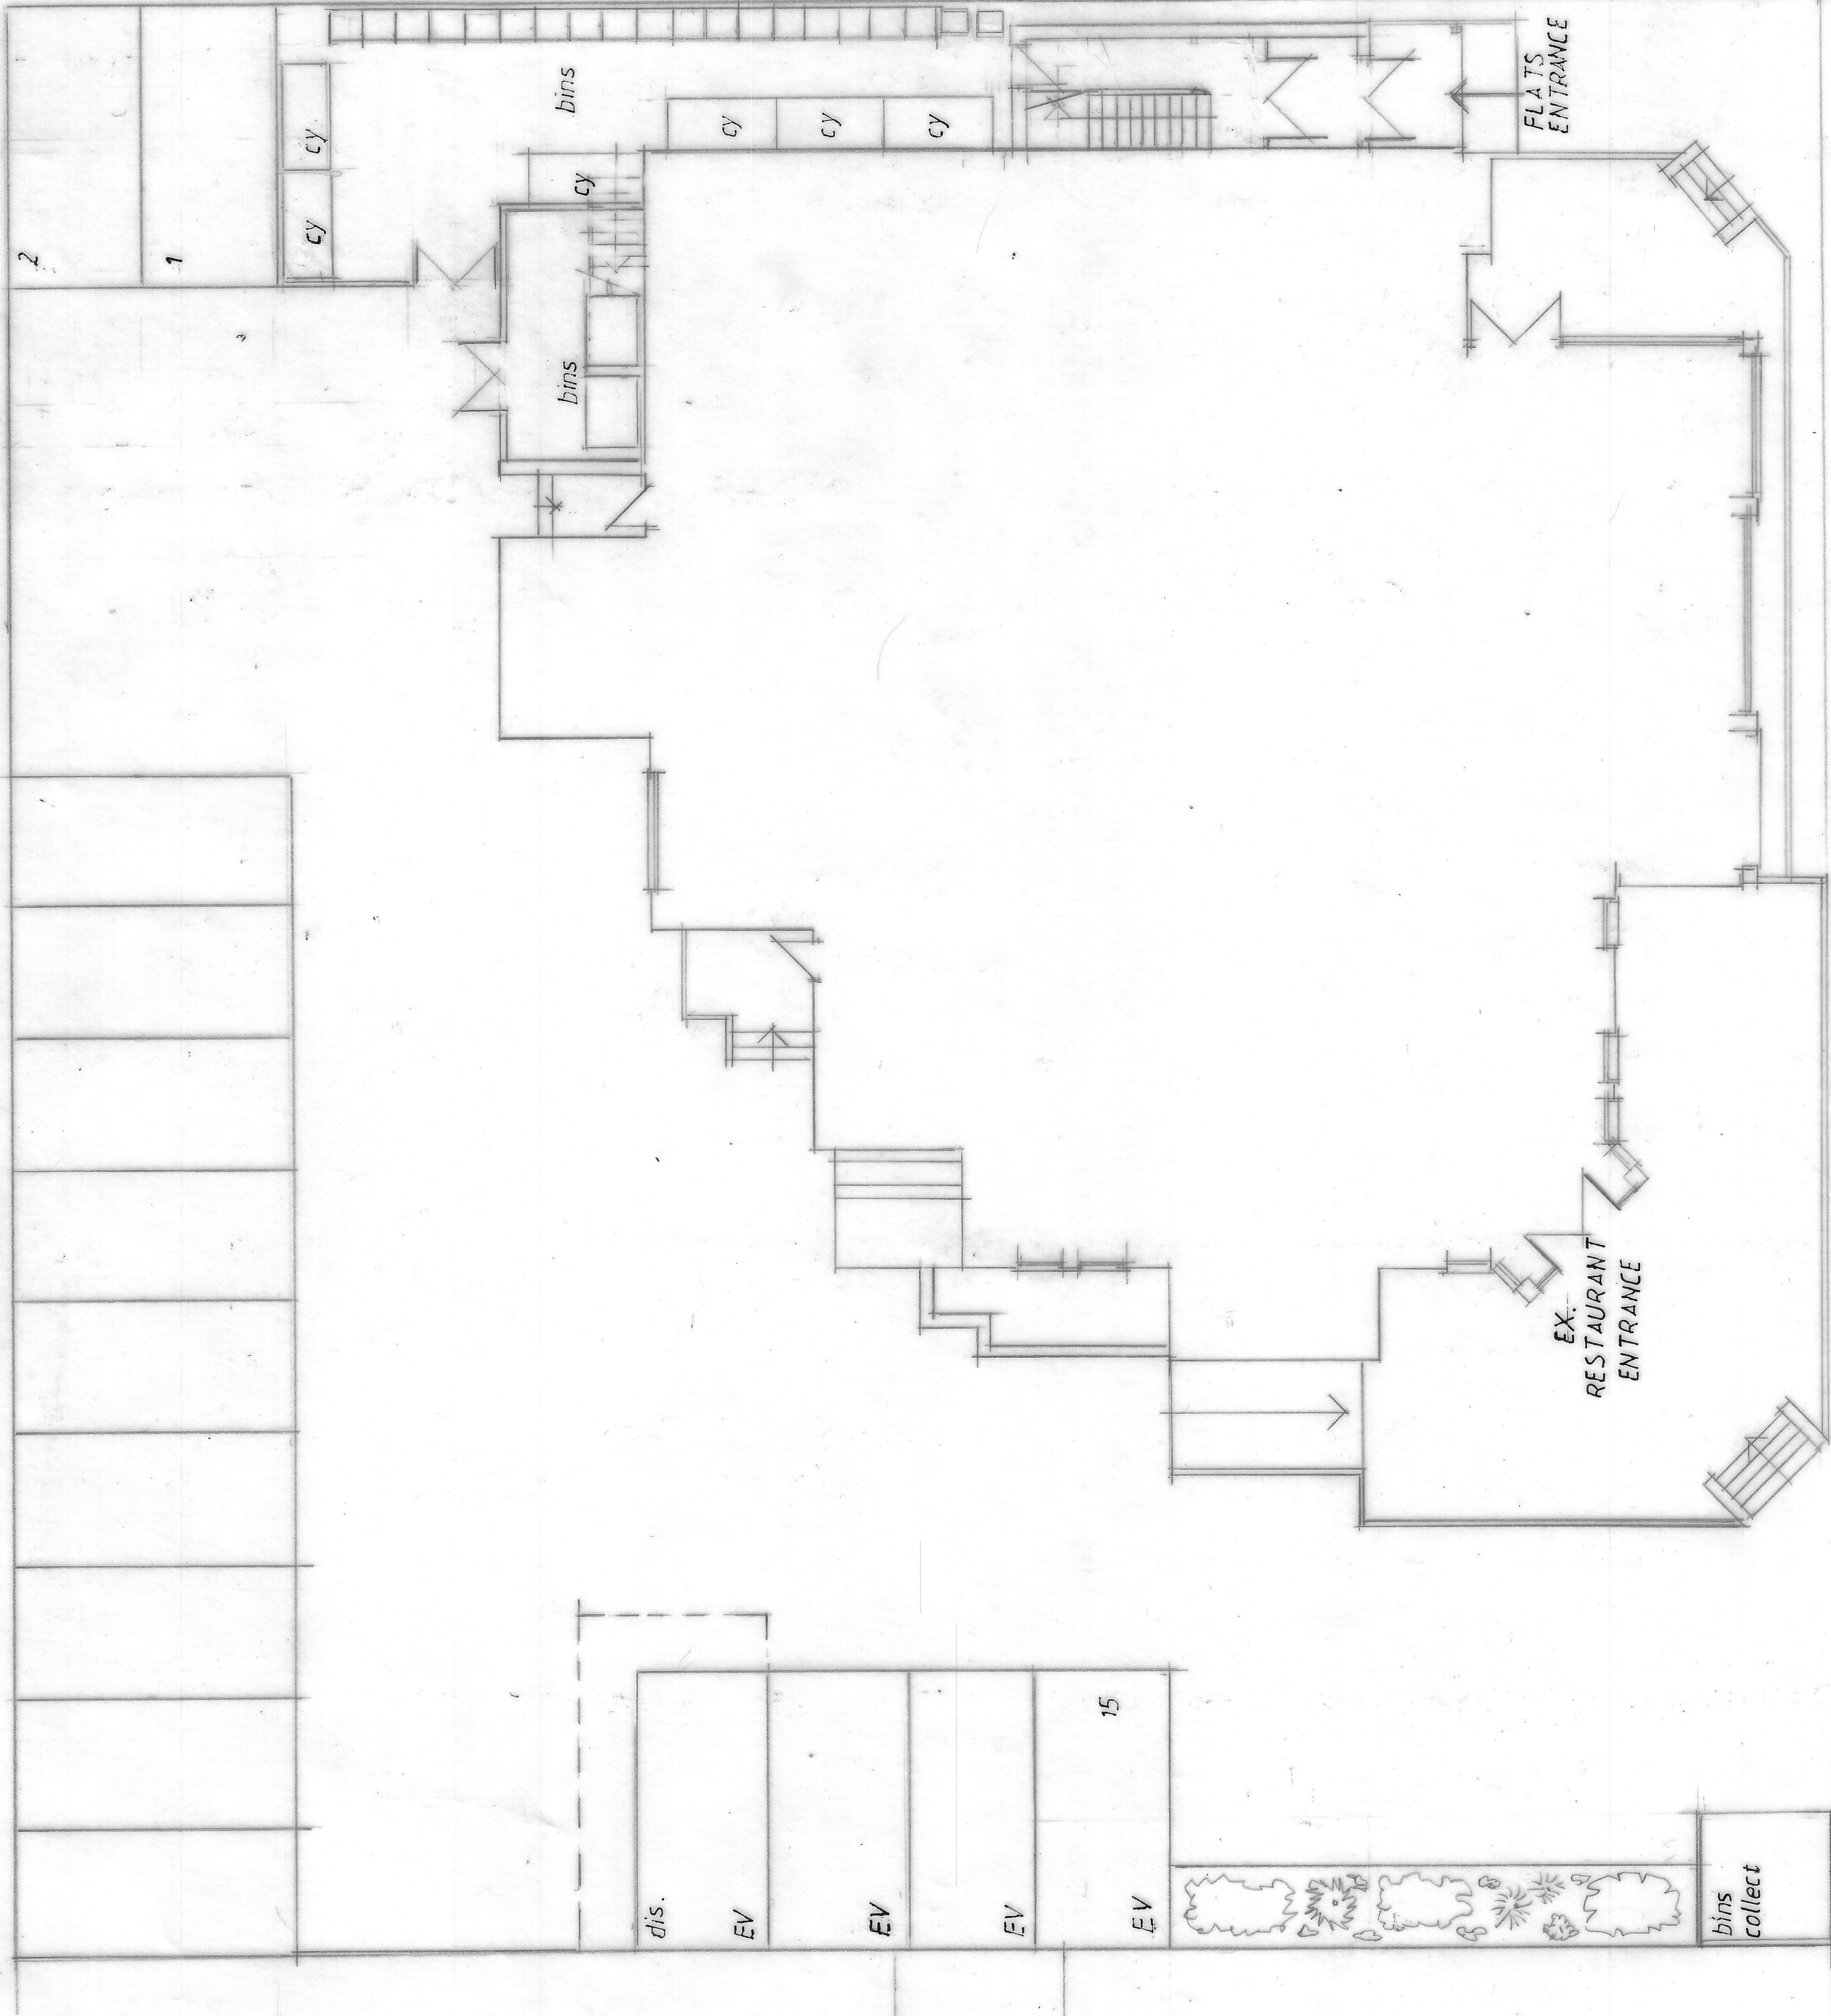

GROUND

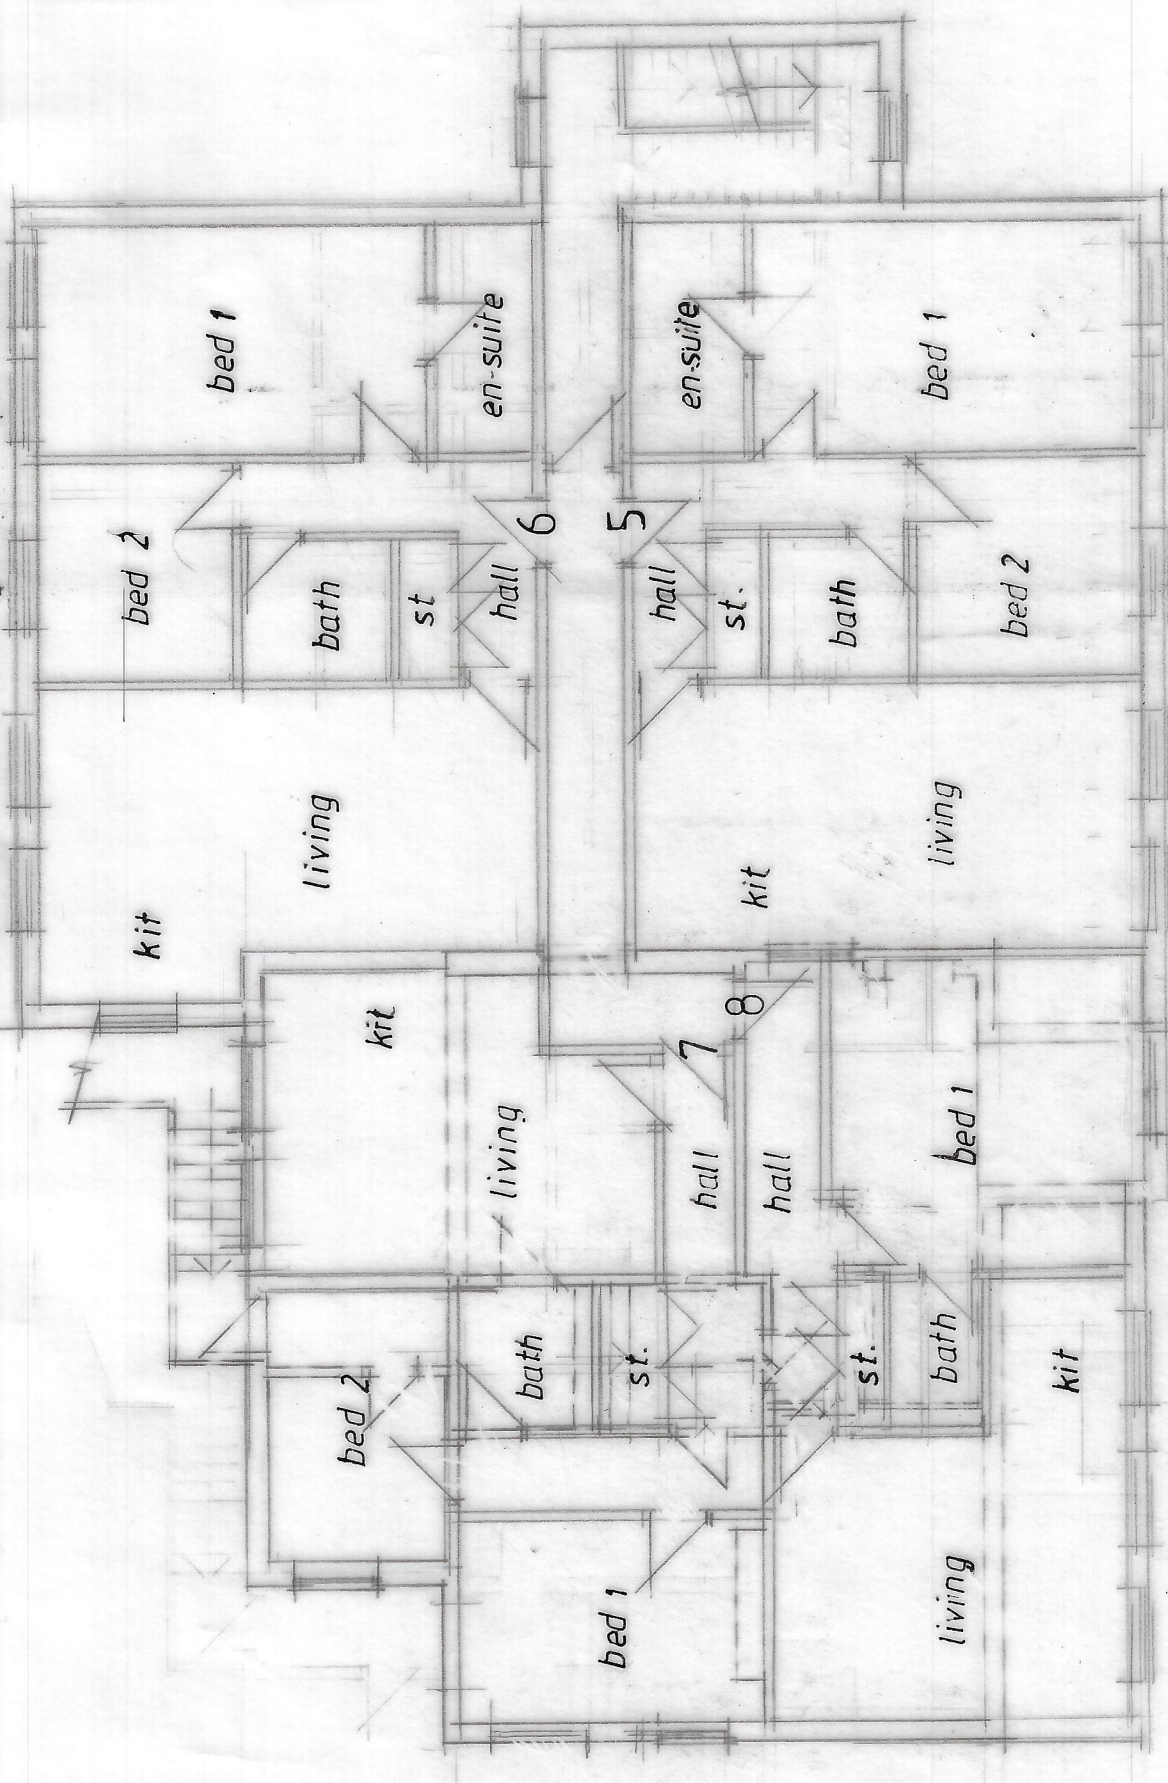

SECOND

REVISION

CLIENT

TJ & ZJ PROPERTIES LTD
27 ARROWICK STREET
MANCHESTER M12 6BG

JOB TITLE

PROPOSED NEW FLATS
5-7 WILBRAHAM ROAD
MANCHESTER M12 6JS

DRG. TITLE

PLANS AS PROPOSED

HOLBOROW +
ORMESHER +
Limited

architectural &
interior design

15 OVERTON CLOSE
MIDDLEWICH CW10 0PZ
phone: 07770 834939

ISSUE	ORIGINAL	1	2	3	4	5	6	7
REVISION								
DATE								
DRAWN								
CHECKED								
APPROVED								
SCALE	1:100 at A1							

DRAWING
NUMBER

2226 / 21 / 03