




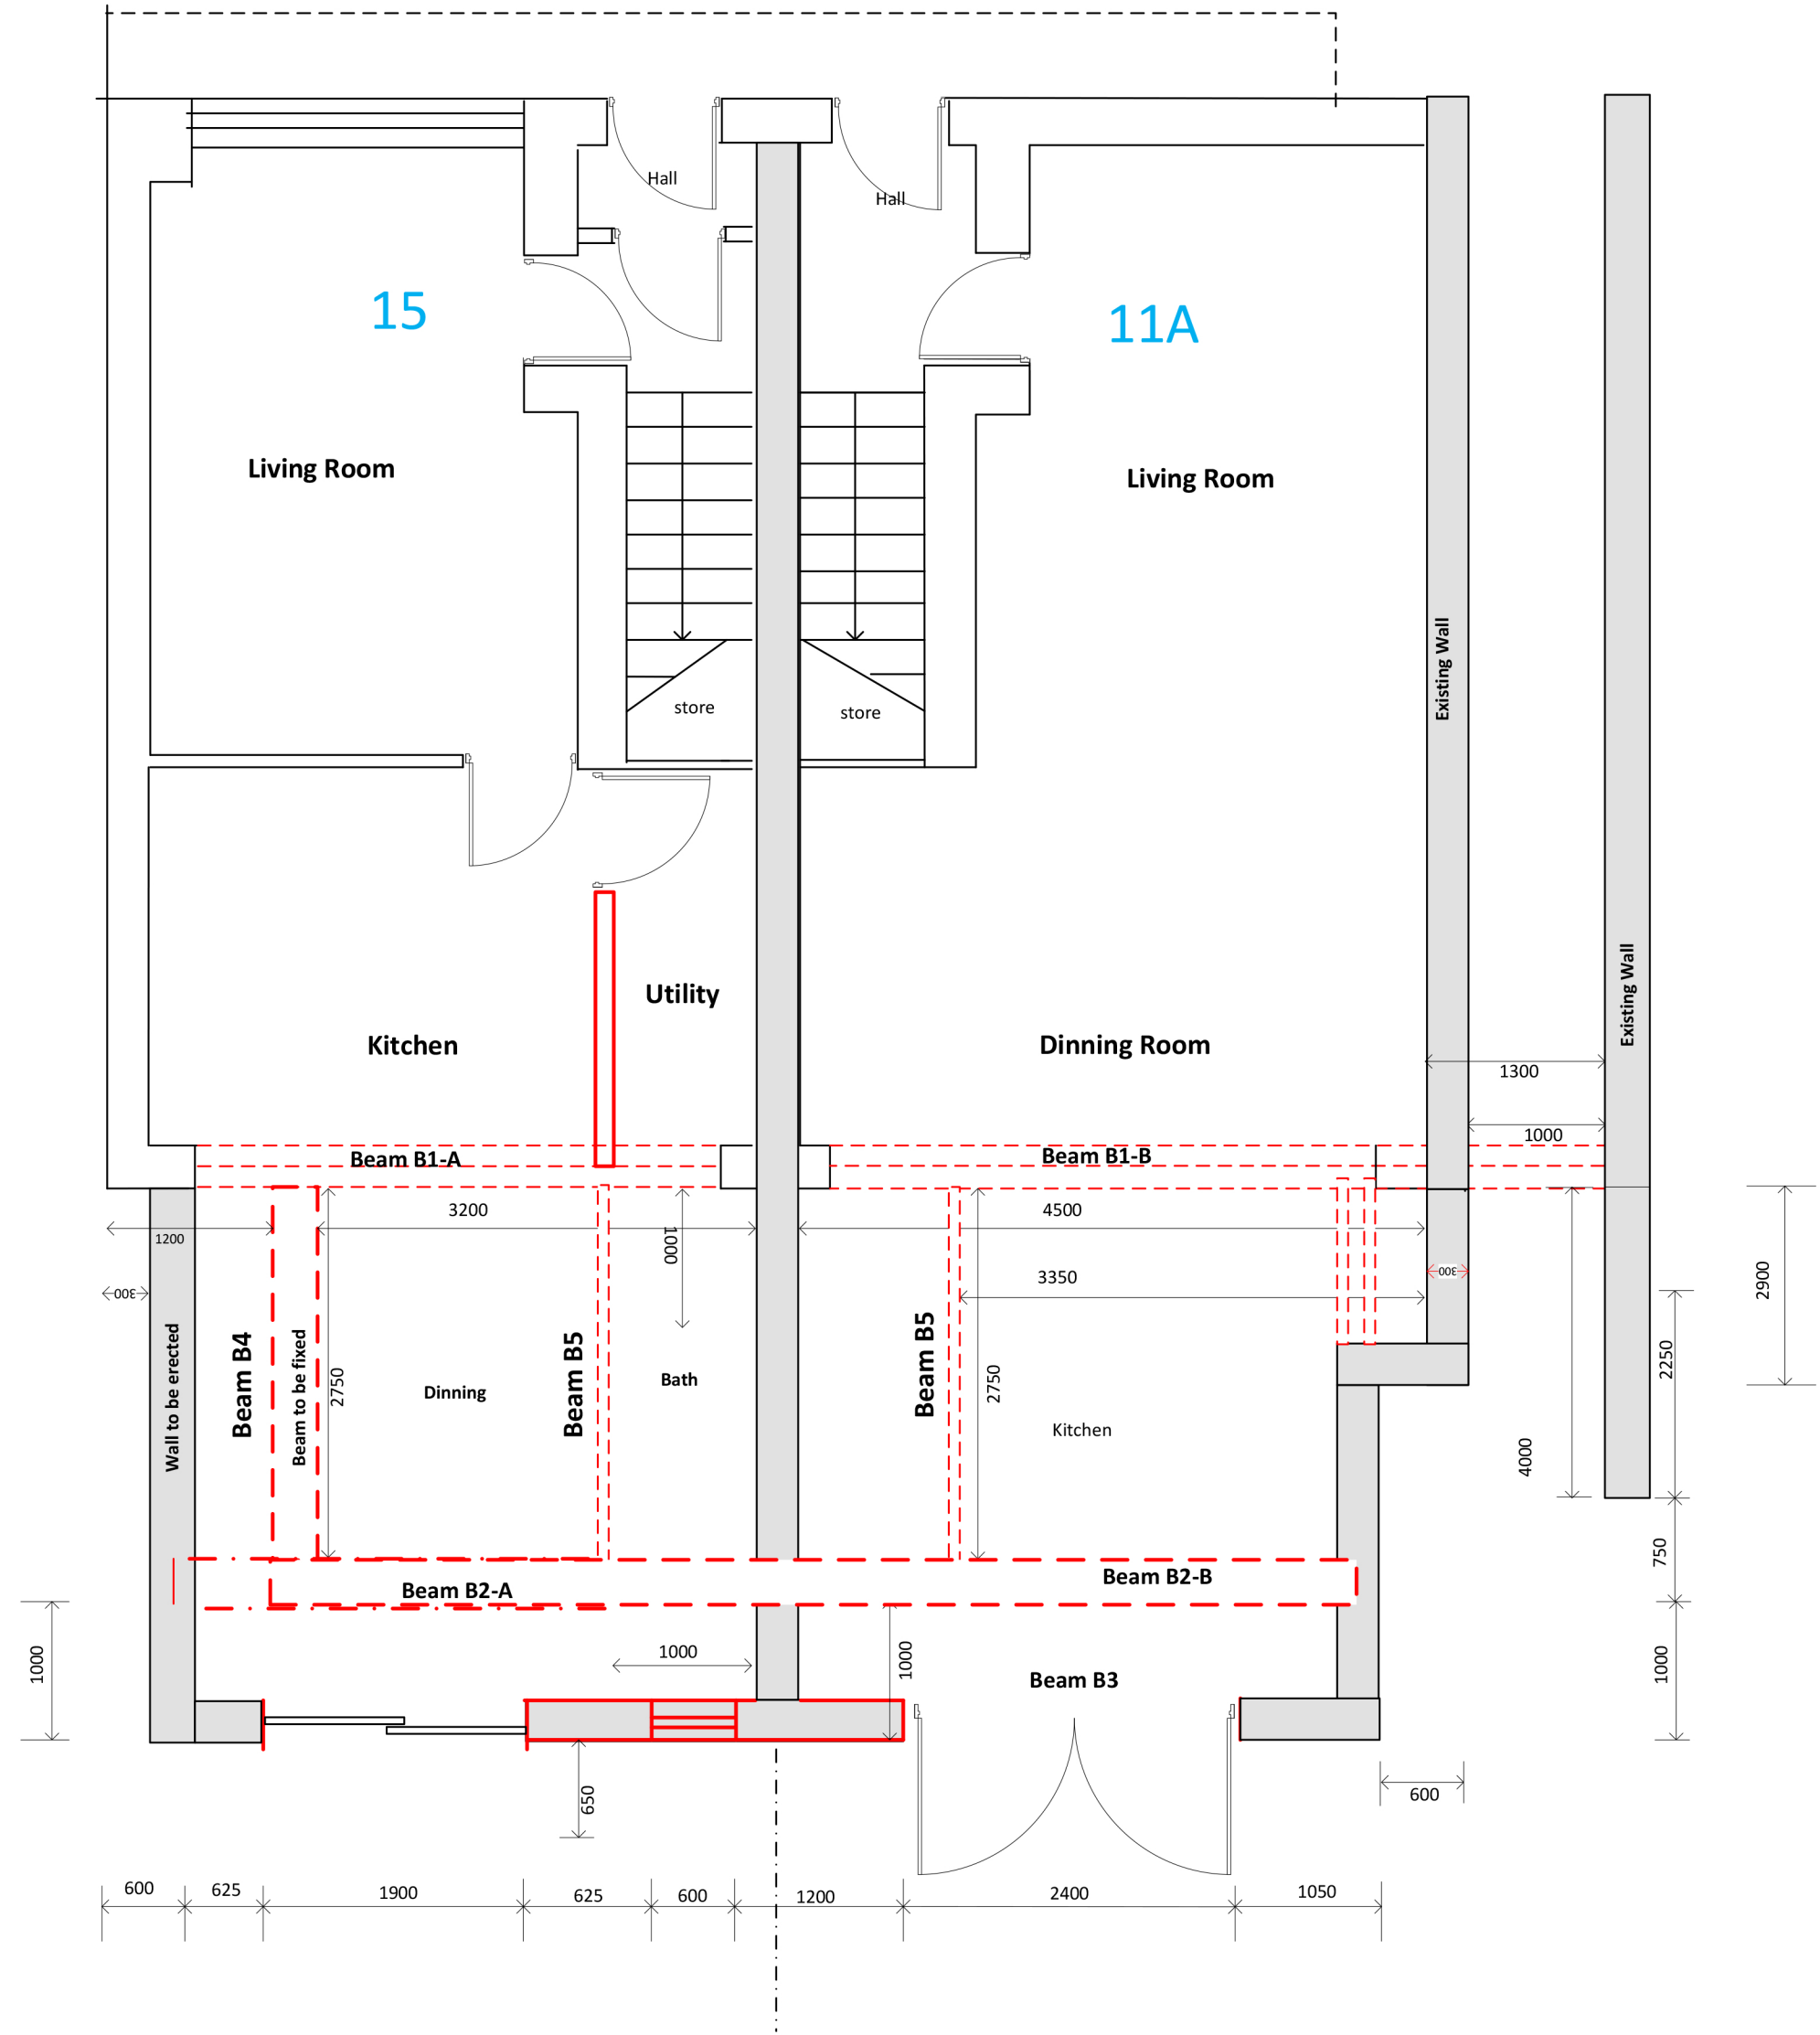


PROPOSED GROUND FLOOR PLAN
With Beams layout

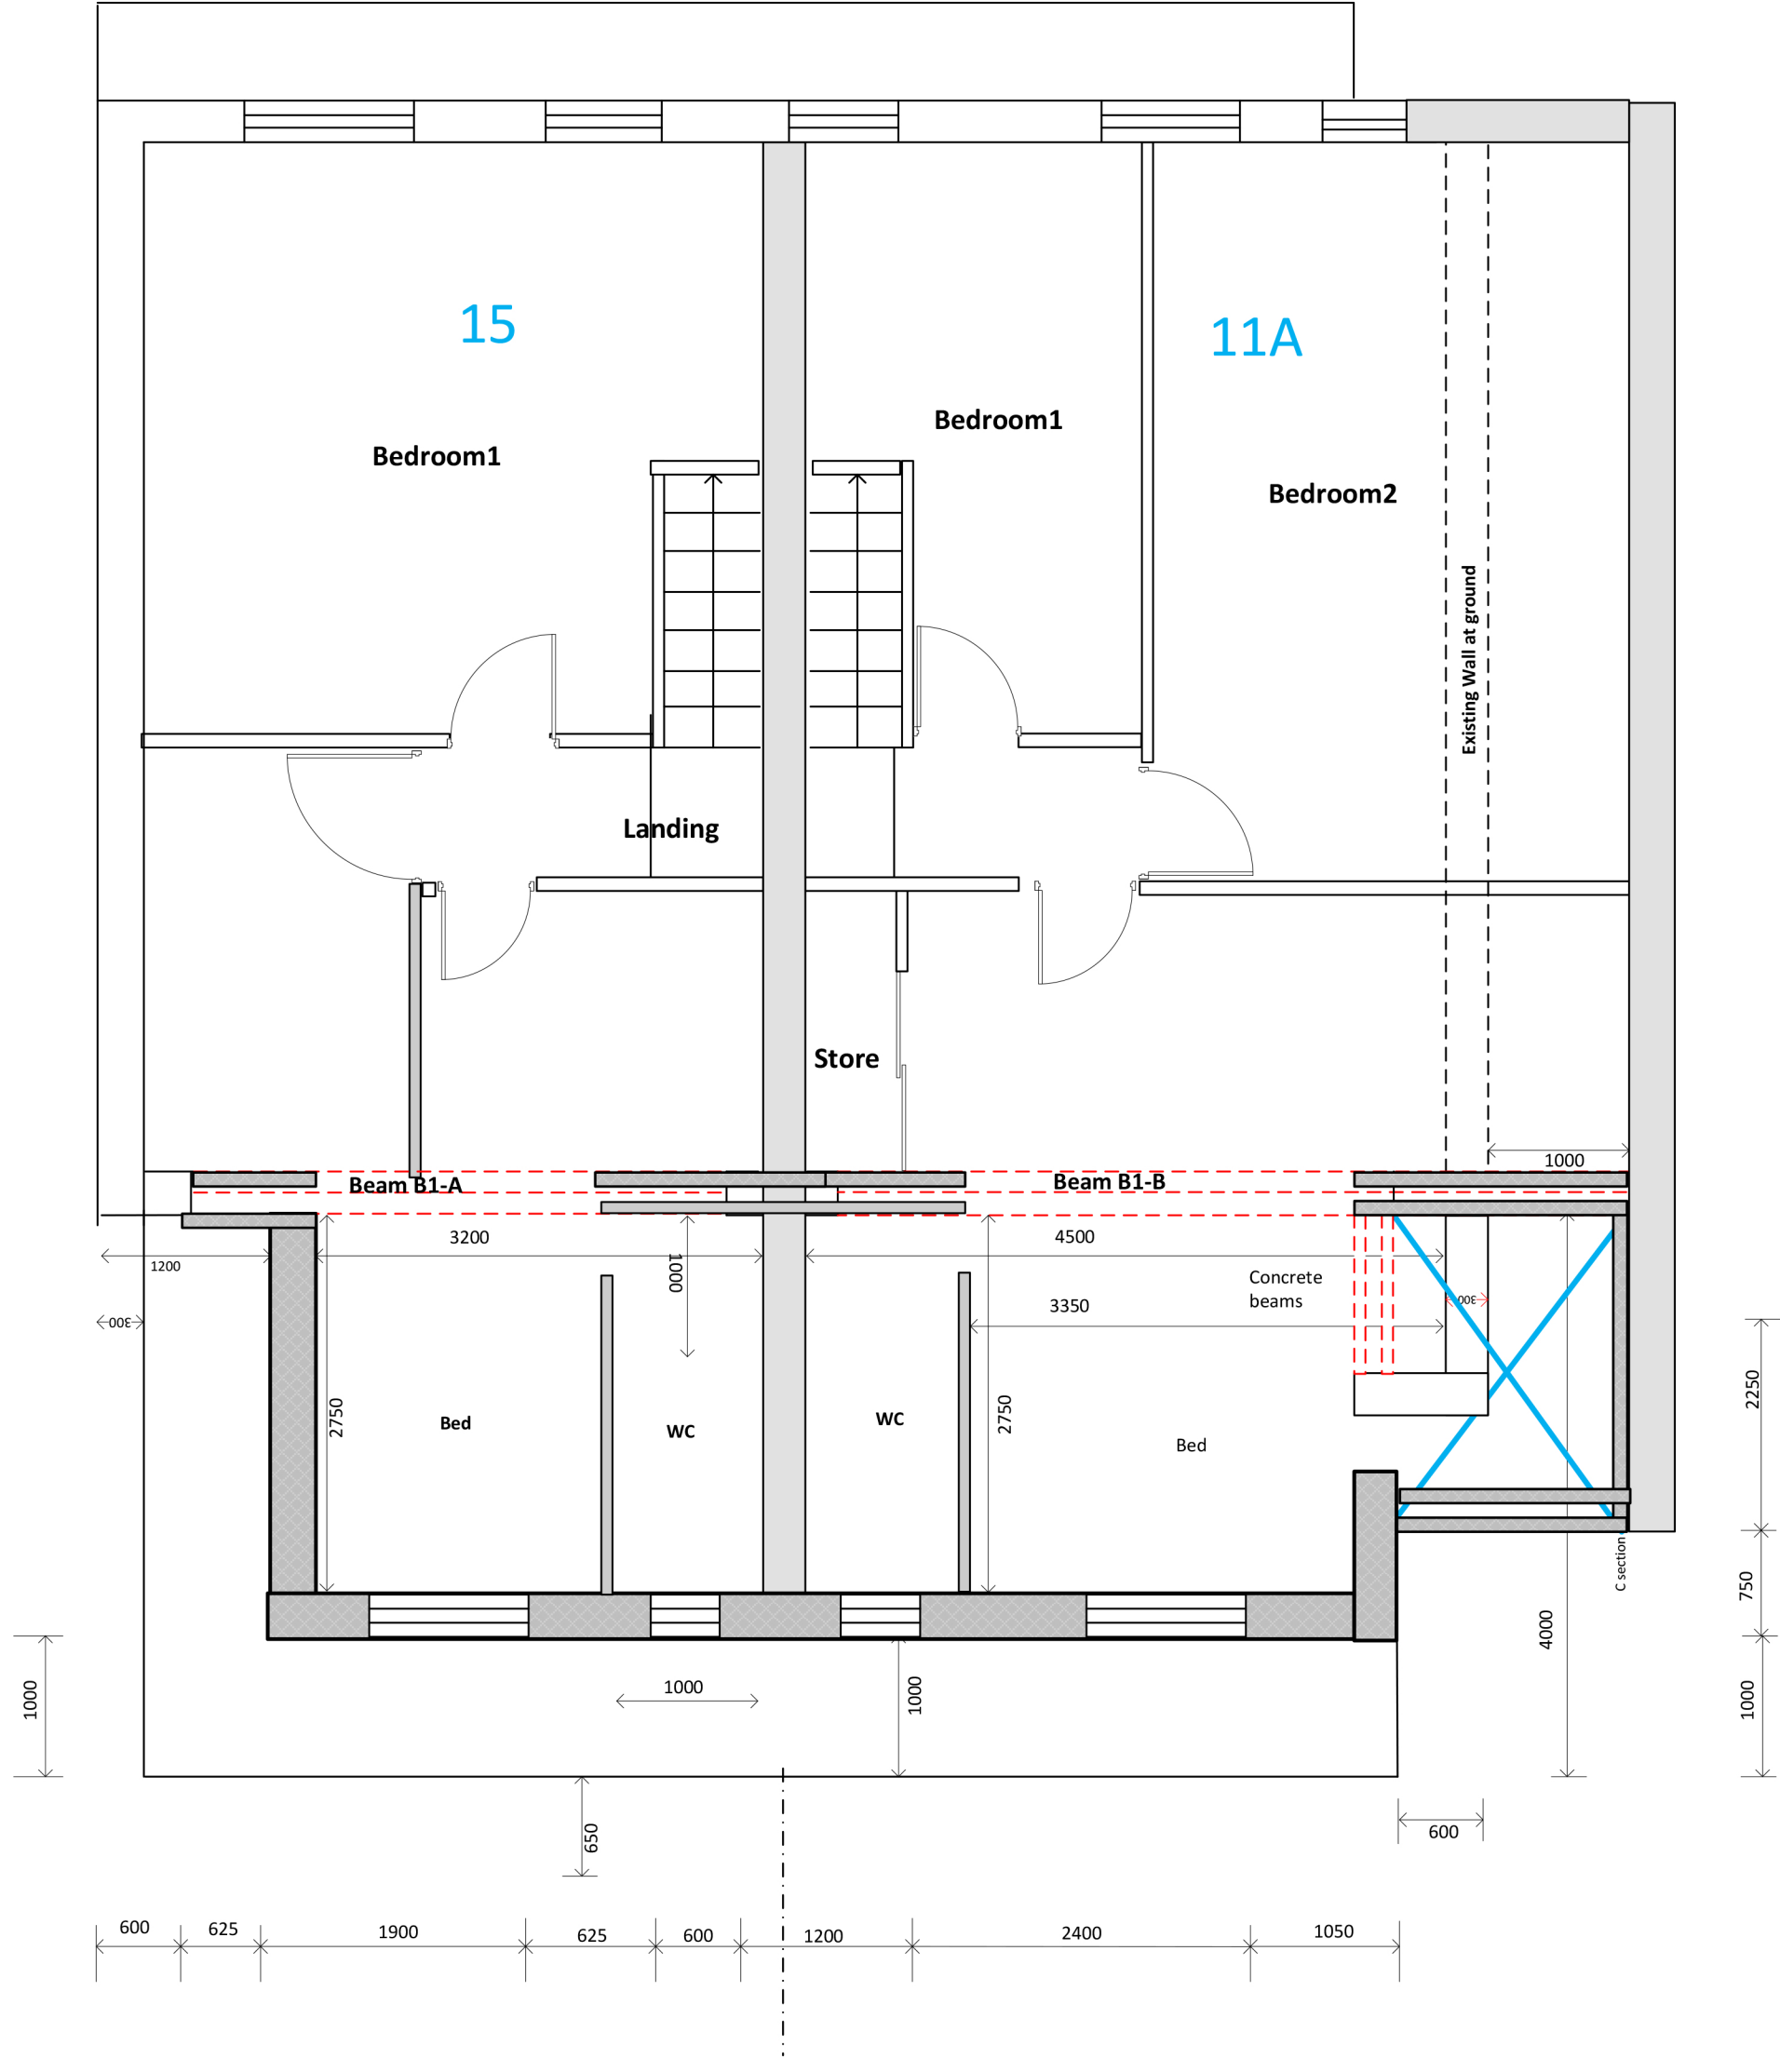


PROPOSED FIRST FLOOR PLAN
With Beams layout

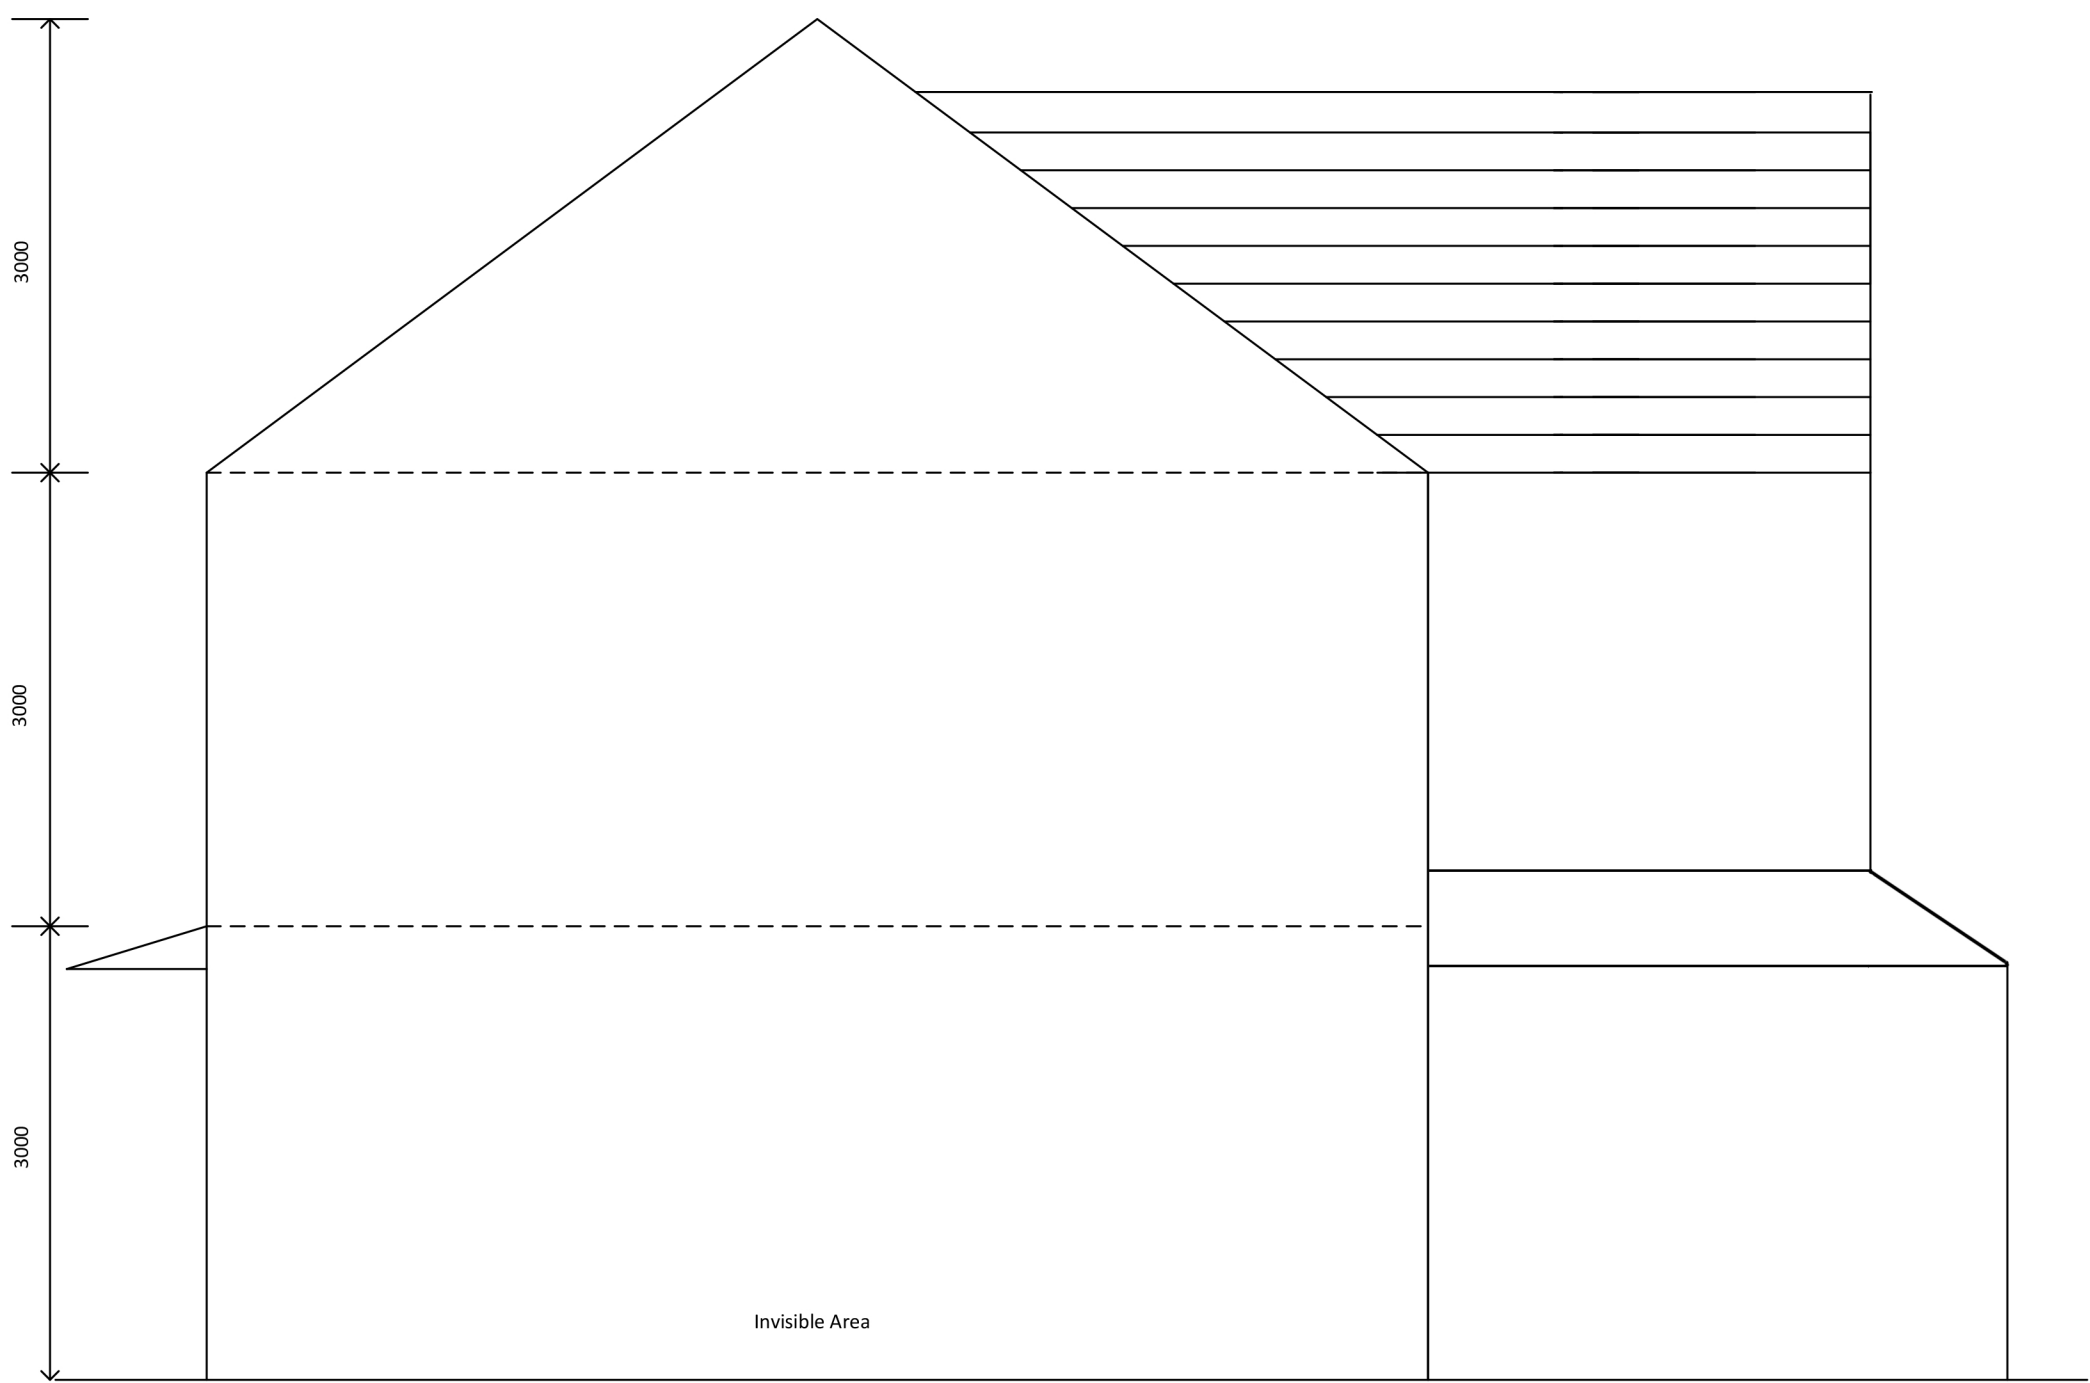

AMENDED SIDE ELEVATION
From H, N0. 11

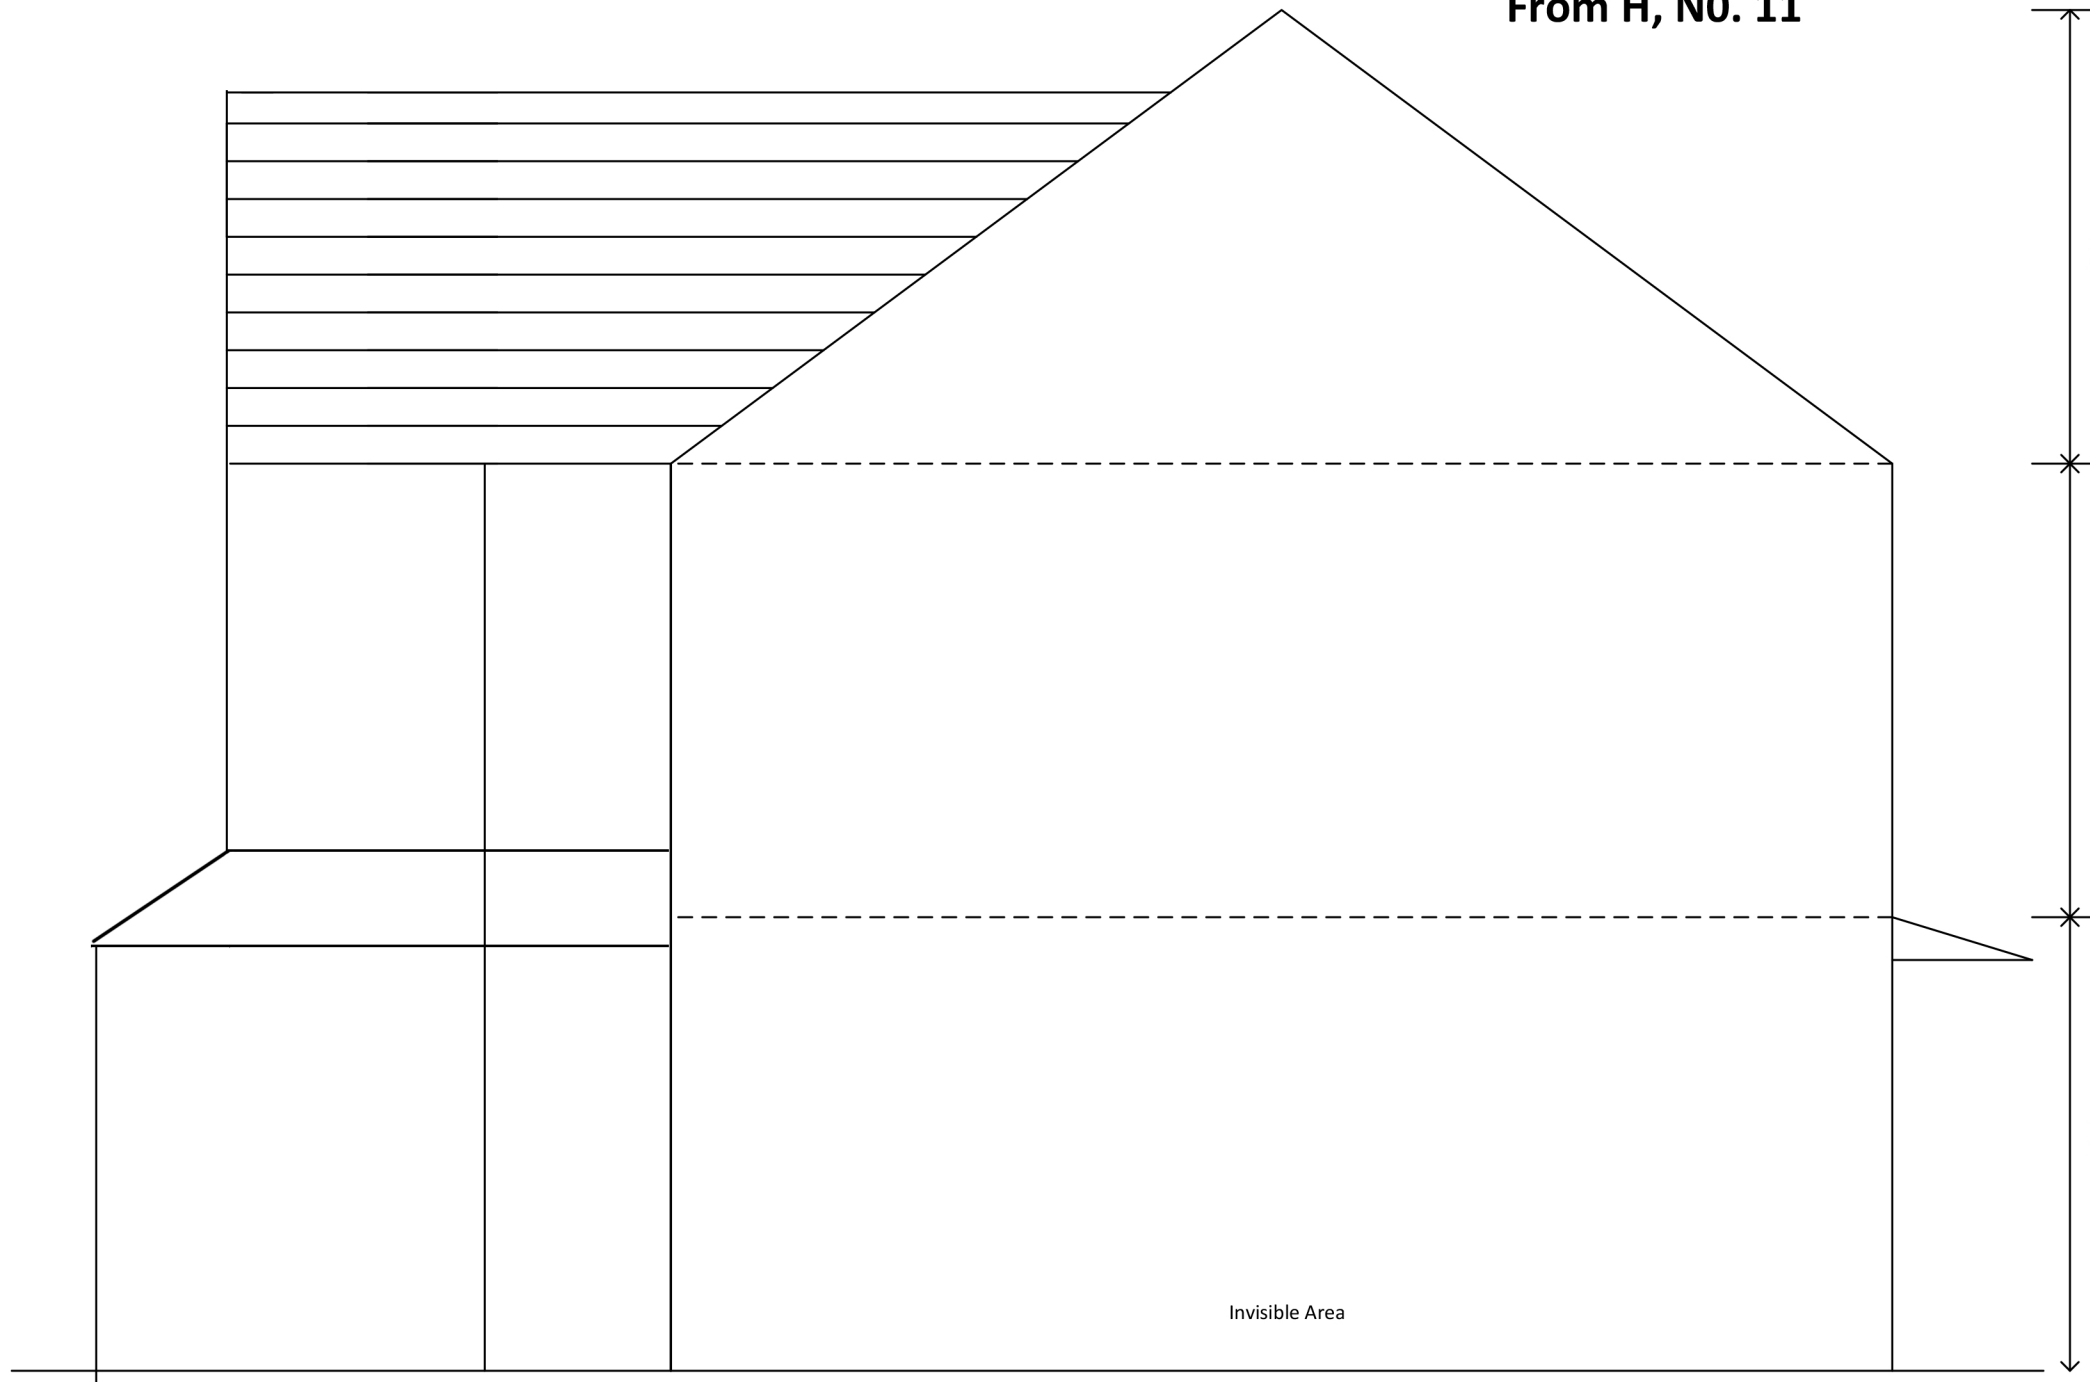

PROPOSED SIDE ELEVATION From H, Np. 17

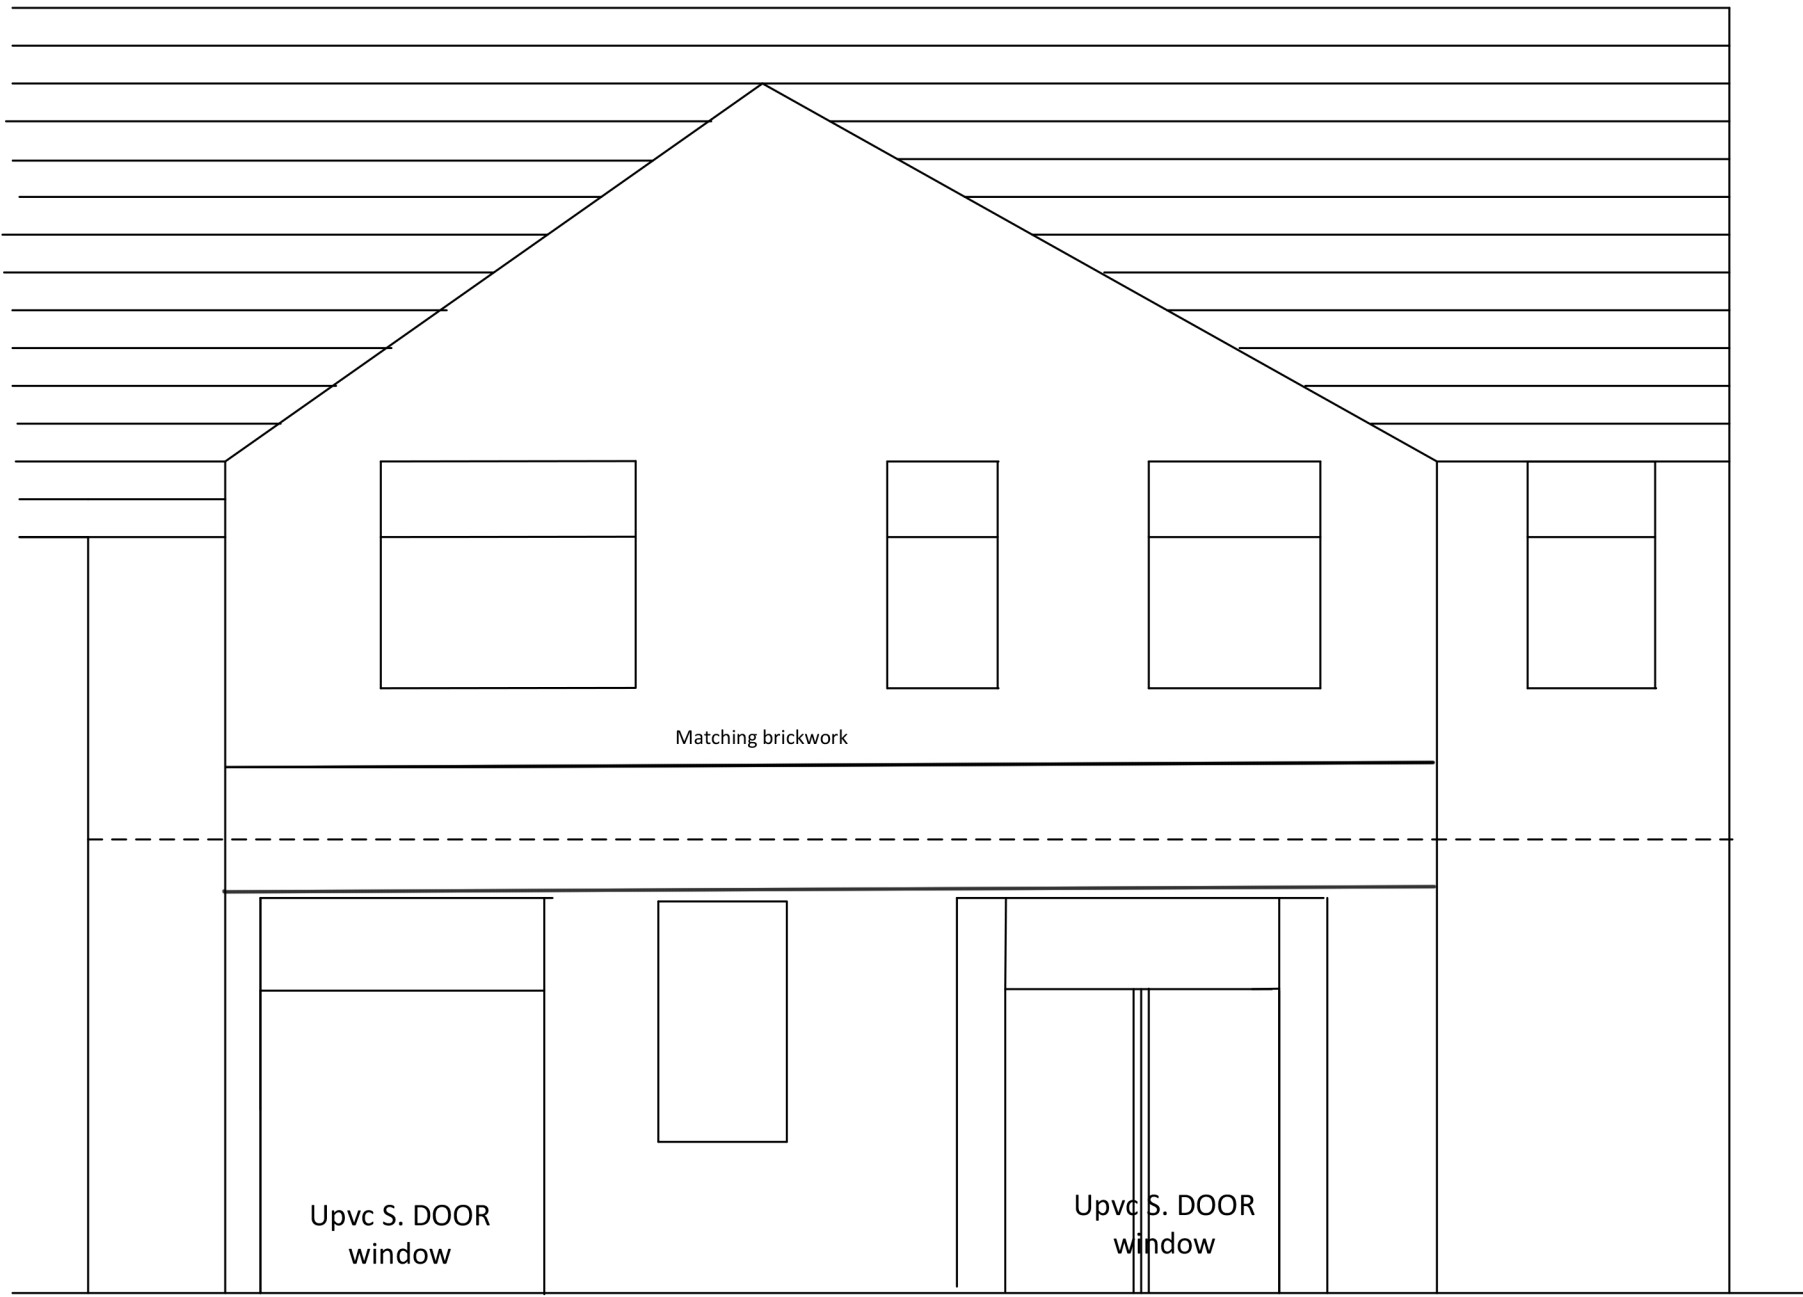

PROPOSED REAR ELEVATION