
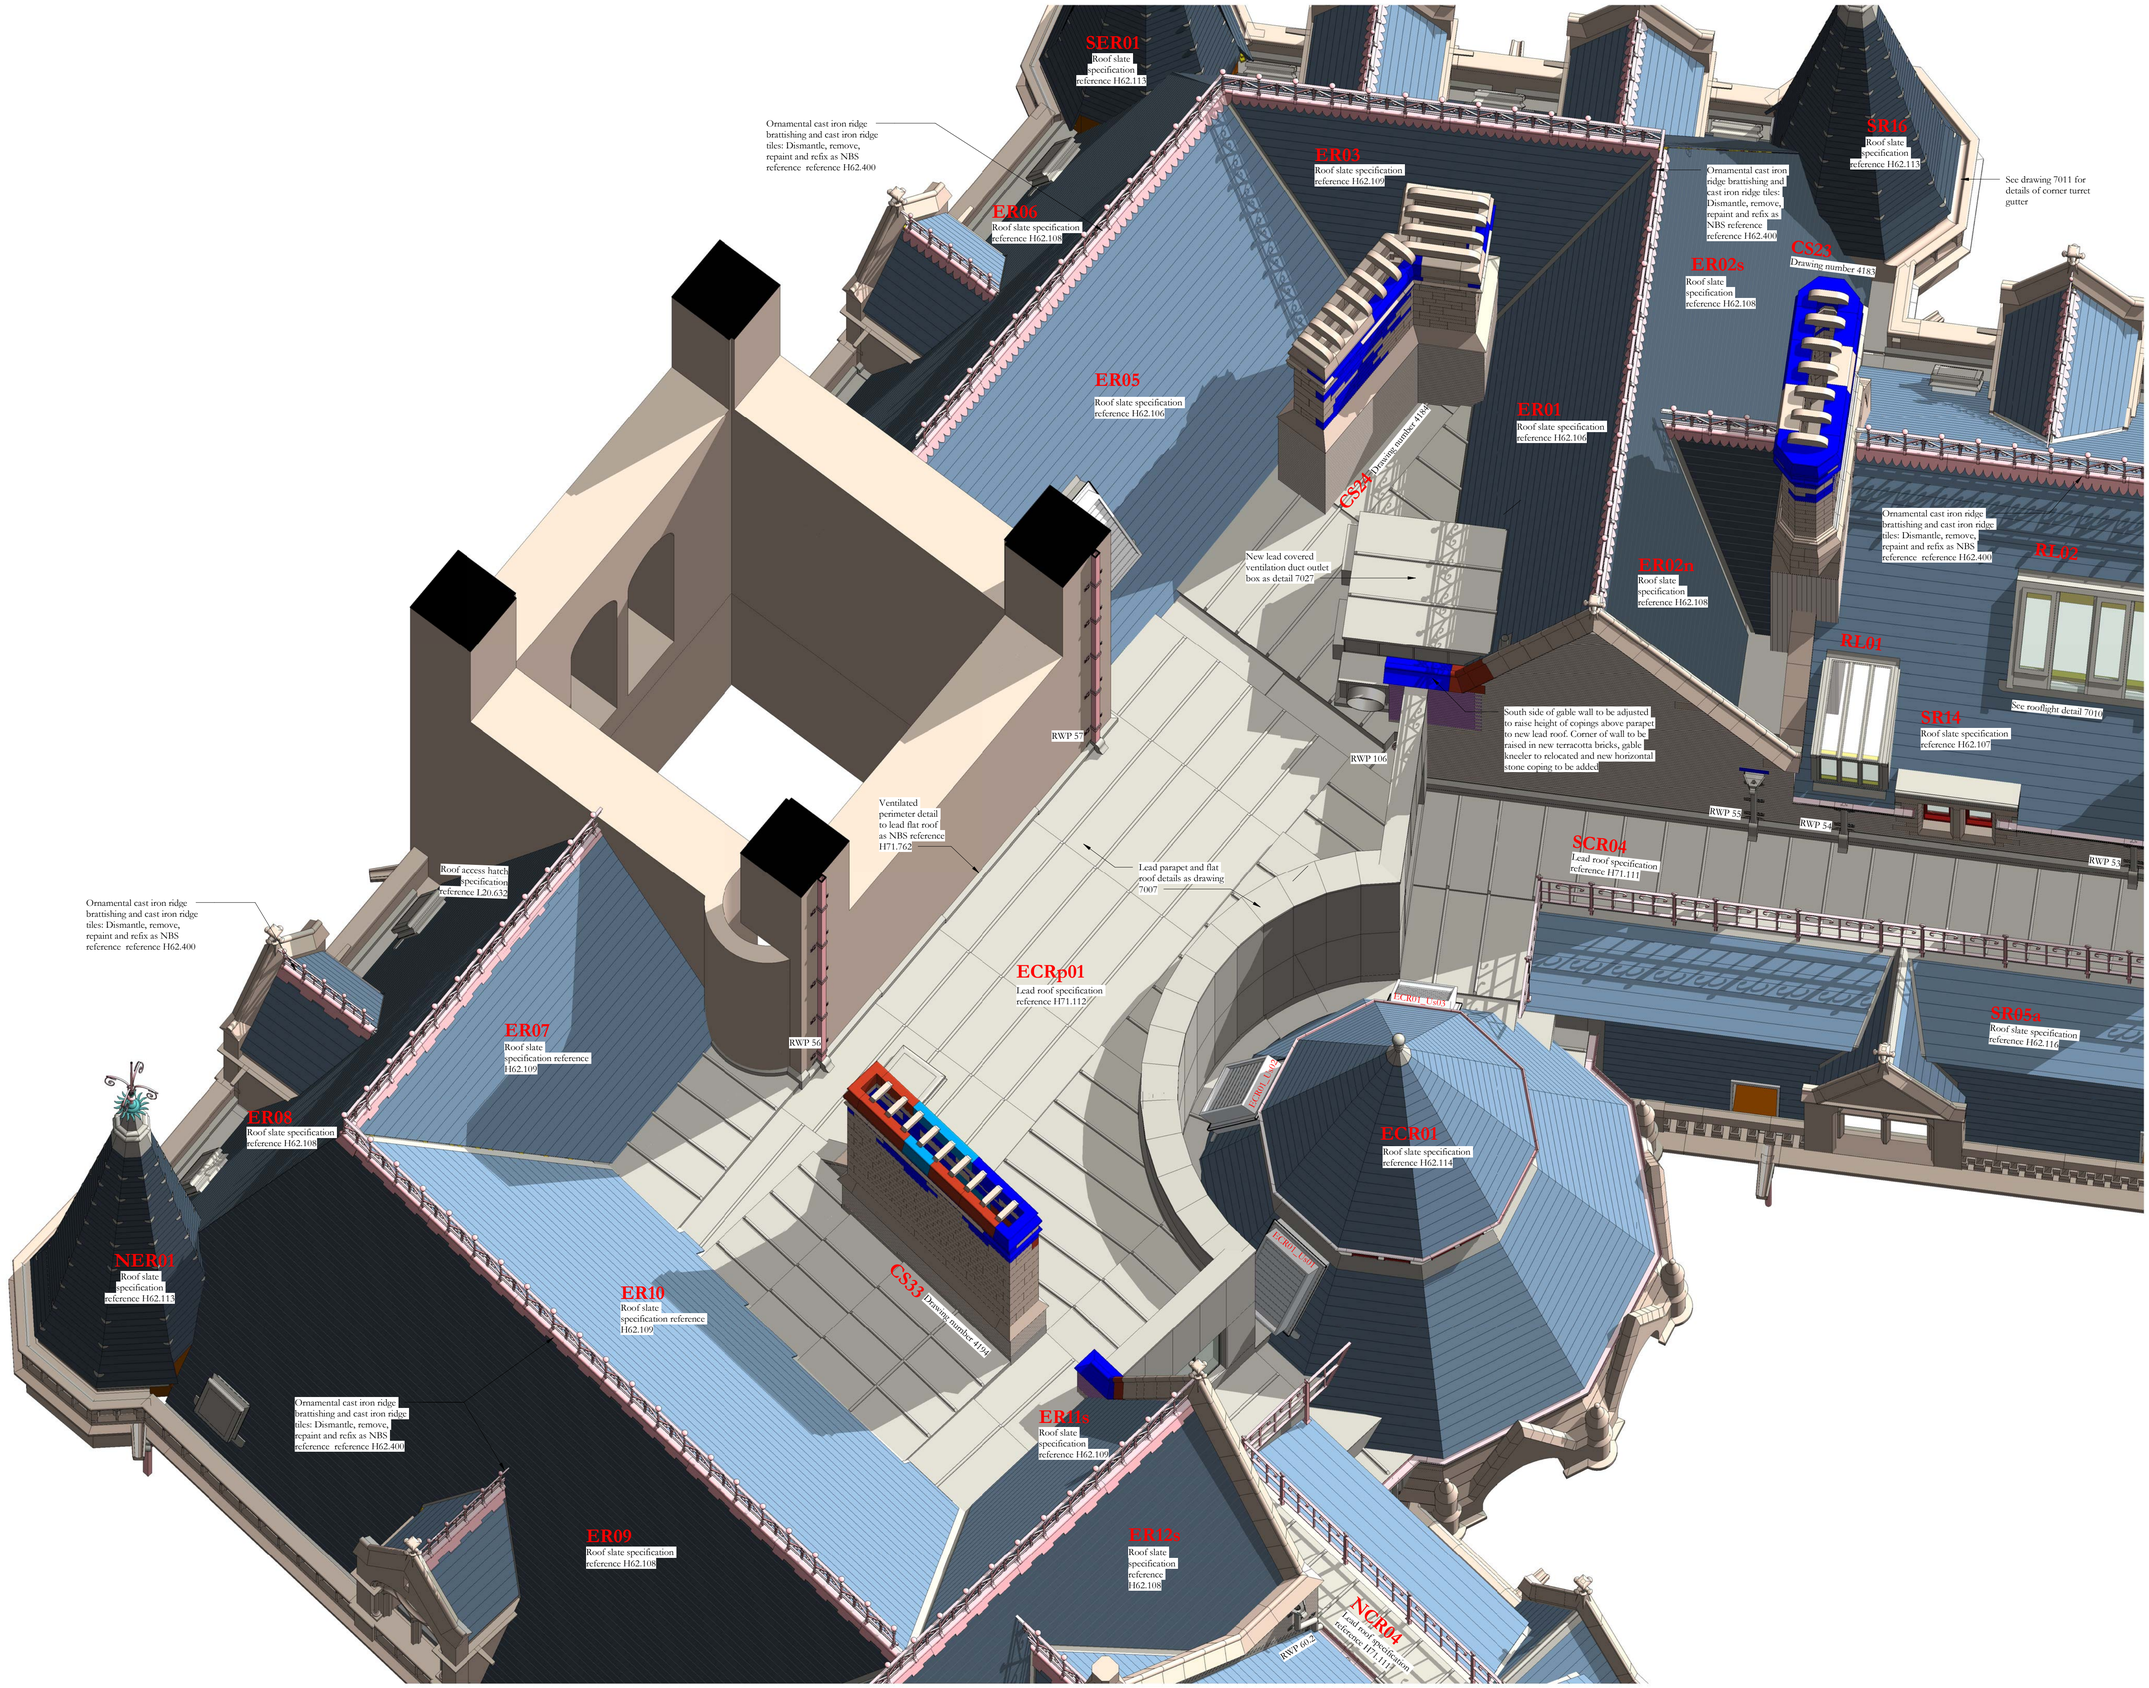


Scale Bars to be used as guidance only - refer to sheet size below

1:100	mm	1000		3000		5000		7000	
1:200	mm		5000		8000		12000	16000	
1:500	M	5		15		25		35	
1:1250	M	10		30		50		70	90

Notes:
Drawings are based on survey data and may not accurately represent what is physically present.
Do not scale from this drawing. All dimensions are to be verified on site before proceeding with the work.
All dimensions are in millimeters unless noted otherwise.
Purcell shall be notified in writing of any discrepancies.

Key Plan

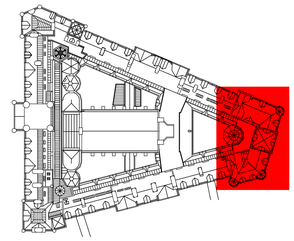

Revision 02:
Minor amendments to layout of lead flat roof ECRp01
Upstands for smoke vents ECR01_Us01, ECR01_Us02 and ECR01 _Us03 added to roof ECR01
Upstand for smoke vent ER05_Us01 added to roof slope ER05.
Access hatch ER11n_Ha added to roof slope ER11n
Access hatch ER12n_Ha added to roof slope ER12n
Vent pipe with lead slate added to roof slope ER01
Gantry removed from roof NCR04 and SCR04 and substituted with permanent guard rail fixed to edge of roof

Revision 01:
Reissued for construction no change in drawing

ISSUE	DATE	APPROVED	DRAWN	DESCRIPTION
02	12/04/2021	GR	TK	See note in revision cloud
01	07/05/2020	GR	TK	Re-issued for construction, see note in cloud
-	20/03/2020	JC	GR	First issue

OUR TOWN HALL PROJECT
PURCELL
Project Office, Town Hall, MANCHESTER M60 2LI
+44 (0) 7970 097 432
www.purcelluk.com

PROJECT STATUS	Riba Stage 5
CLIENT	Manchester City Council
PROJECT	Our Town Hall
DRAWING TITLE	3D view - Cooper Street Courtyard East Roofs
SIZE & SCALE	A1:1 : 1250
DRAWING STATUS	S4 Construction
JOB NUMBER	236959
DRAWING NO.	OTH-PUR-TH-RF-DWG-A-4398
REV	02

© PURCELL 2019. PURCELL ® IS THE TRADING NAME OF PURCELL ARCHITECTURE LTD.

13/04/2021 12:45:24