

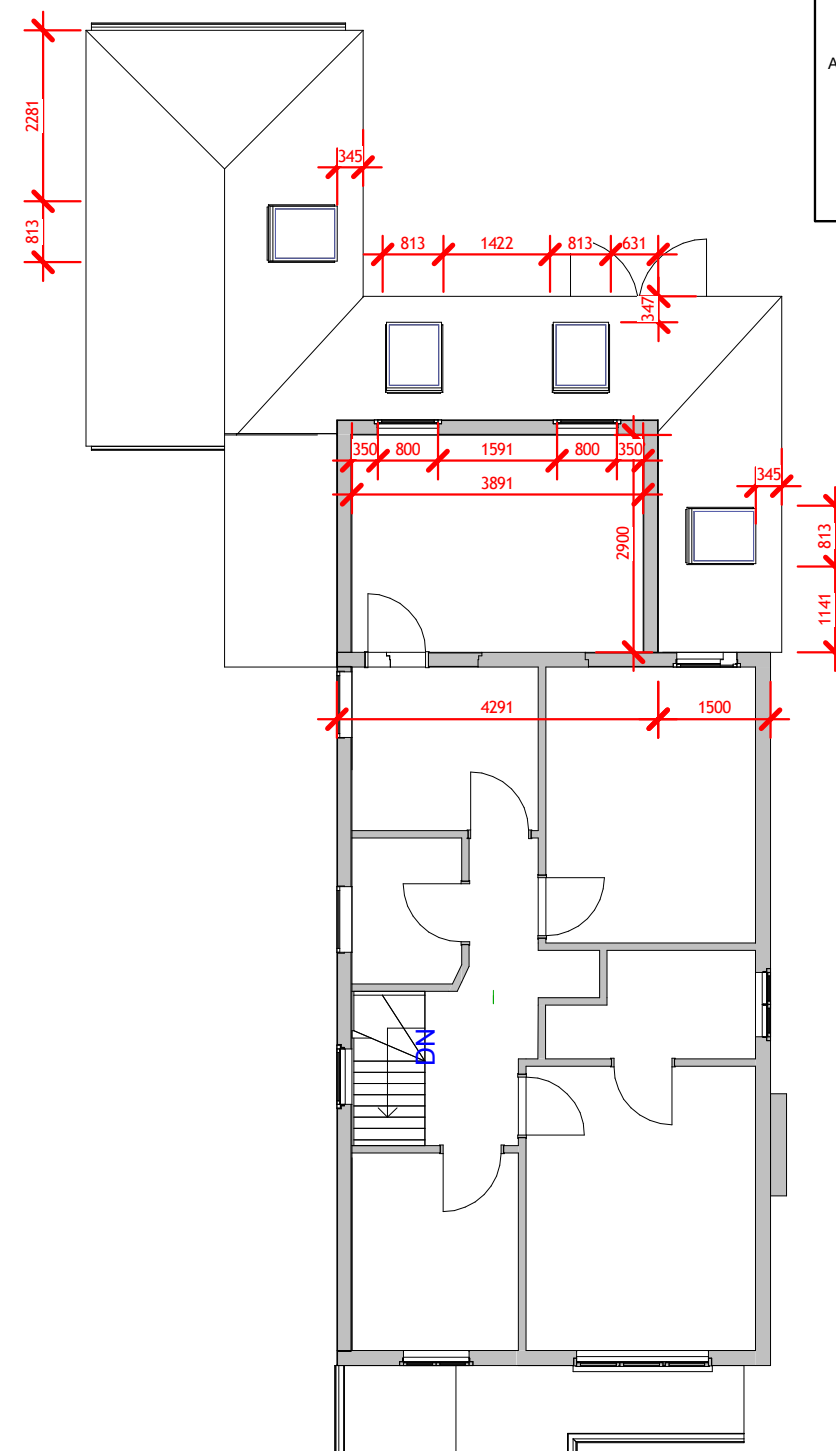
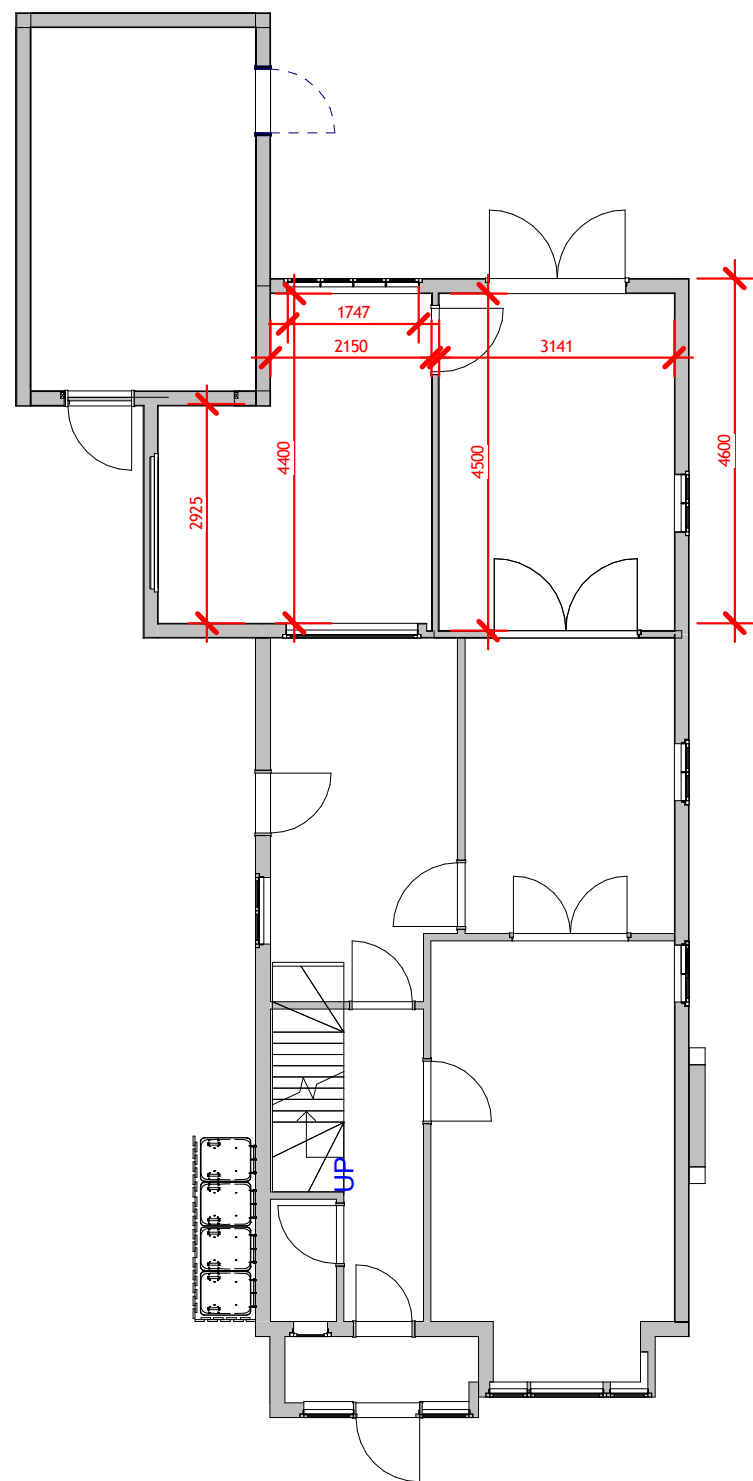


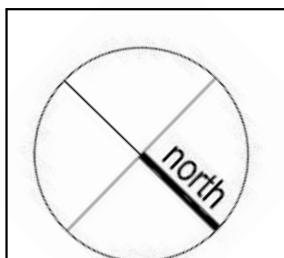

This drawing is the copyright of LDM Design.
All dimensions to be checked on site.
Do not scale.
All levels to be checked on site and refer to Ordnance Survey Datum Newlyn
unless alternative datum given.
All errors and omissions to be reported to the Architect prior to
commencement.
This drawing must be read in conjunction with the relevant specification
clauses.
This drawing must not be used on site unless issued for construction.

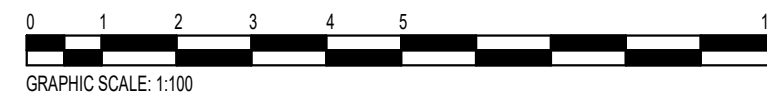

LDM Design

PROJECT	5 Twyford Close, M20 2YR	CLIENT			Dr Jing Zhao	
		Scale (@ A3)		1 : 100		
SHEET	Proposed setout plan	Drawn by		DRAWING NUMBER		REV
		kk		PS122		O
		Checked by				
		kk				