




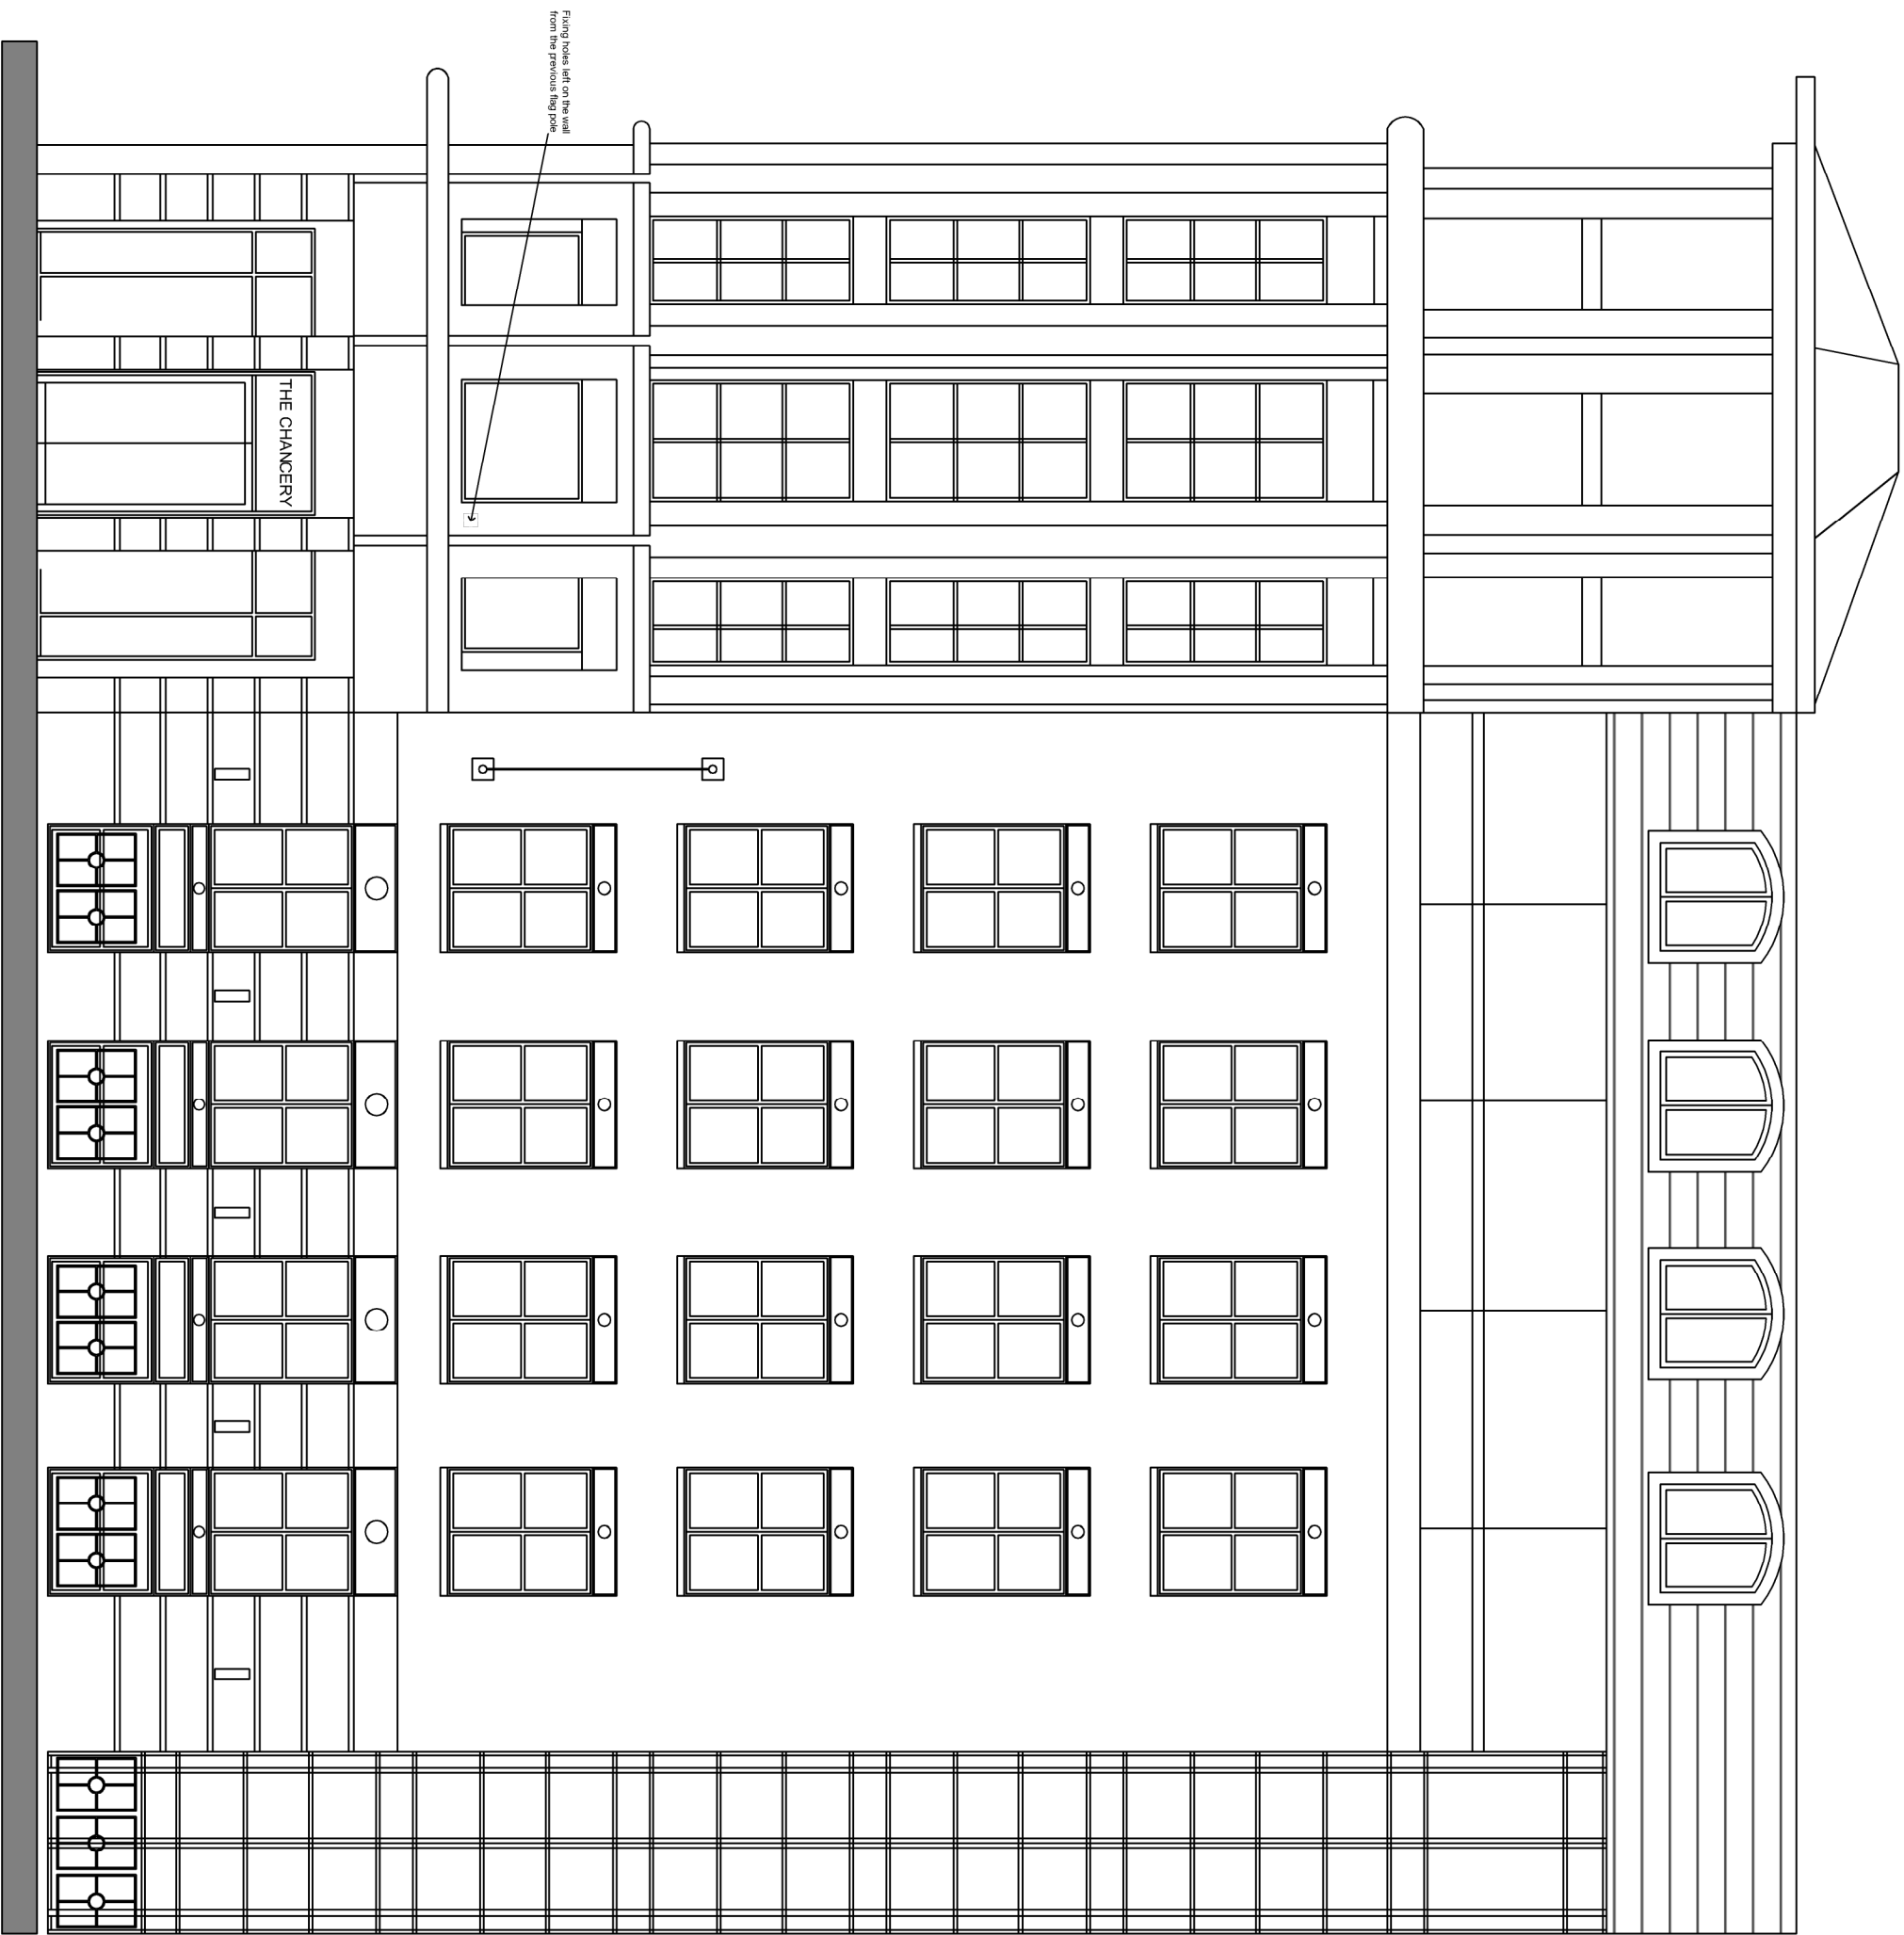

EXISTING ELEVATION - CHANCERY LN

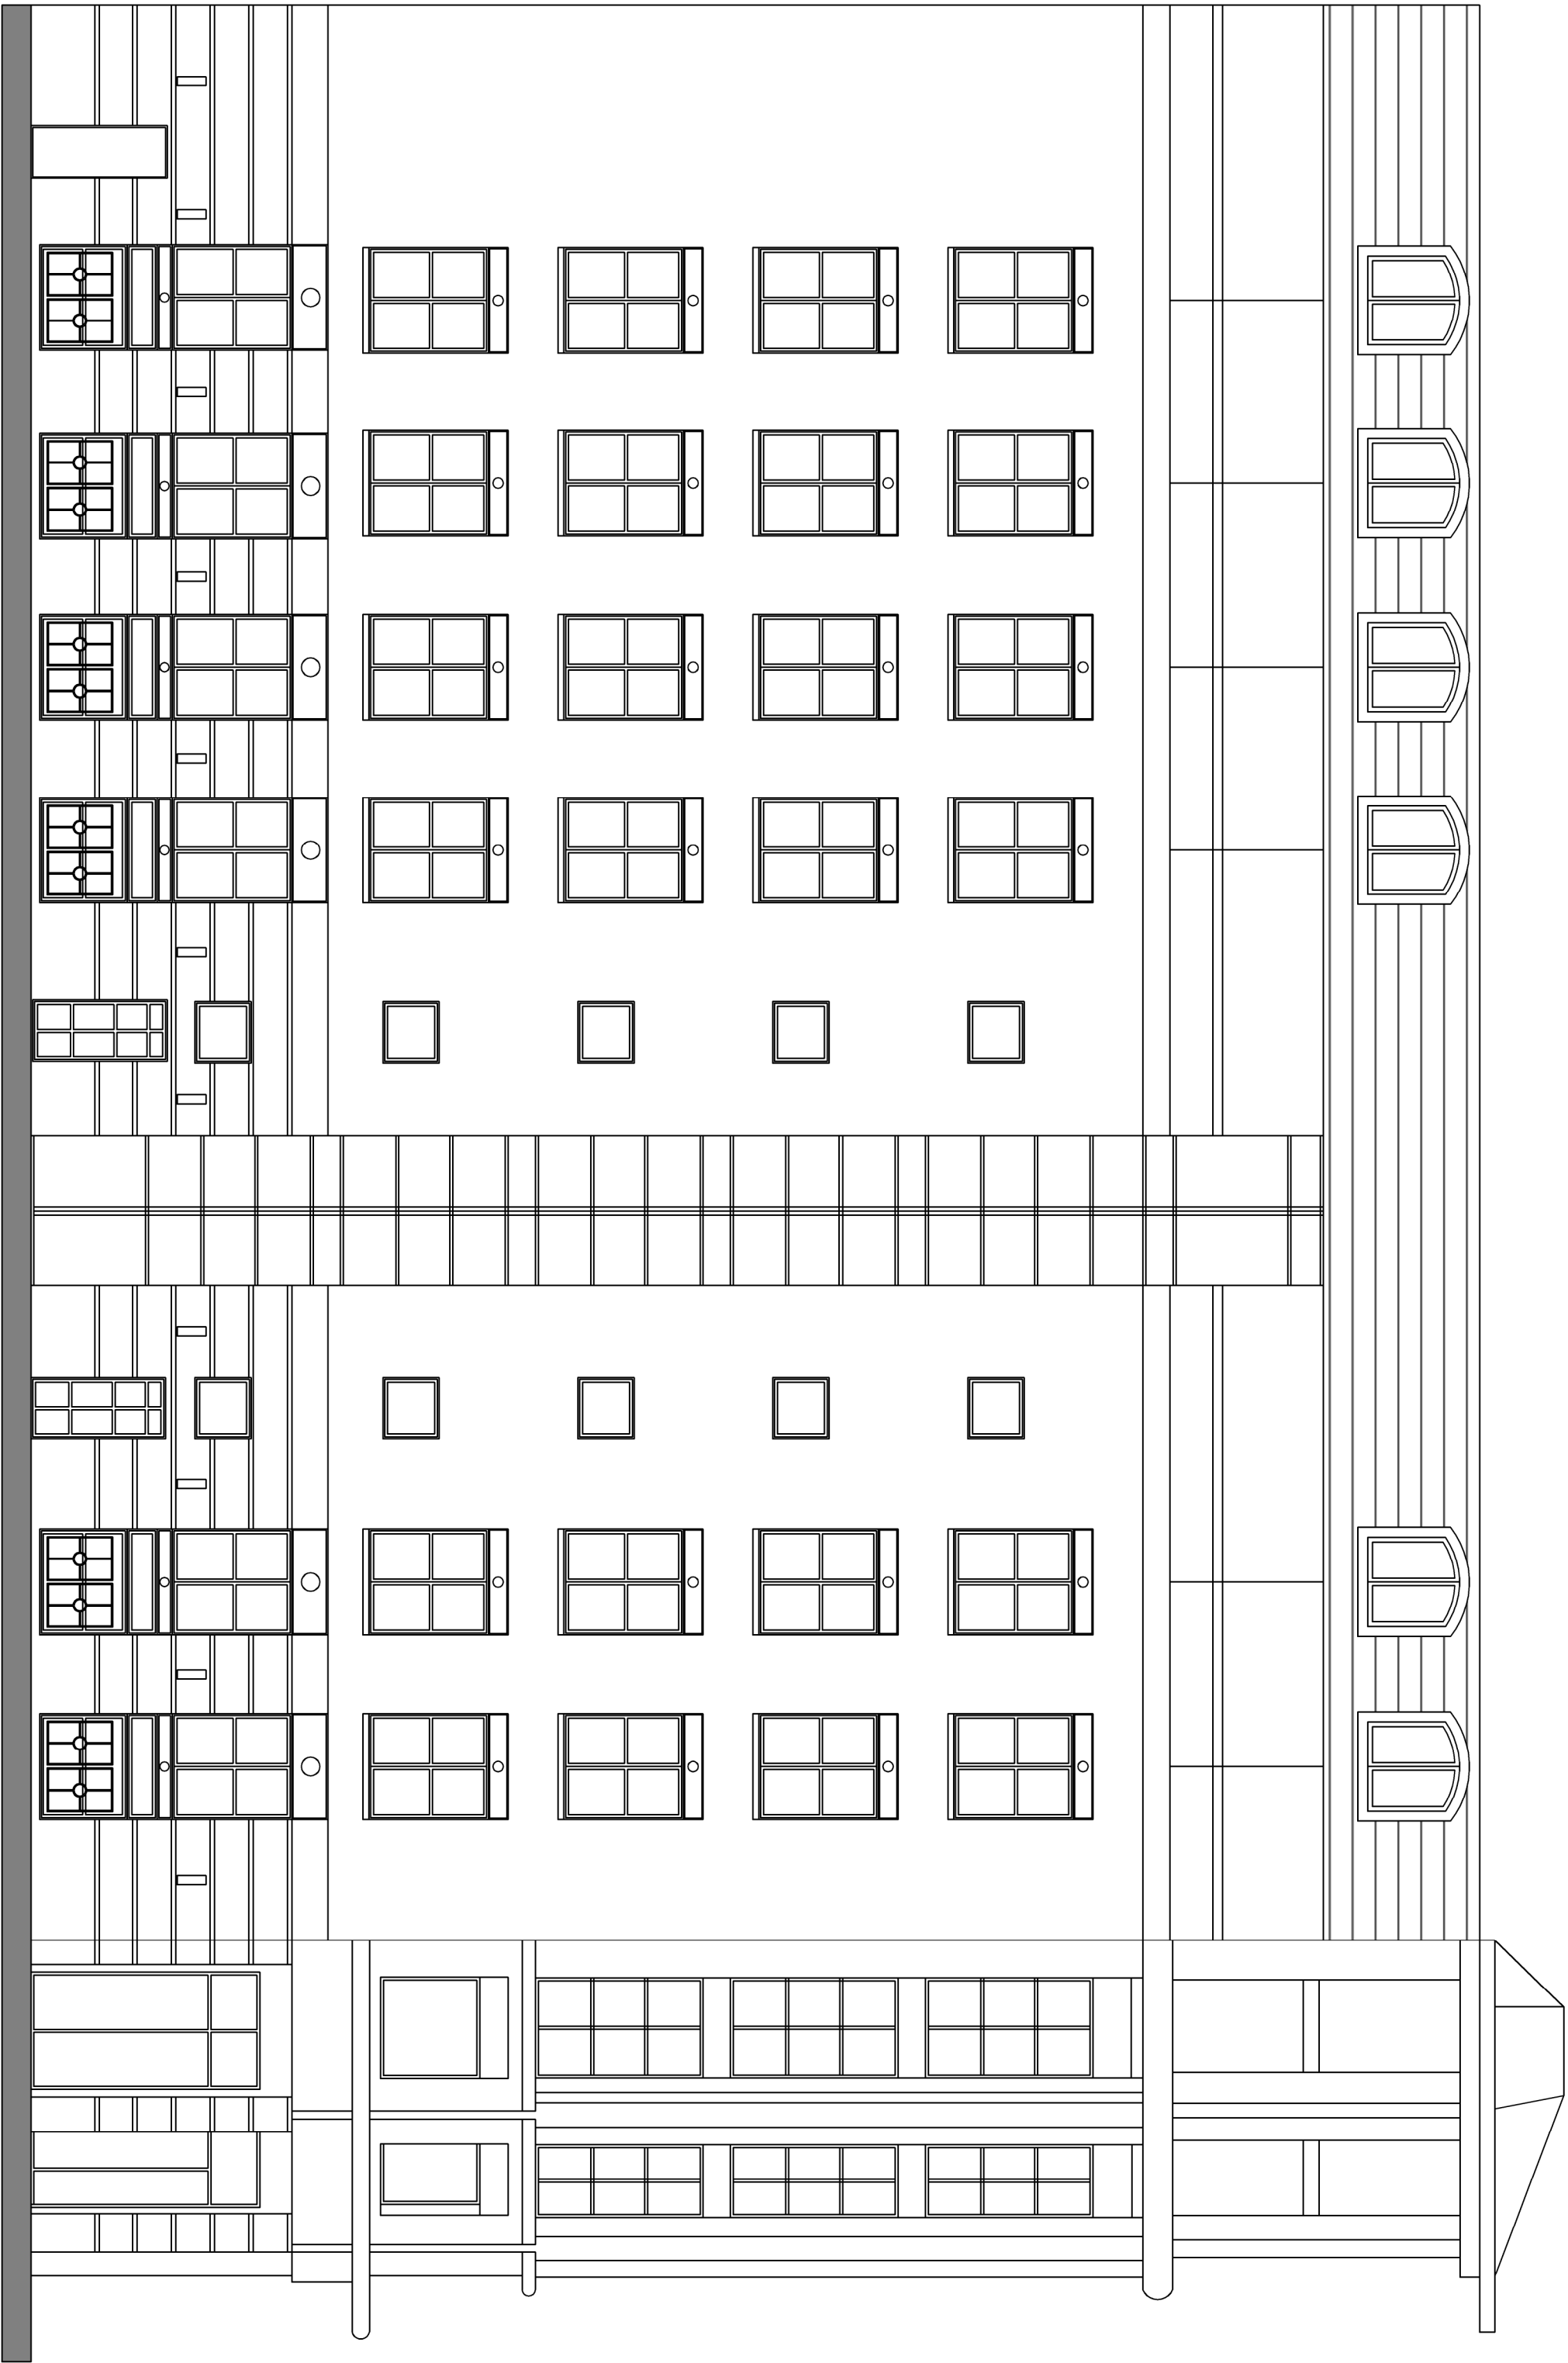

EXISTING ELEVATION - CONCERT LN

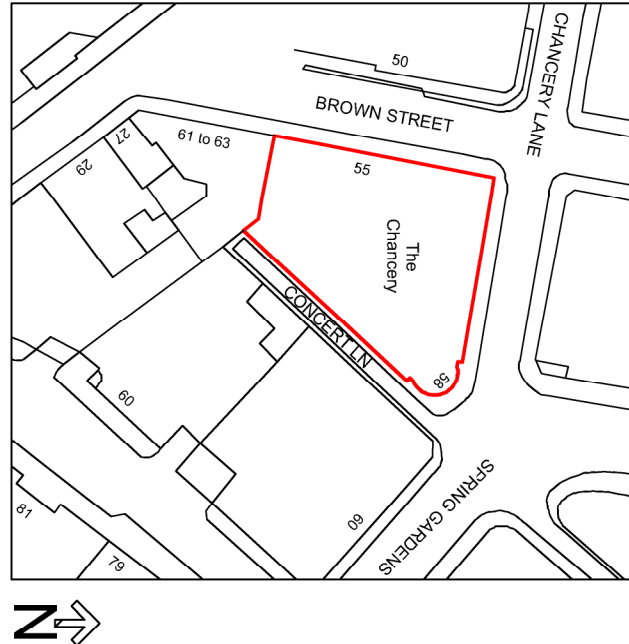

KEY PLAN