



Studio Charrette will not be responsible for any principal designer duties under CDM 2015.
No site work is to be carried out until permissions are in place. Site searches to carried out before any works to site.
All structural elemental/associated calculations to be confirmed and provided by structural engineer.


NOTES:
This drawing is not a working drawing, and is only for the purpose of the following -
A. Planning Submission
The main contractor is responsible for informing the lead designer of any discrepancy on, or between, this drawing and any other relevant document.
All existing walls, foundations and linels or other structural items are to be confirmed load bearing and adequate for increased loading where relevant prior to work commencing.
Any existing walls to be removed are to be confirmed non-loadbearing prior to removal.
Boundaries, angles, and dimensions are to be checked by the main contractor prior to work commencing.
Written dimensions only to be used from this drawing. If in doubt consult the lead designer for clarification.

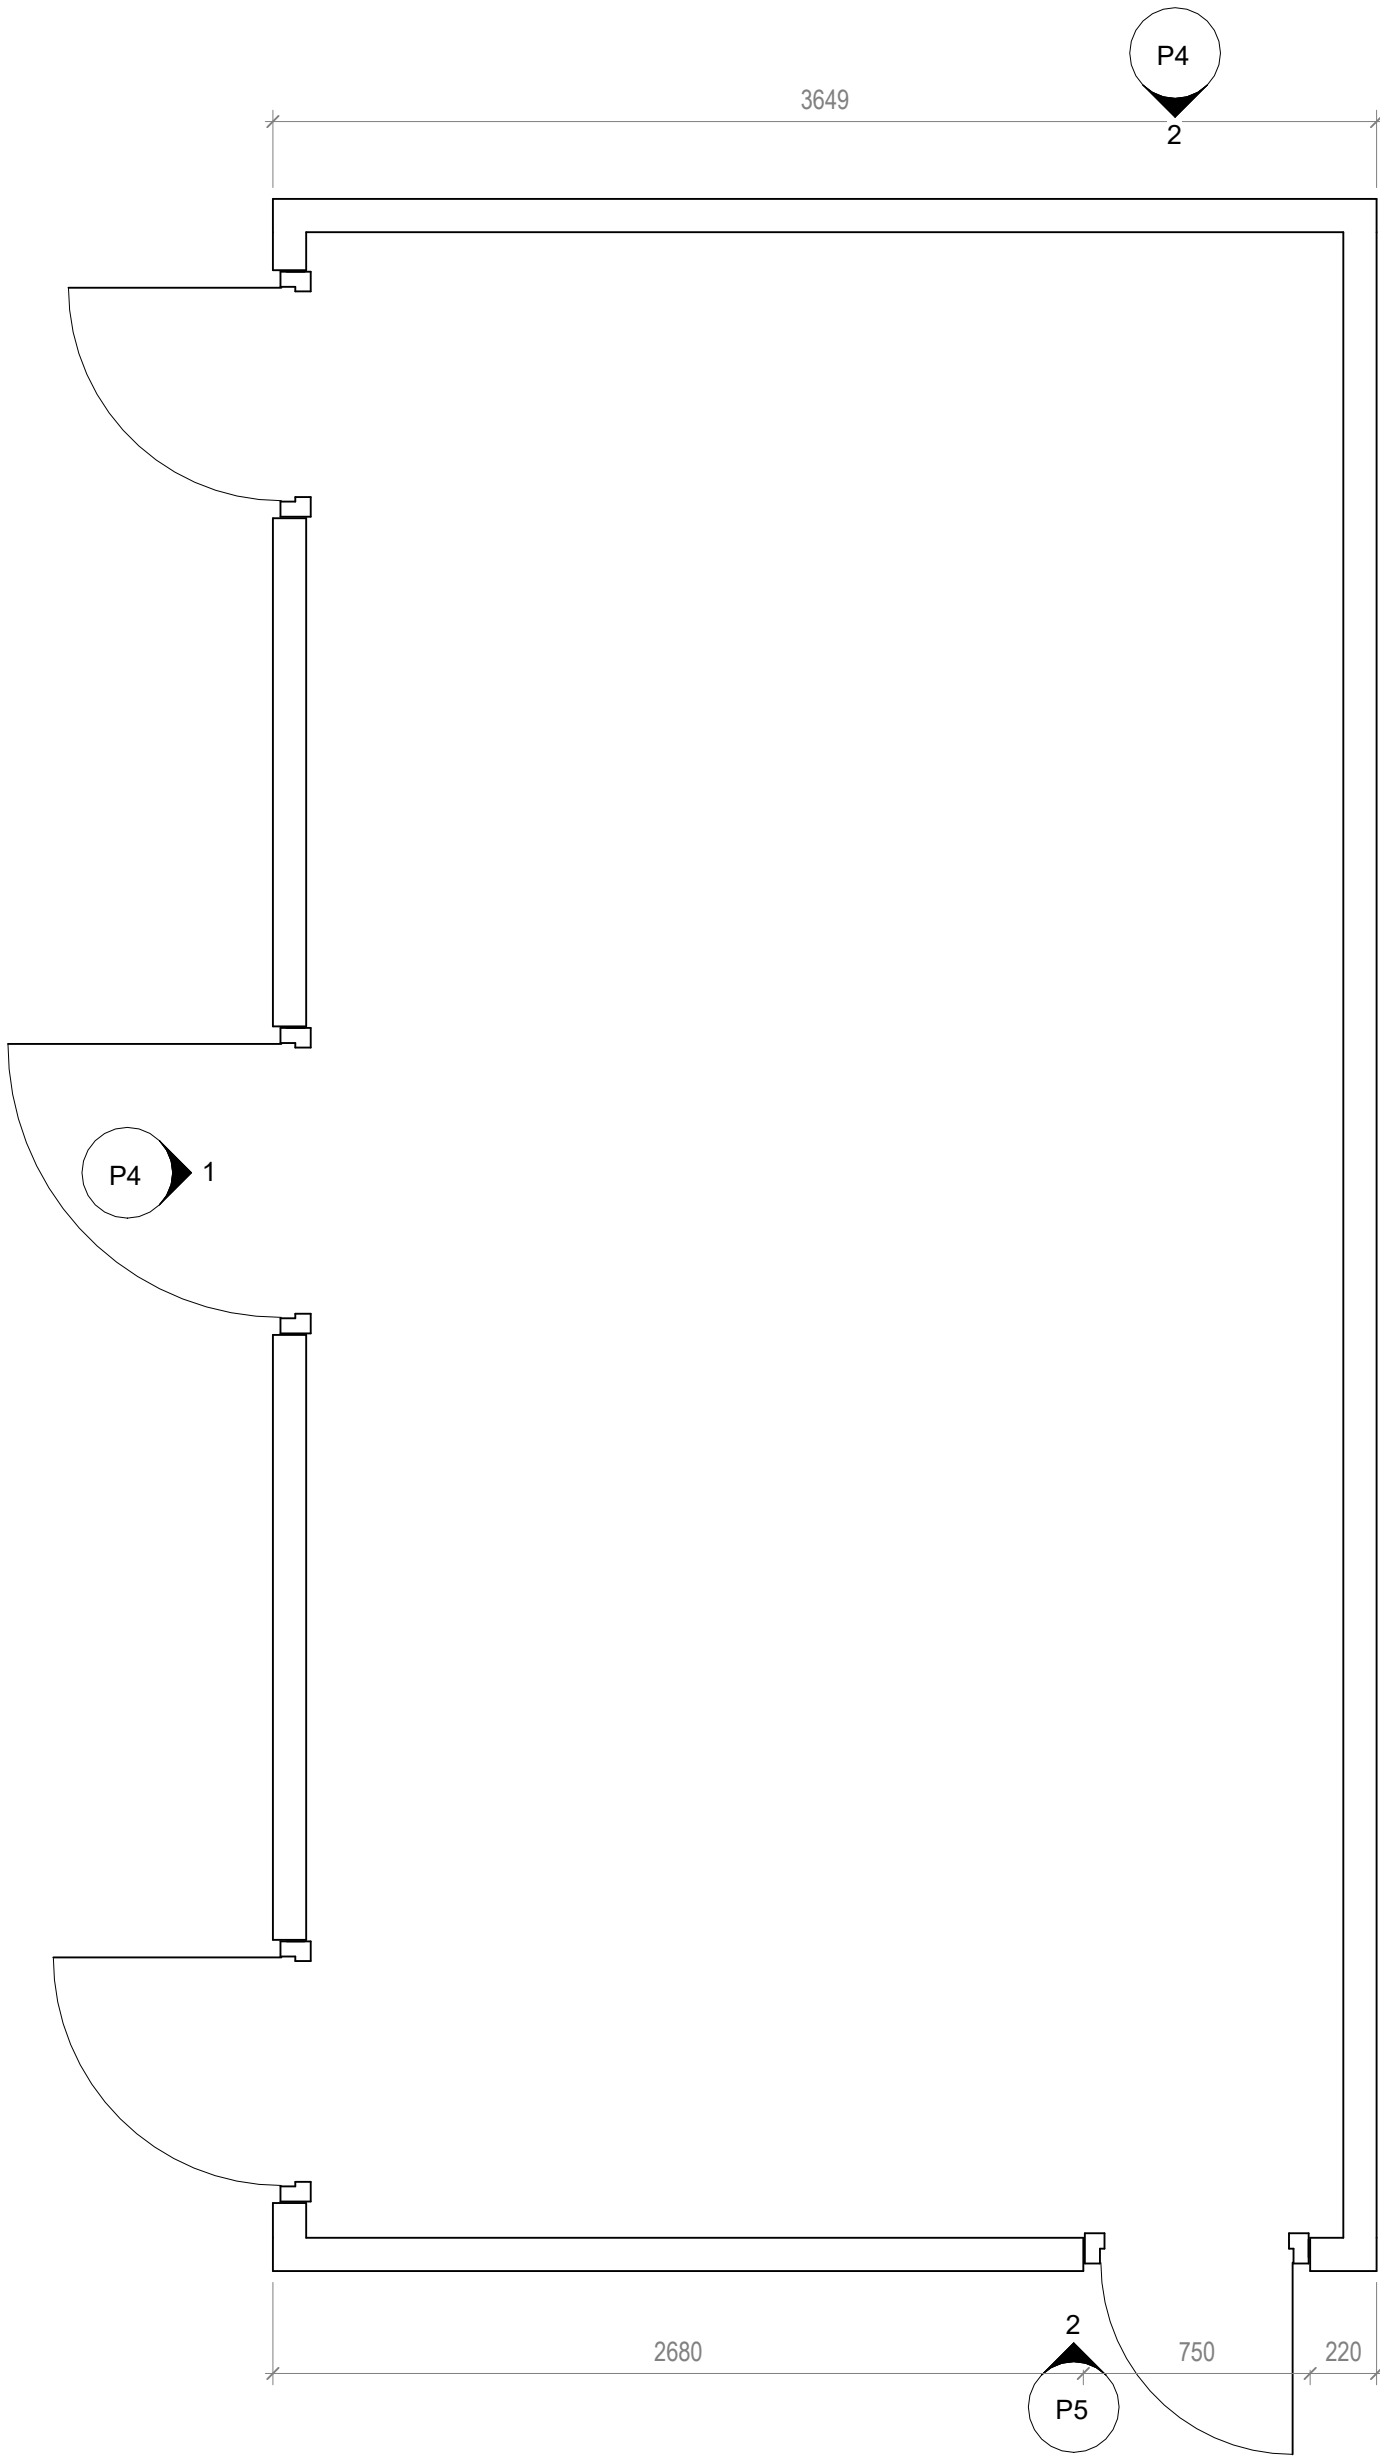


1 Level 0 Existing
1:25

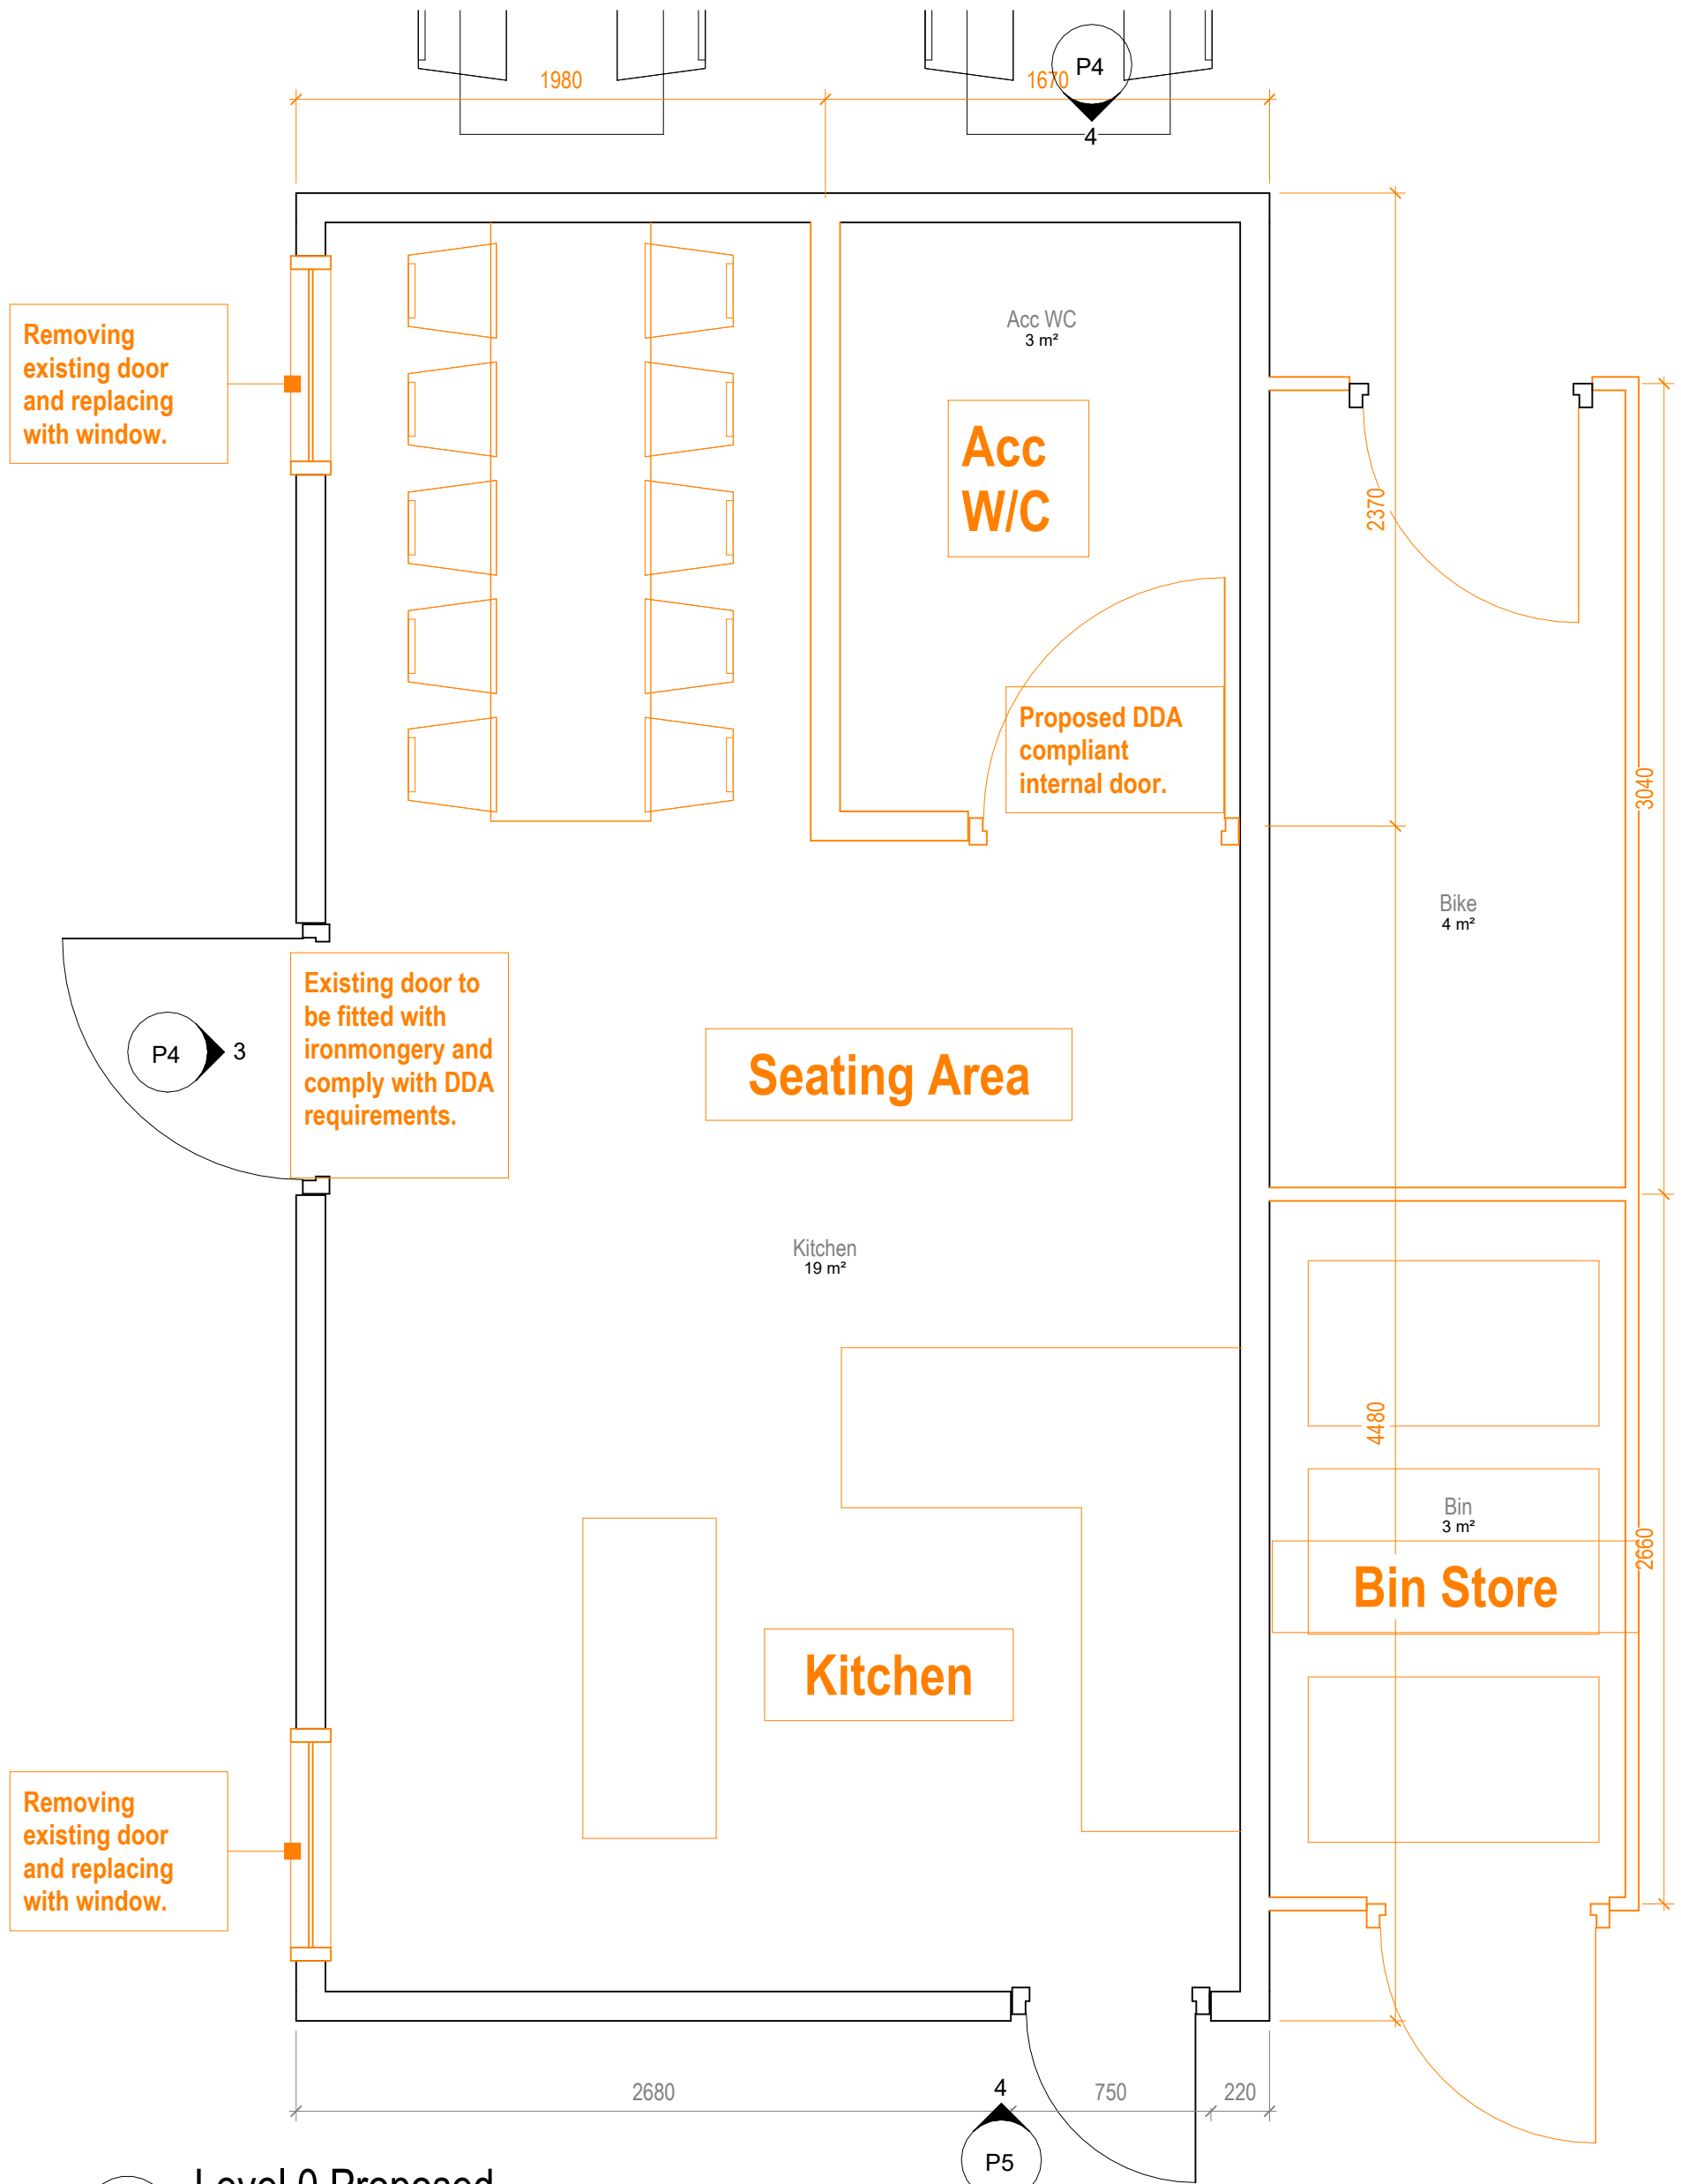

2 Level 0 Proposed
1:25

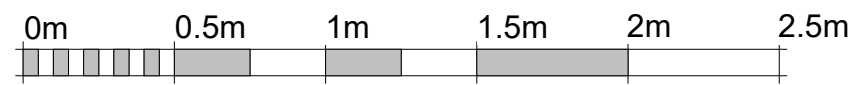

VISUAL SCALE 1:25 @ A2

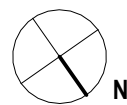

STUDIO CHARRETTE	
Client	
Mr John Rogers	
Project Title	
Derelict toilet block by Northenden Riverside Park on Mill Lane M20 4BU	
Drawing Title	
Existing and Proposed Ground Floor A2	
Drawing No.	Rev
P23	
Scale @ A2	Date
1:25	
Created By	Check By