




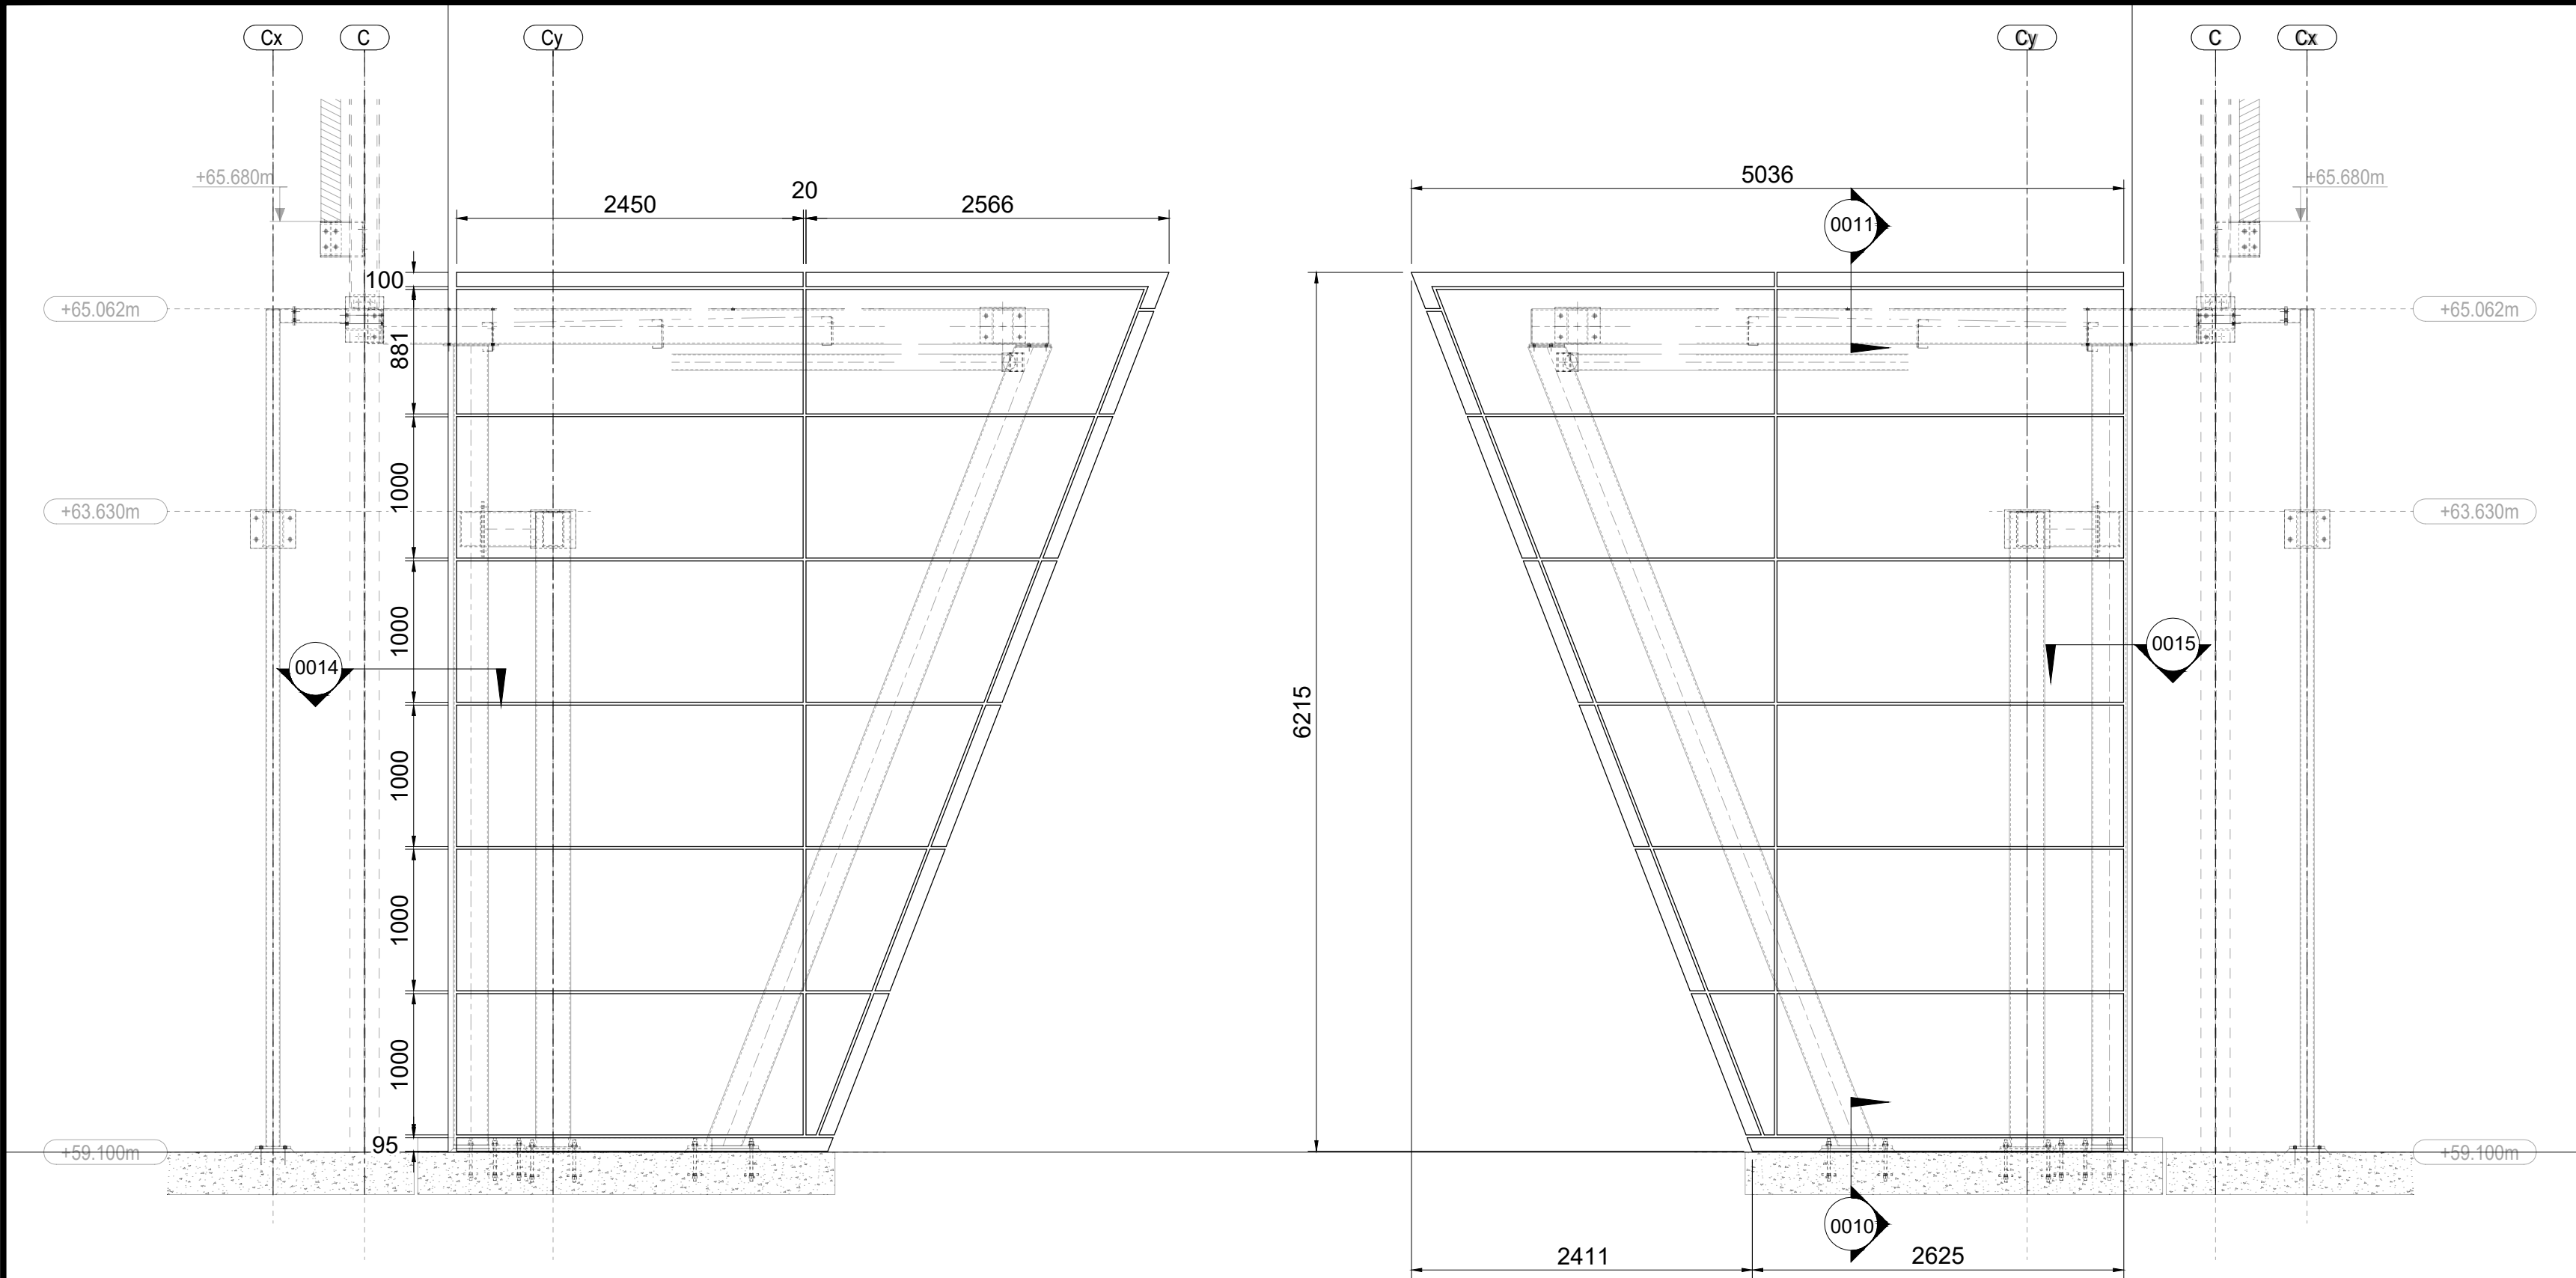


PANEL ELEVATIONS TO EXTERNAL FACES

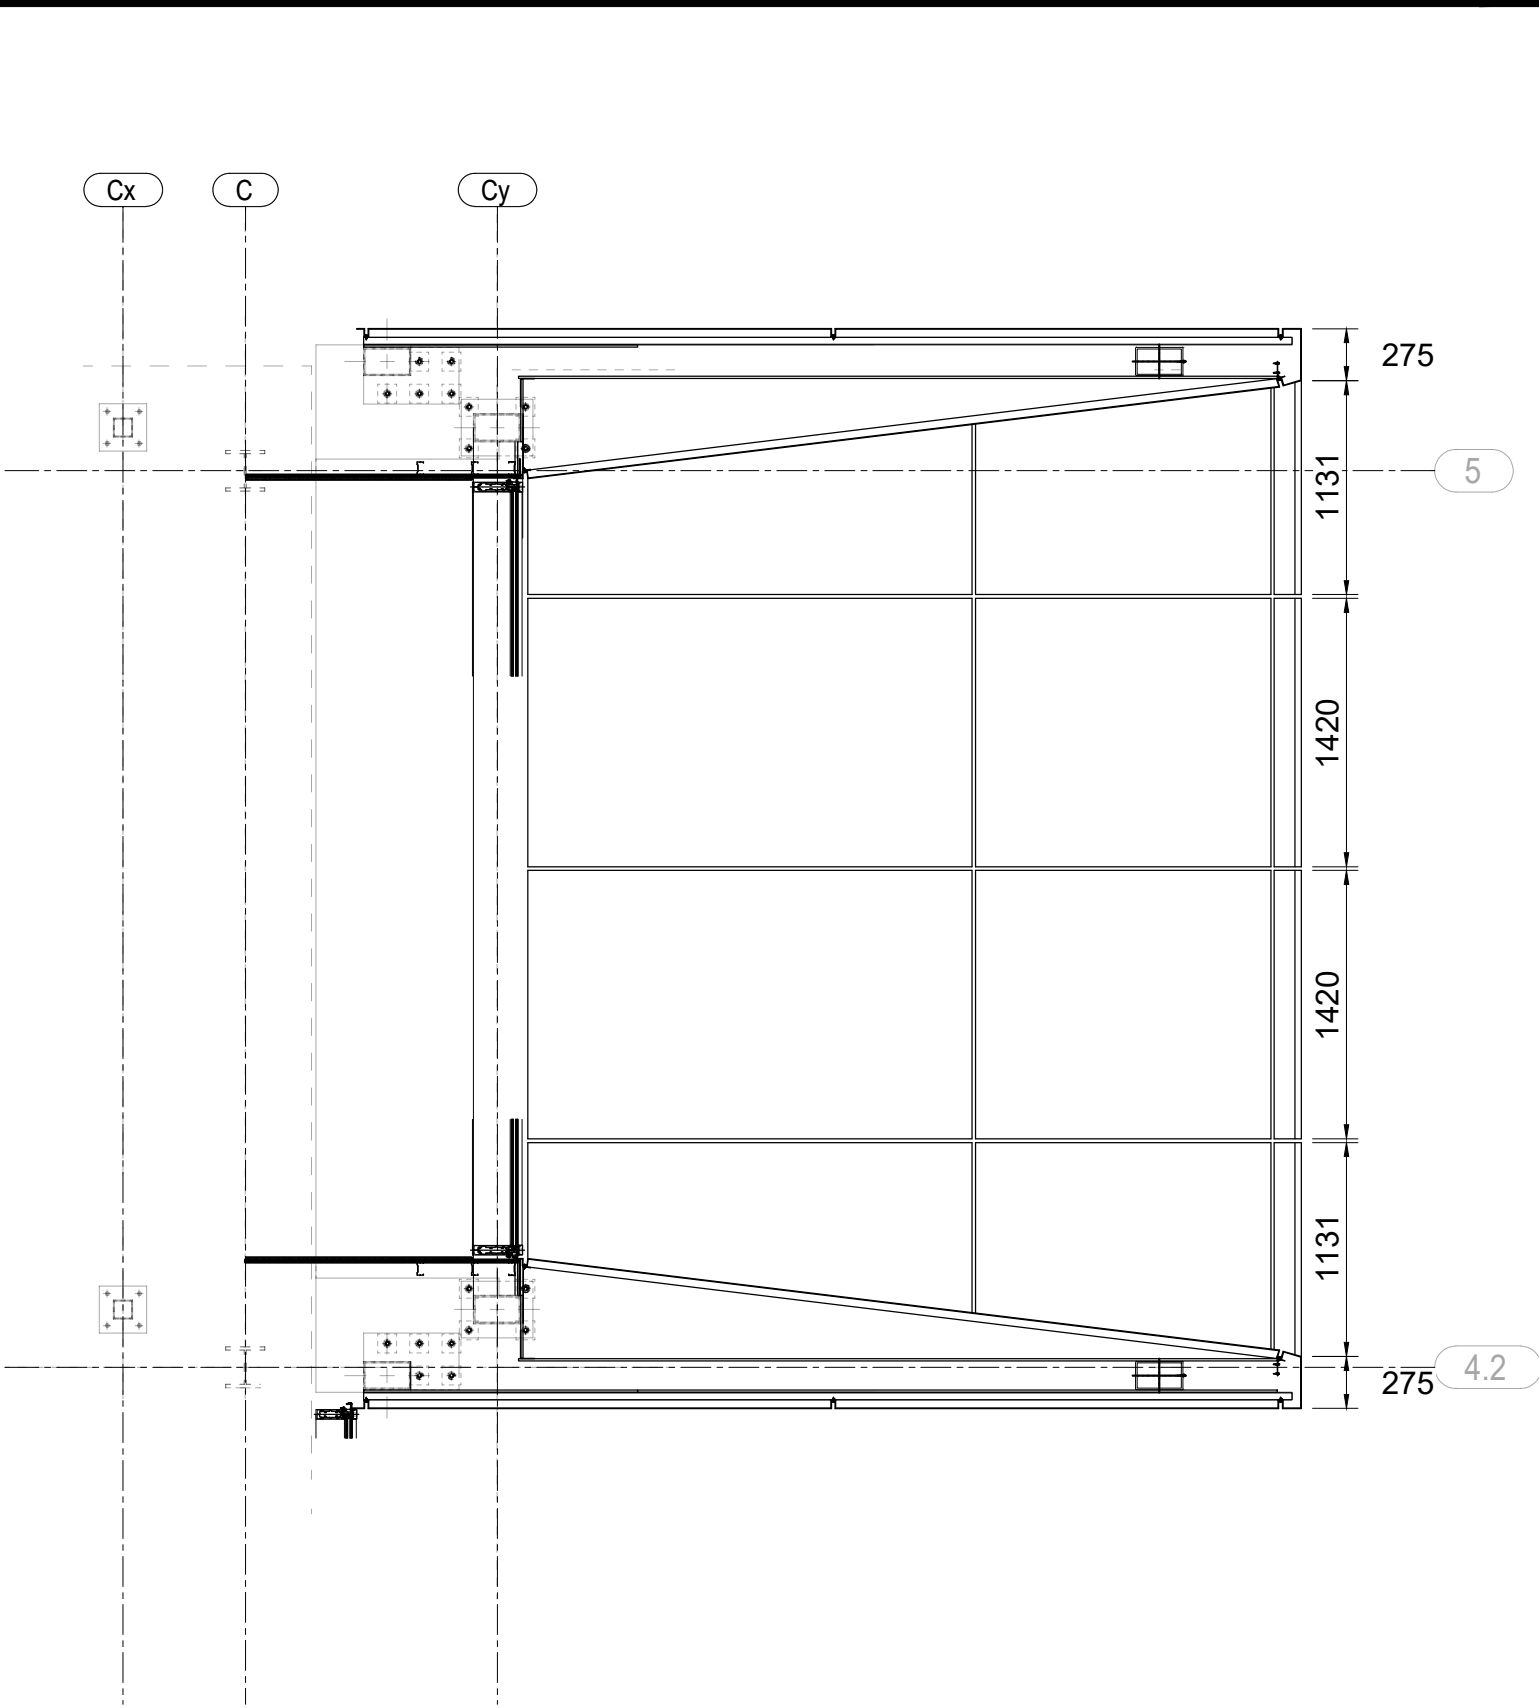

PLAN VIEW ON SLOPED SOFFIT

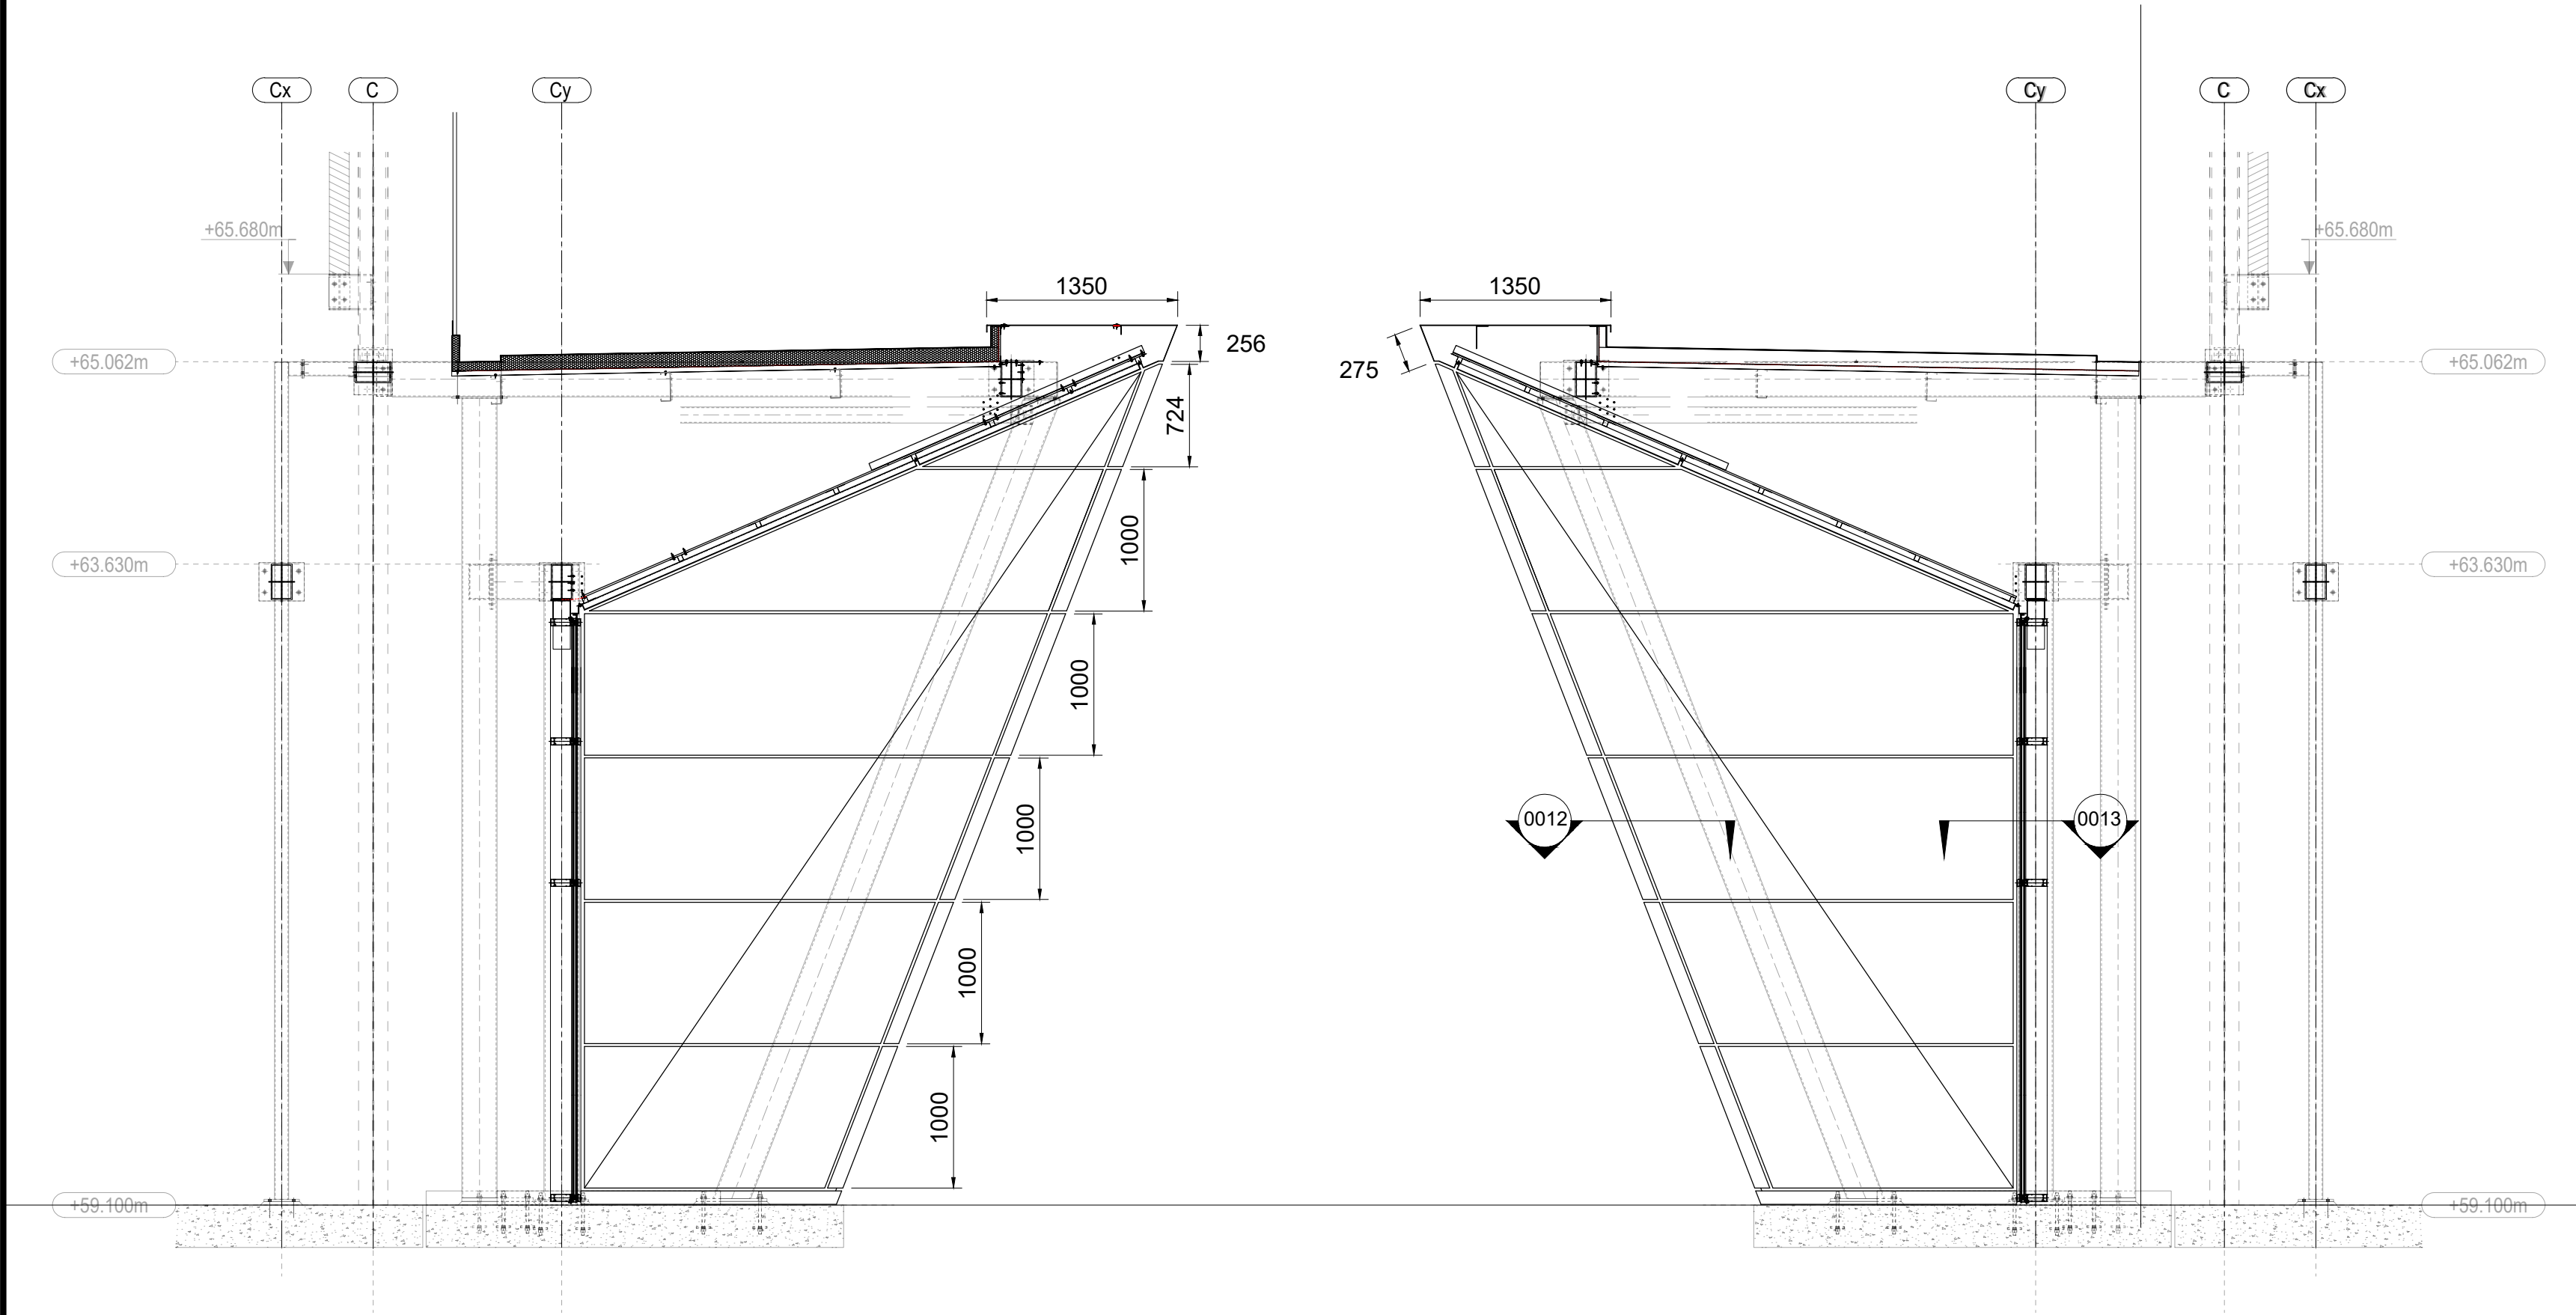

PANEL ELEVATIONS TO INTERNAL FACES

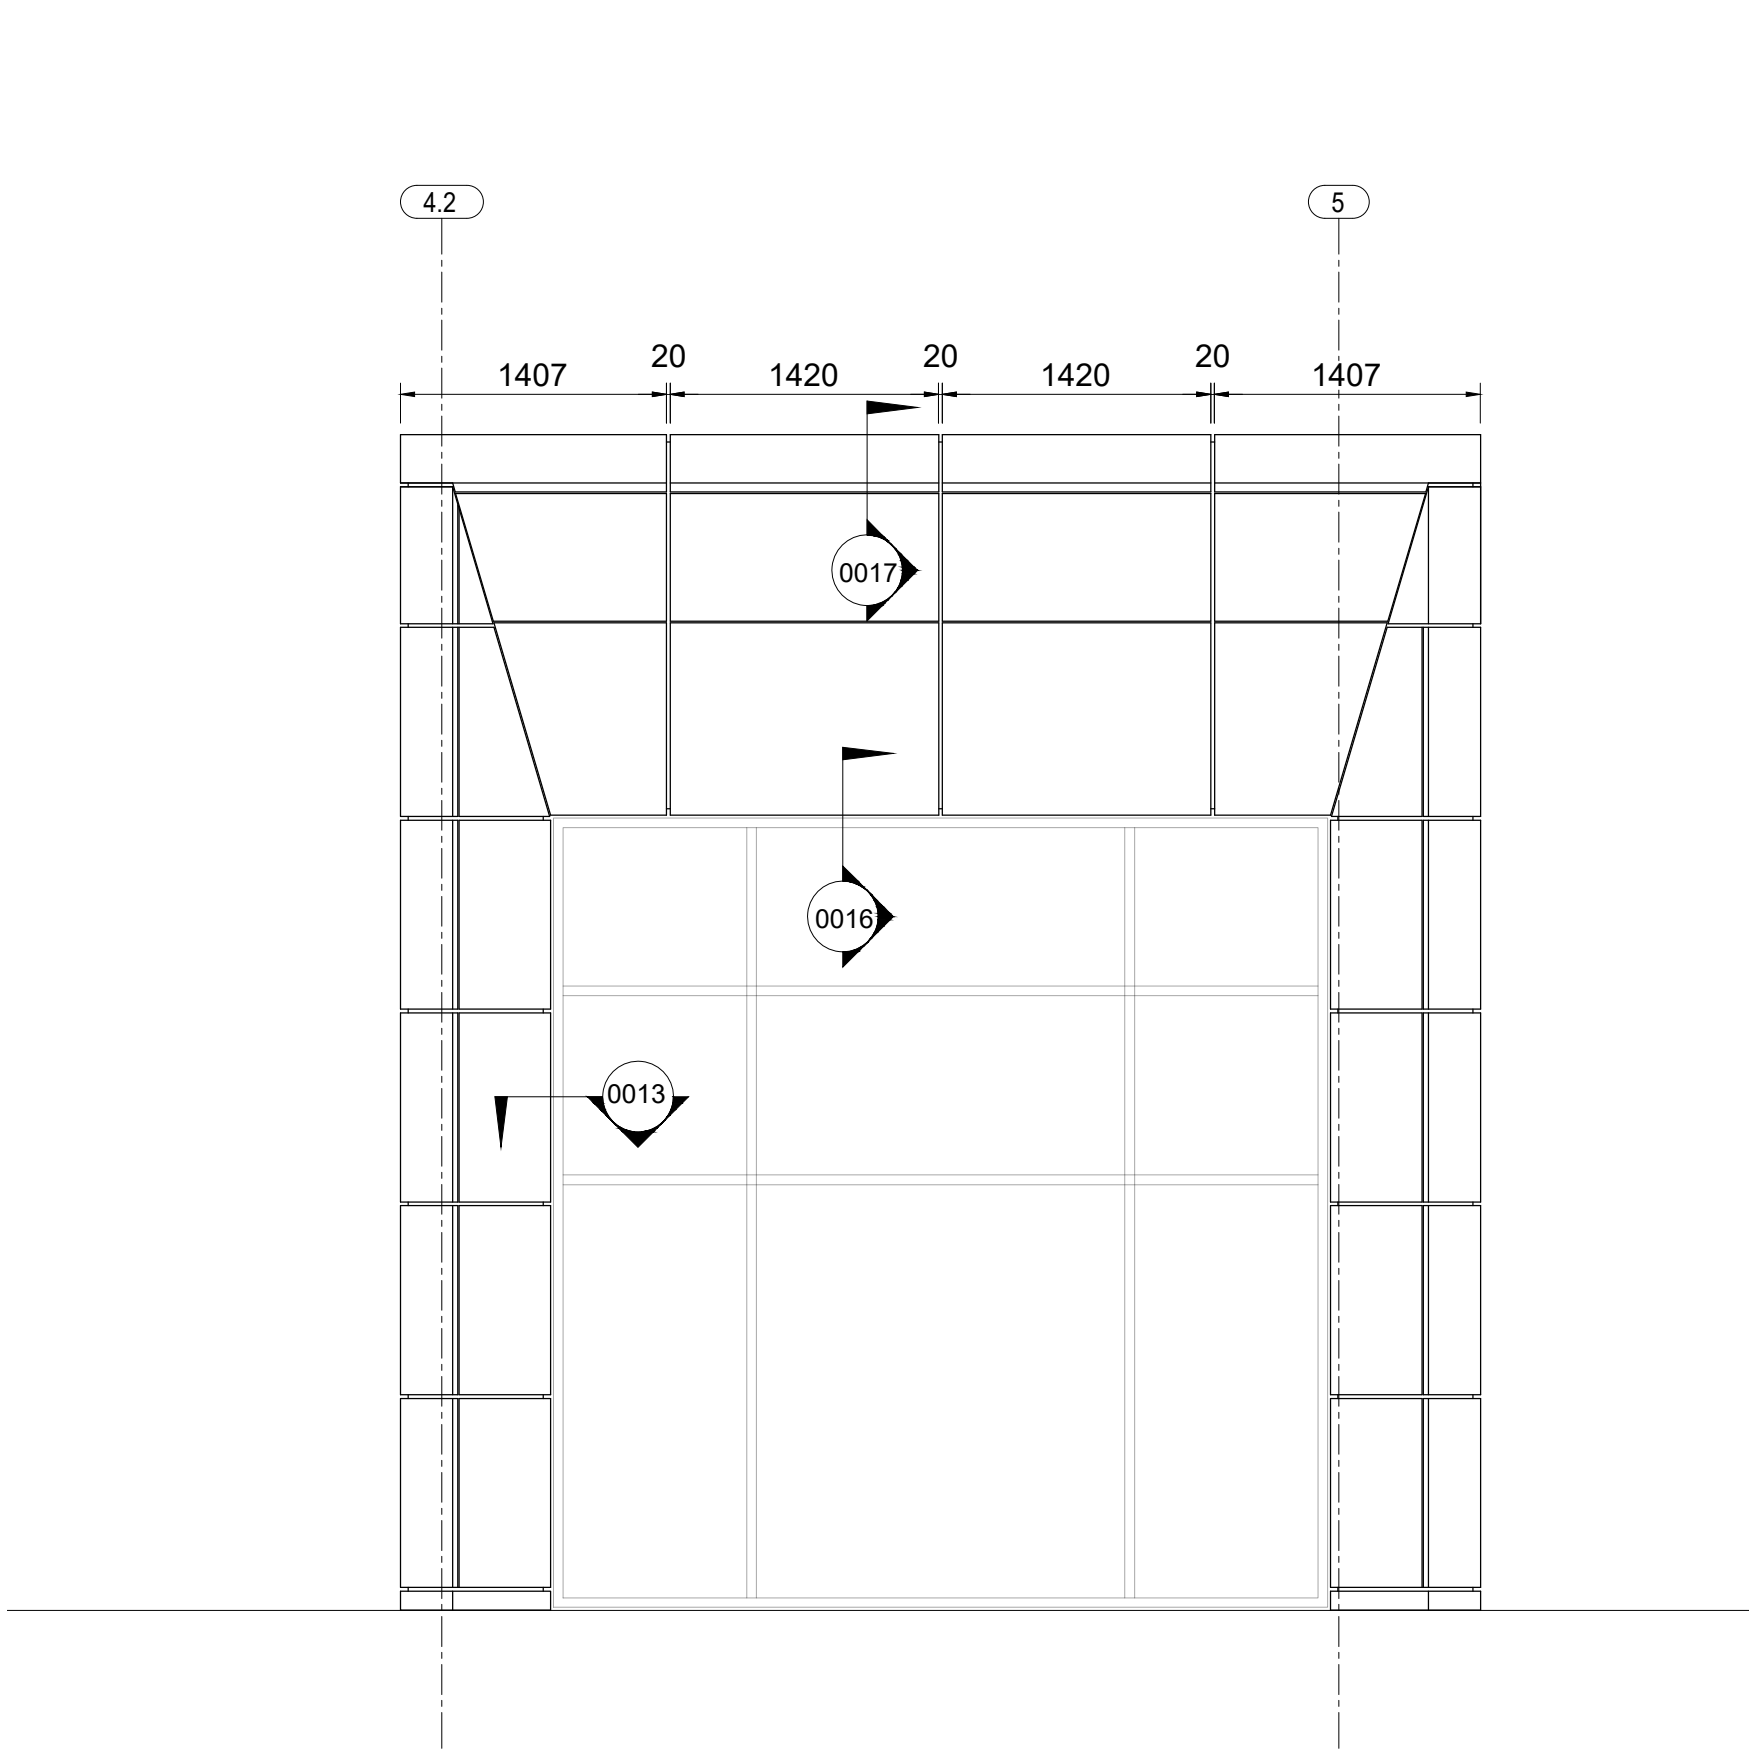

FRONT VIEW ON CANOPY

DO NOT SCALE: CONTRACTOR TO CHECK ALL DIMENSIONS AND REPORT ANY OMISSIONS OR ERRORS. ALL DIMENSIONS ARE IN MILLIMETRES

GENERAL NOTES:

3mm thick PPC aluminium Rainscreen panel system colour RAL 5026 with 20mm recessed joint details, panels fixed in joint with colour matched low profile fixings

REVISIONS:			
REV:	DESCRIPTION	DRN BY:	DATE:
P1	1ST ISSUE	SC	11.02.22

PURPOSE OF ISSUE:

PRELIMINARY

metclad contracts

METCLAD CONTRACTS LTD
HAZELFORD WAY
NEWSTEAD VILLAGE
NOTTINGHAM
NG15 0DQ
T/ 01623 720032
F/ 01623 721393
admin@metclad.co.uk
www.metclad.co.uk

METCLAD PROJECT No: 2535
MAIN CONTRACTOR:

MORGAN SINDALL

PROJECT:

**HOUSE OF SPORT
ENTRANCE CANOPY
MANCHESTER**

DRAWING TITLE:

**PANEL ELEVATIONS TO ENTRANCE
CANOPY**

DRAWN BY: SC	CHECKED BY: AG
SCALE @ A1: 1:40	DATE: 11.02.2022
DRAWING NO: HOS-MET-00-00-DR-Y-0001	REV NO: P01

Document Ref: 001/07