



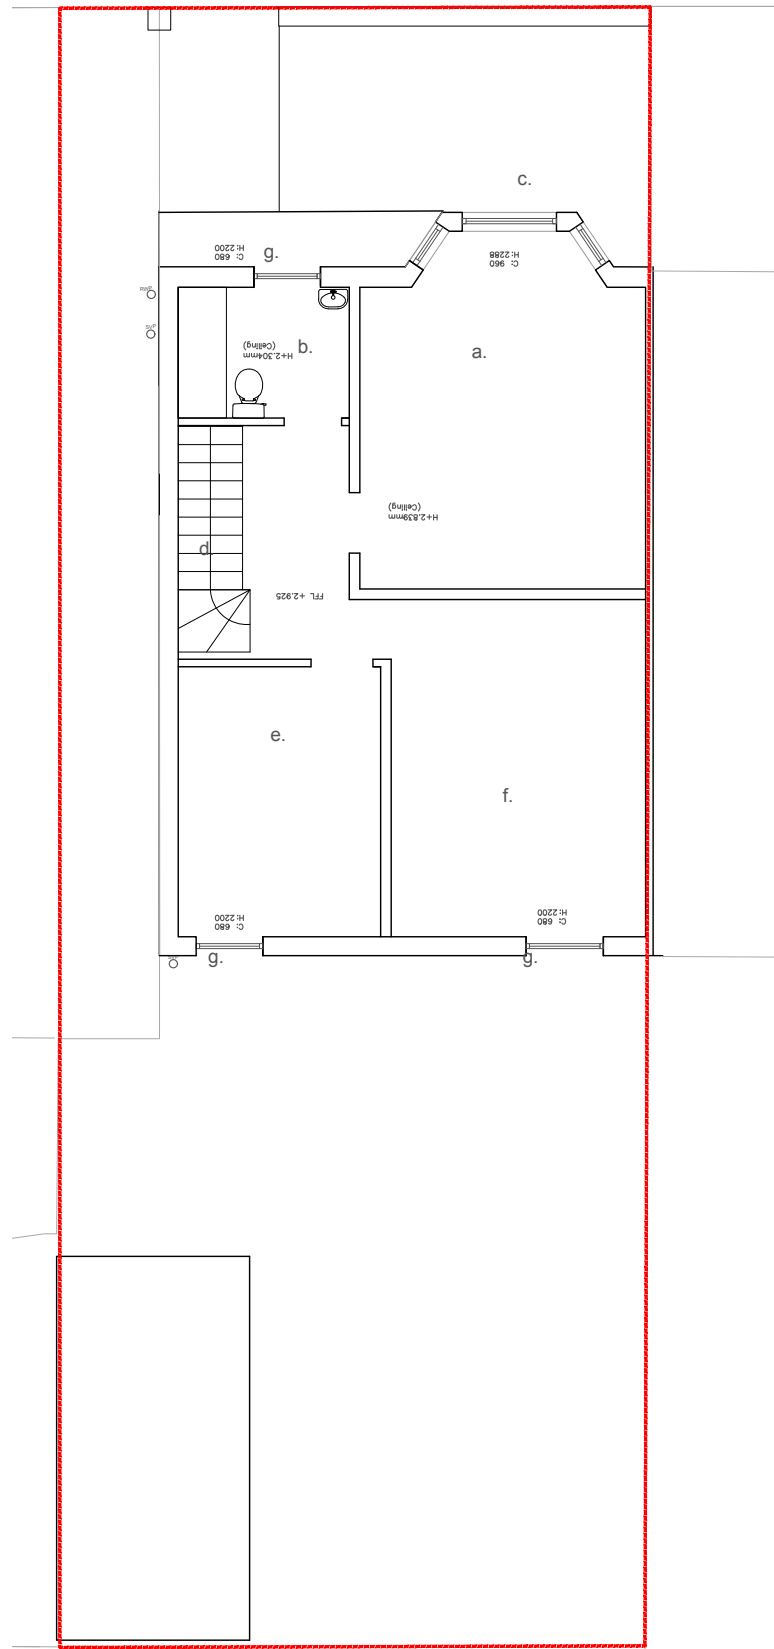


First floor plan as existing

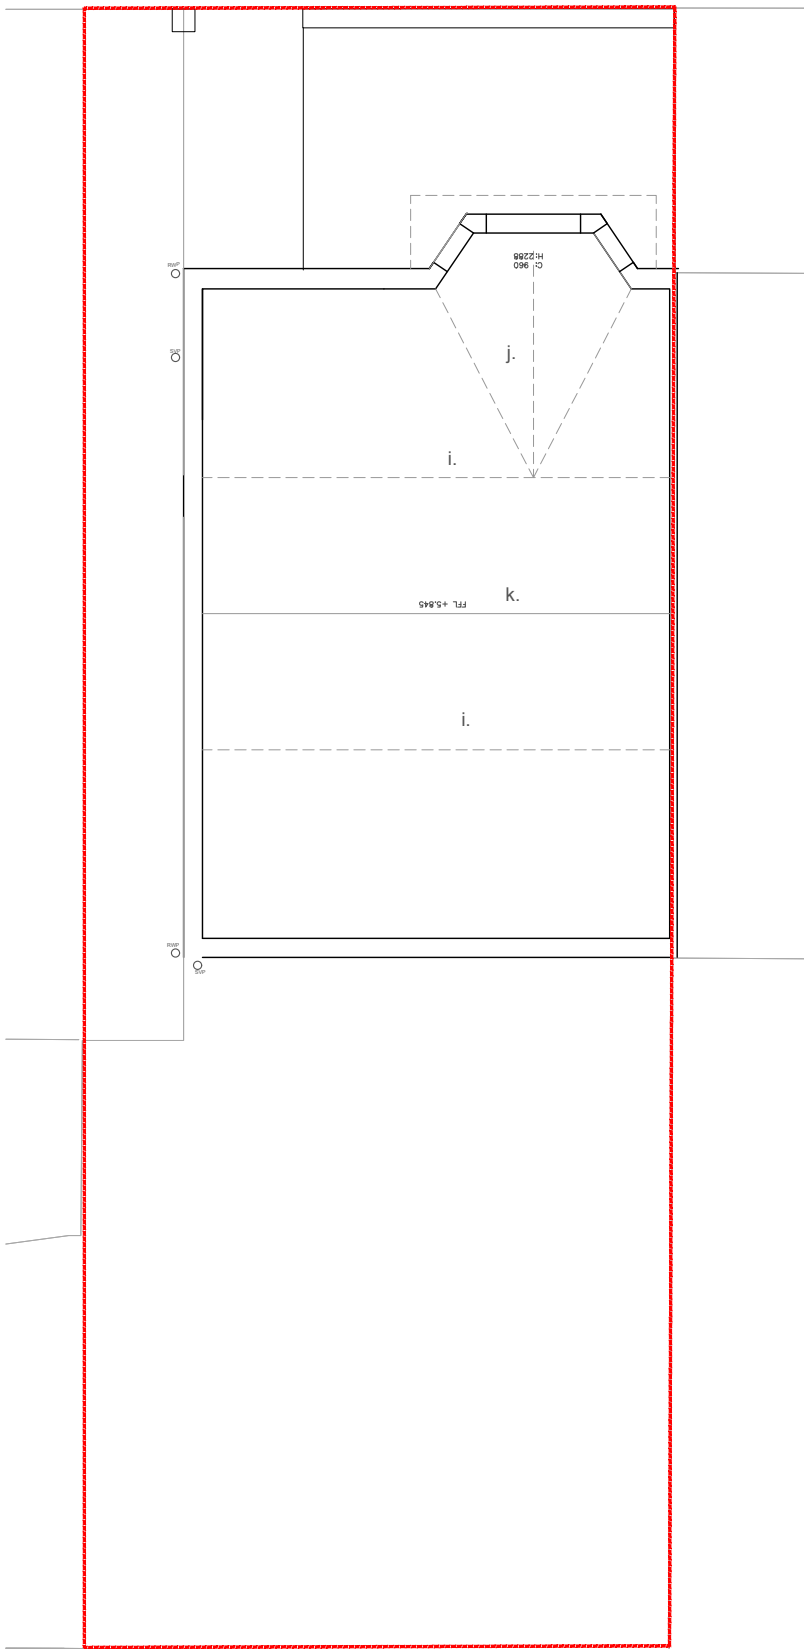

Attic plan as existing

Notes:

- a. Existing master bedroom
- b. Existing master bathroom
- c. Existing UPVC/aluminium bay window
- d. Existing stairs
- e. Existing bedroom 1
- f. Existing bedroom 2
- g. Existing UPVC/aluminium windows
- h. Existing chimney breast
- i. Existing purlins
- j. Existing front hip
- k. Existing ridge

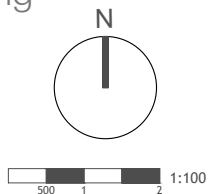

12 Purwell Lane
Hitchin, SG4 0NE
01462 236866
michael@michaelcollinsarchitects.com
www.michaelcollinsarchitects.com

Note: This drawing is copyright
Do not scale from this drawing
Note: to be read in conjunction with Structural Engineers
Information, specification and drawings
All setting out dimensions to be checked on site by
contractor and any discrepancies to be noted ASAP.
Windows, steelwork, to be site sized.
All sundry work not shown to be undertaken in accordance
with the British standards

Michael Collins Architect LLP

17 Linden park

Job No.
095 First floor and attic
plans as Existing

Stage: 3
Status: Planning

003

REVISION:
B
Scale
1:100
@:A3