
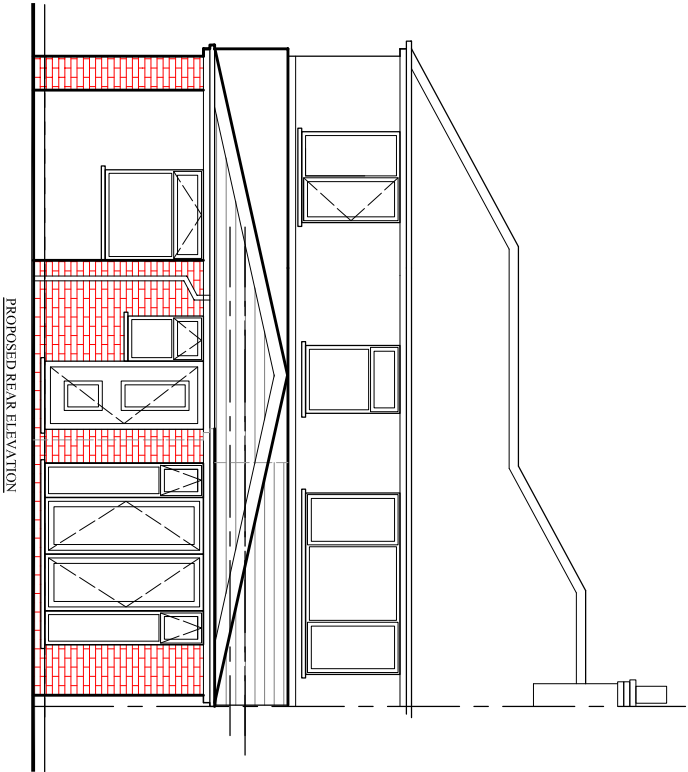
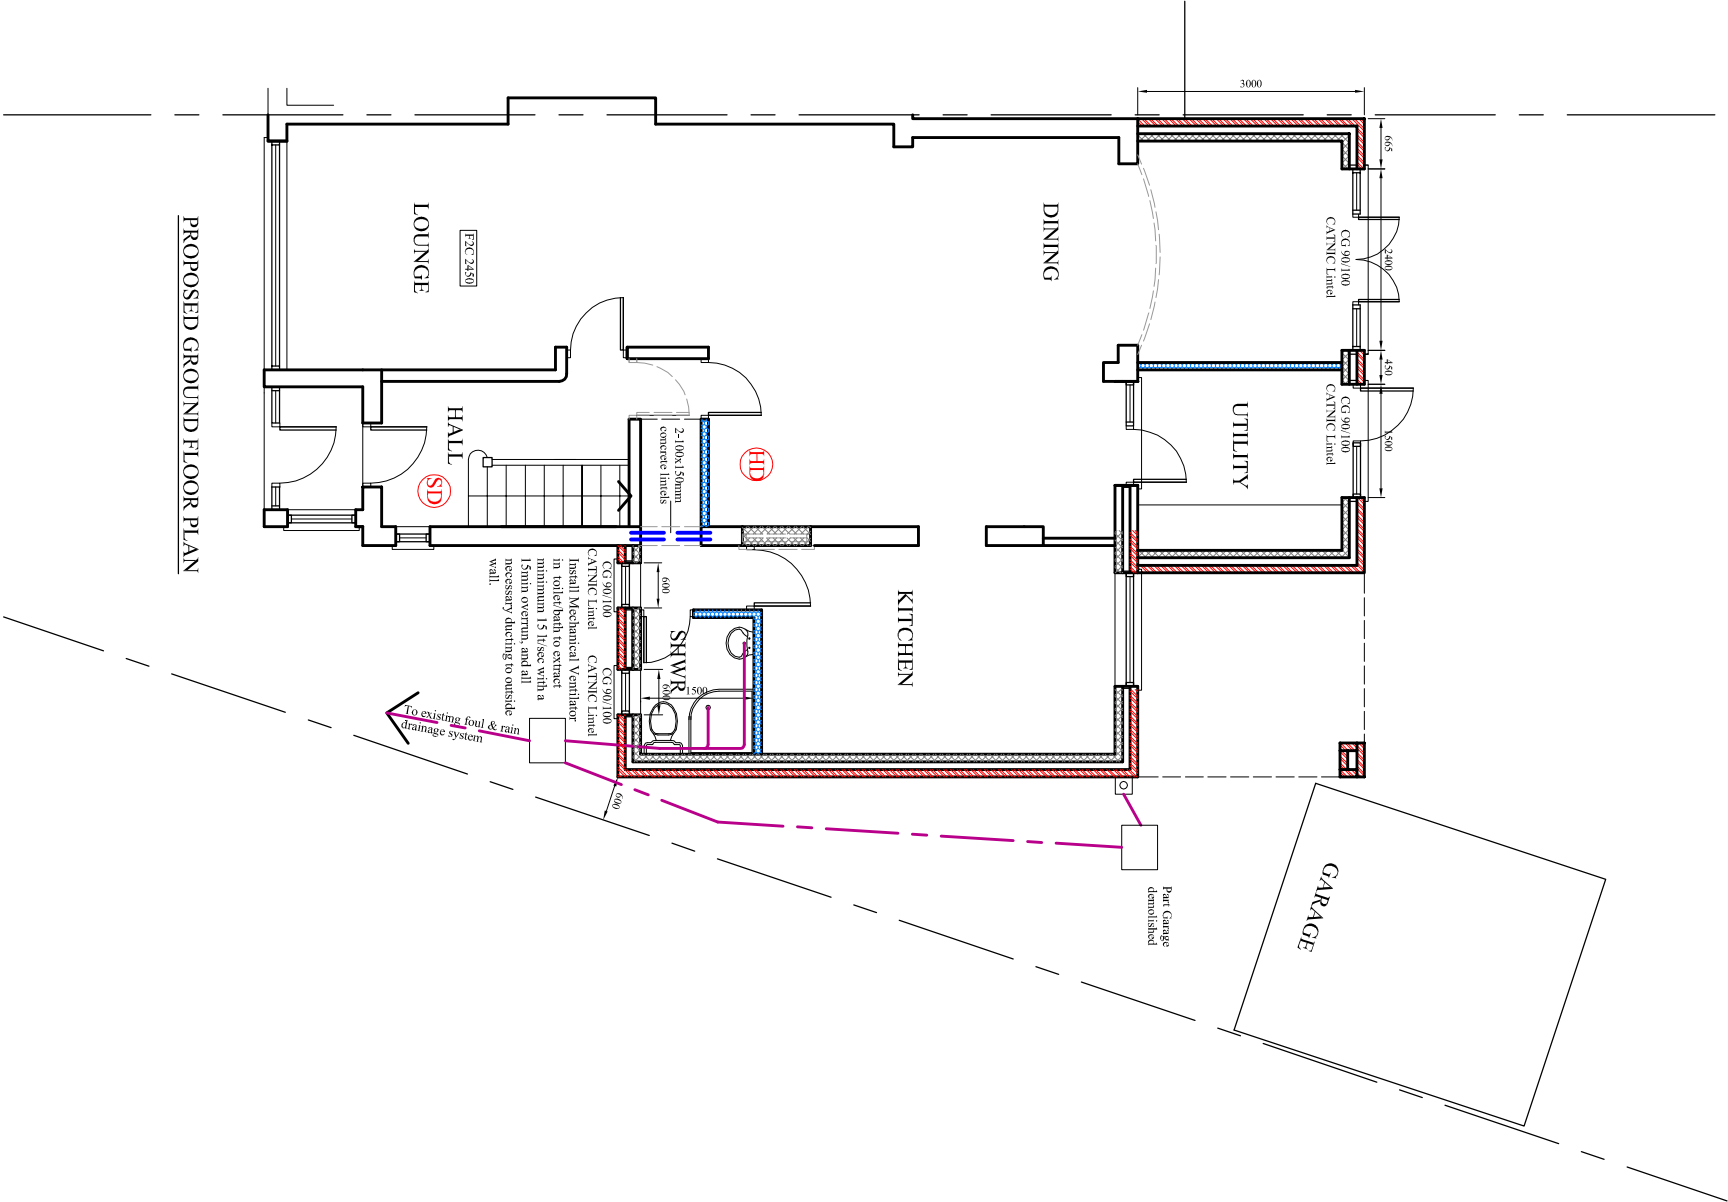


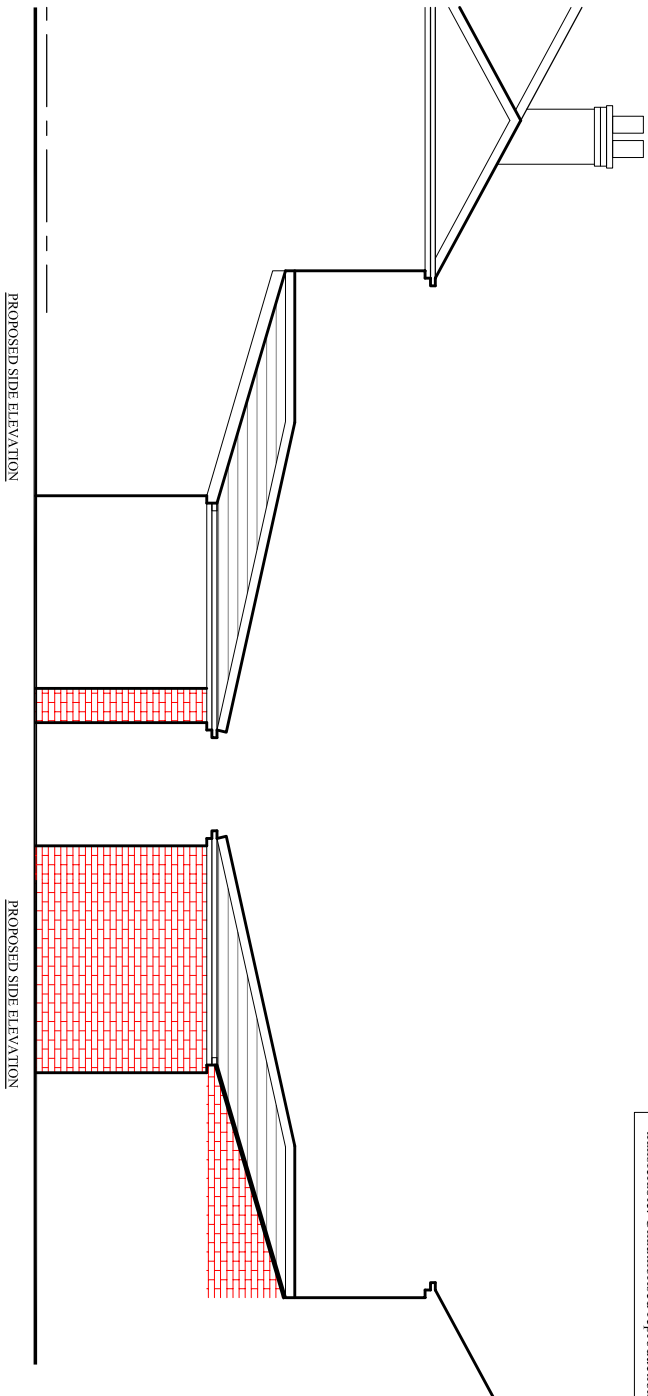

PROJECT
8, Albury Drive, Burnage

CLIENT
Mr. M Rahman

DRAWING TITLE
Proposed Plan

JOB No
NA-P02

DRAWING No
NA-P02

SCALE
1:100@A3

DATE
May 2022

REVISION
-

DRAWN
NA

CHECKED BY
-

t: 0782 895 3405

e: niamat@hotmail.co.uk

na design