


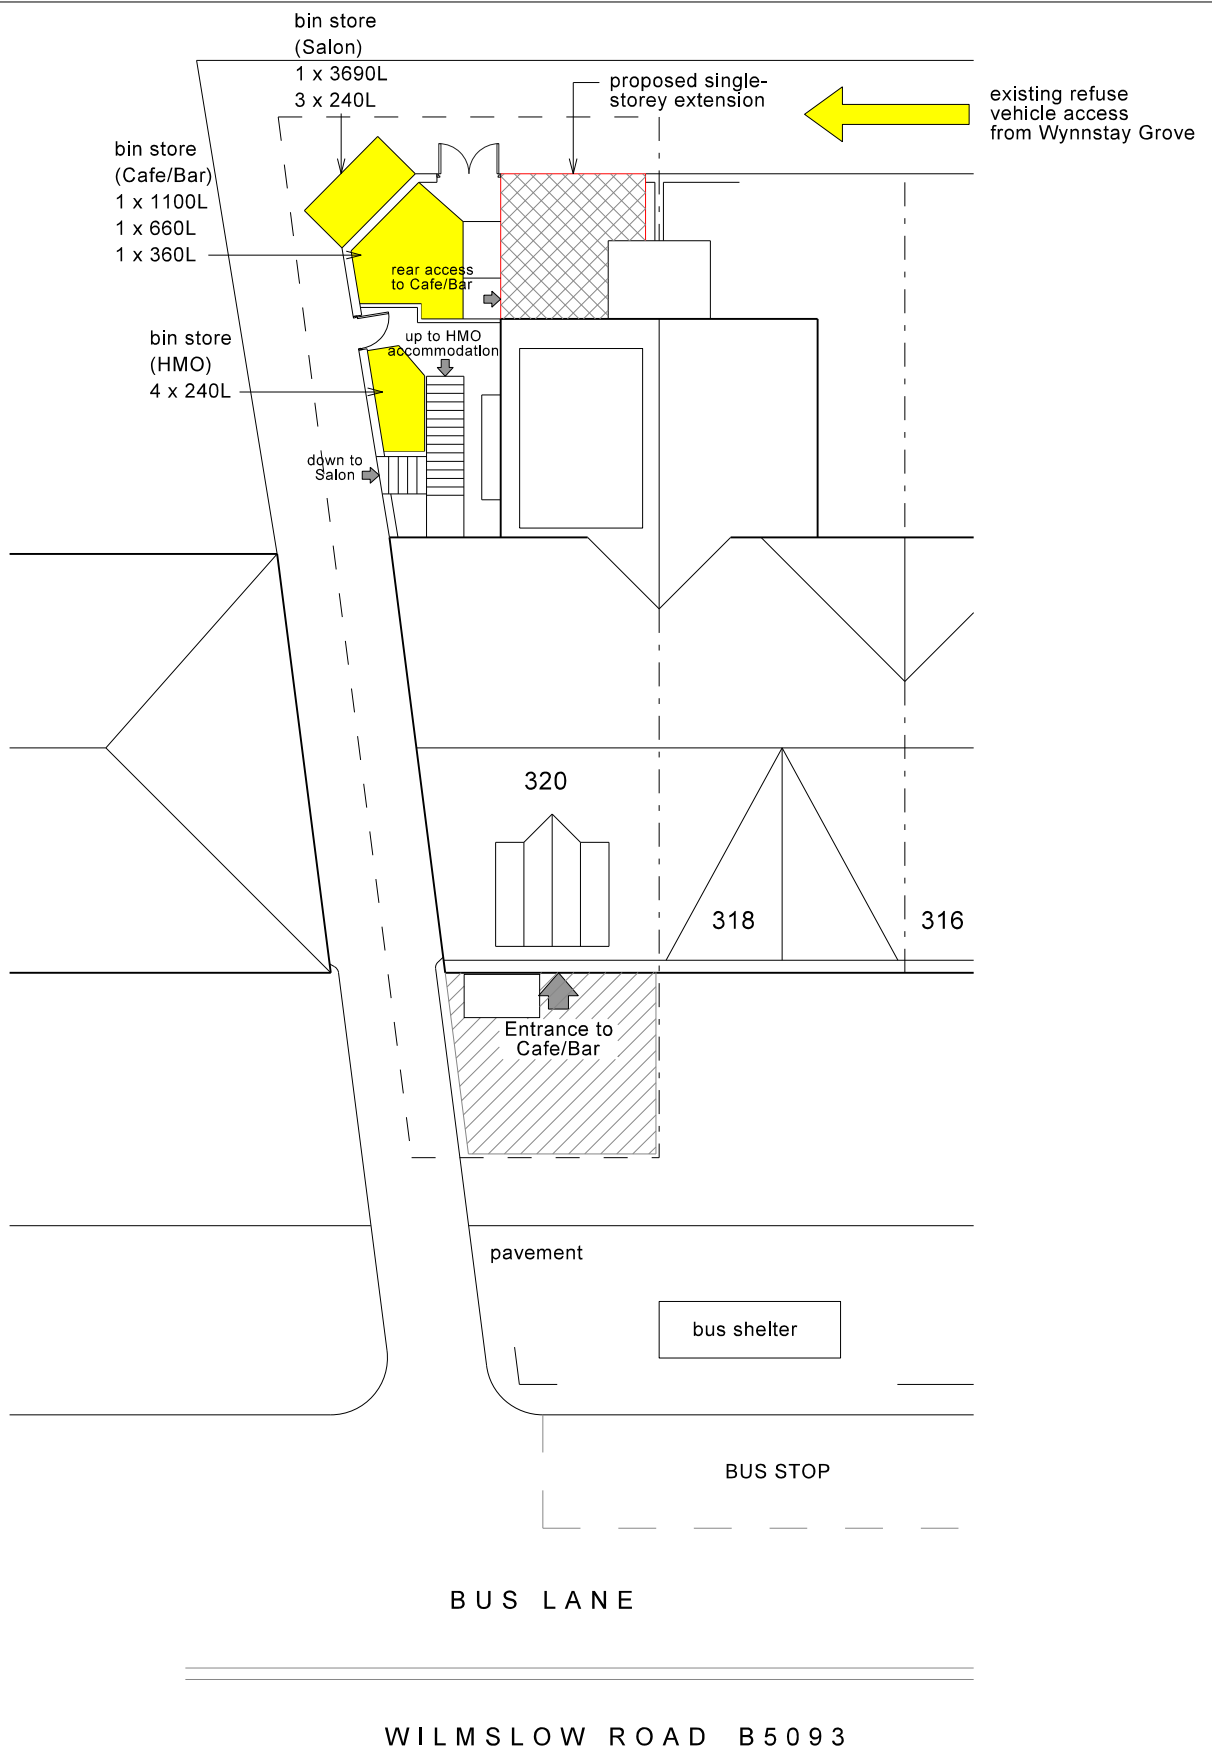

REV	DATE	DETAILS	CLIENT Mrs N Power
A	05.05.22	Salon bin store repositioned, bin lorry access revised	
Copyright © Bratley Architectural Ltd 2022 Written dimensions to be taken in preference to scaled; all dimensions to be checked on site. Report suspected discrepancies or omissions.			DRAWING TITLE
			Proposed block plan showing refuse storage and access
PROJECT PROPOSED CHANGE OF USE 320 Wilmslow Road Fallowfield Manchester M14 6XQ		DATE 18 January 2022 DRAWING REF 1454/06	SCALE @ A3 1:200 REV A
			BRATLEY ARCHITECTURAL LTD
			 PO Box 3870, Chester CH1 9DQ M:07887 369396 E:info@b-arch.co.uk

