


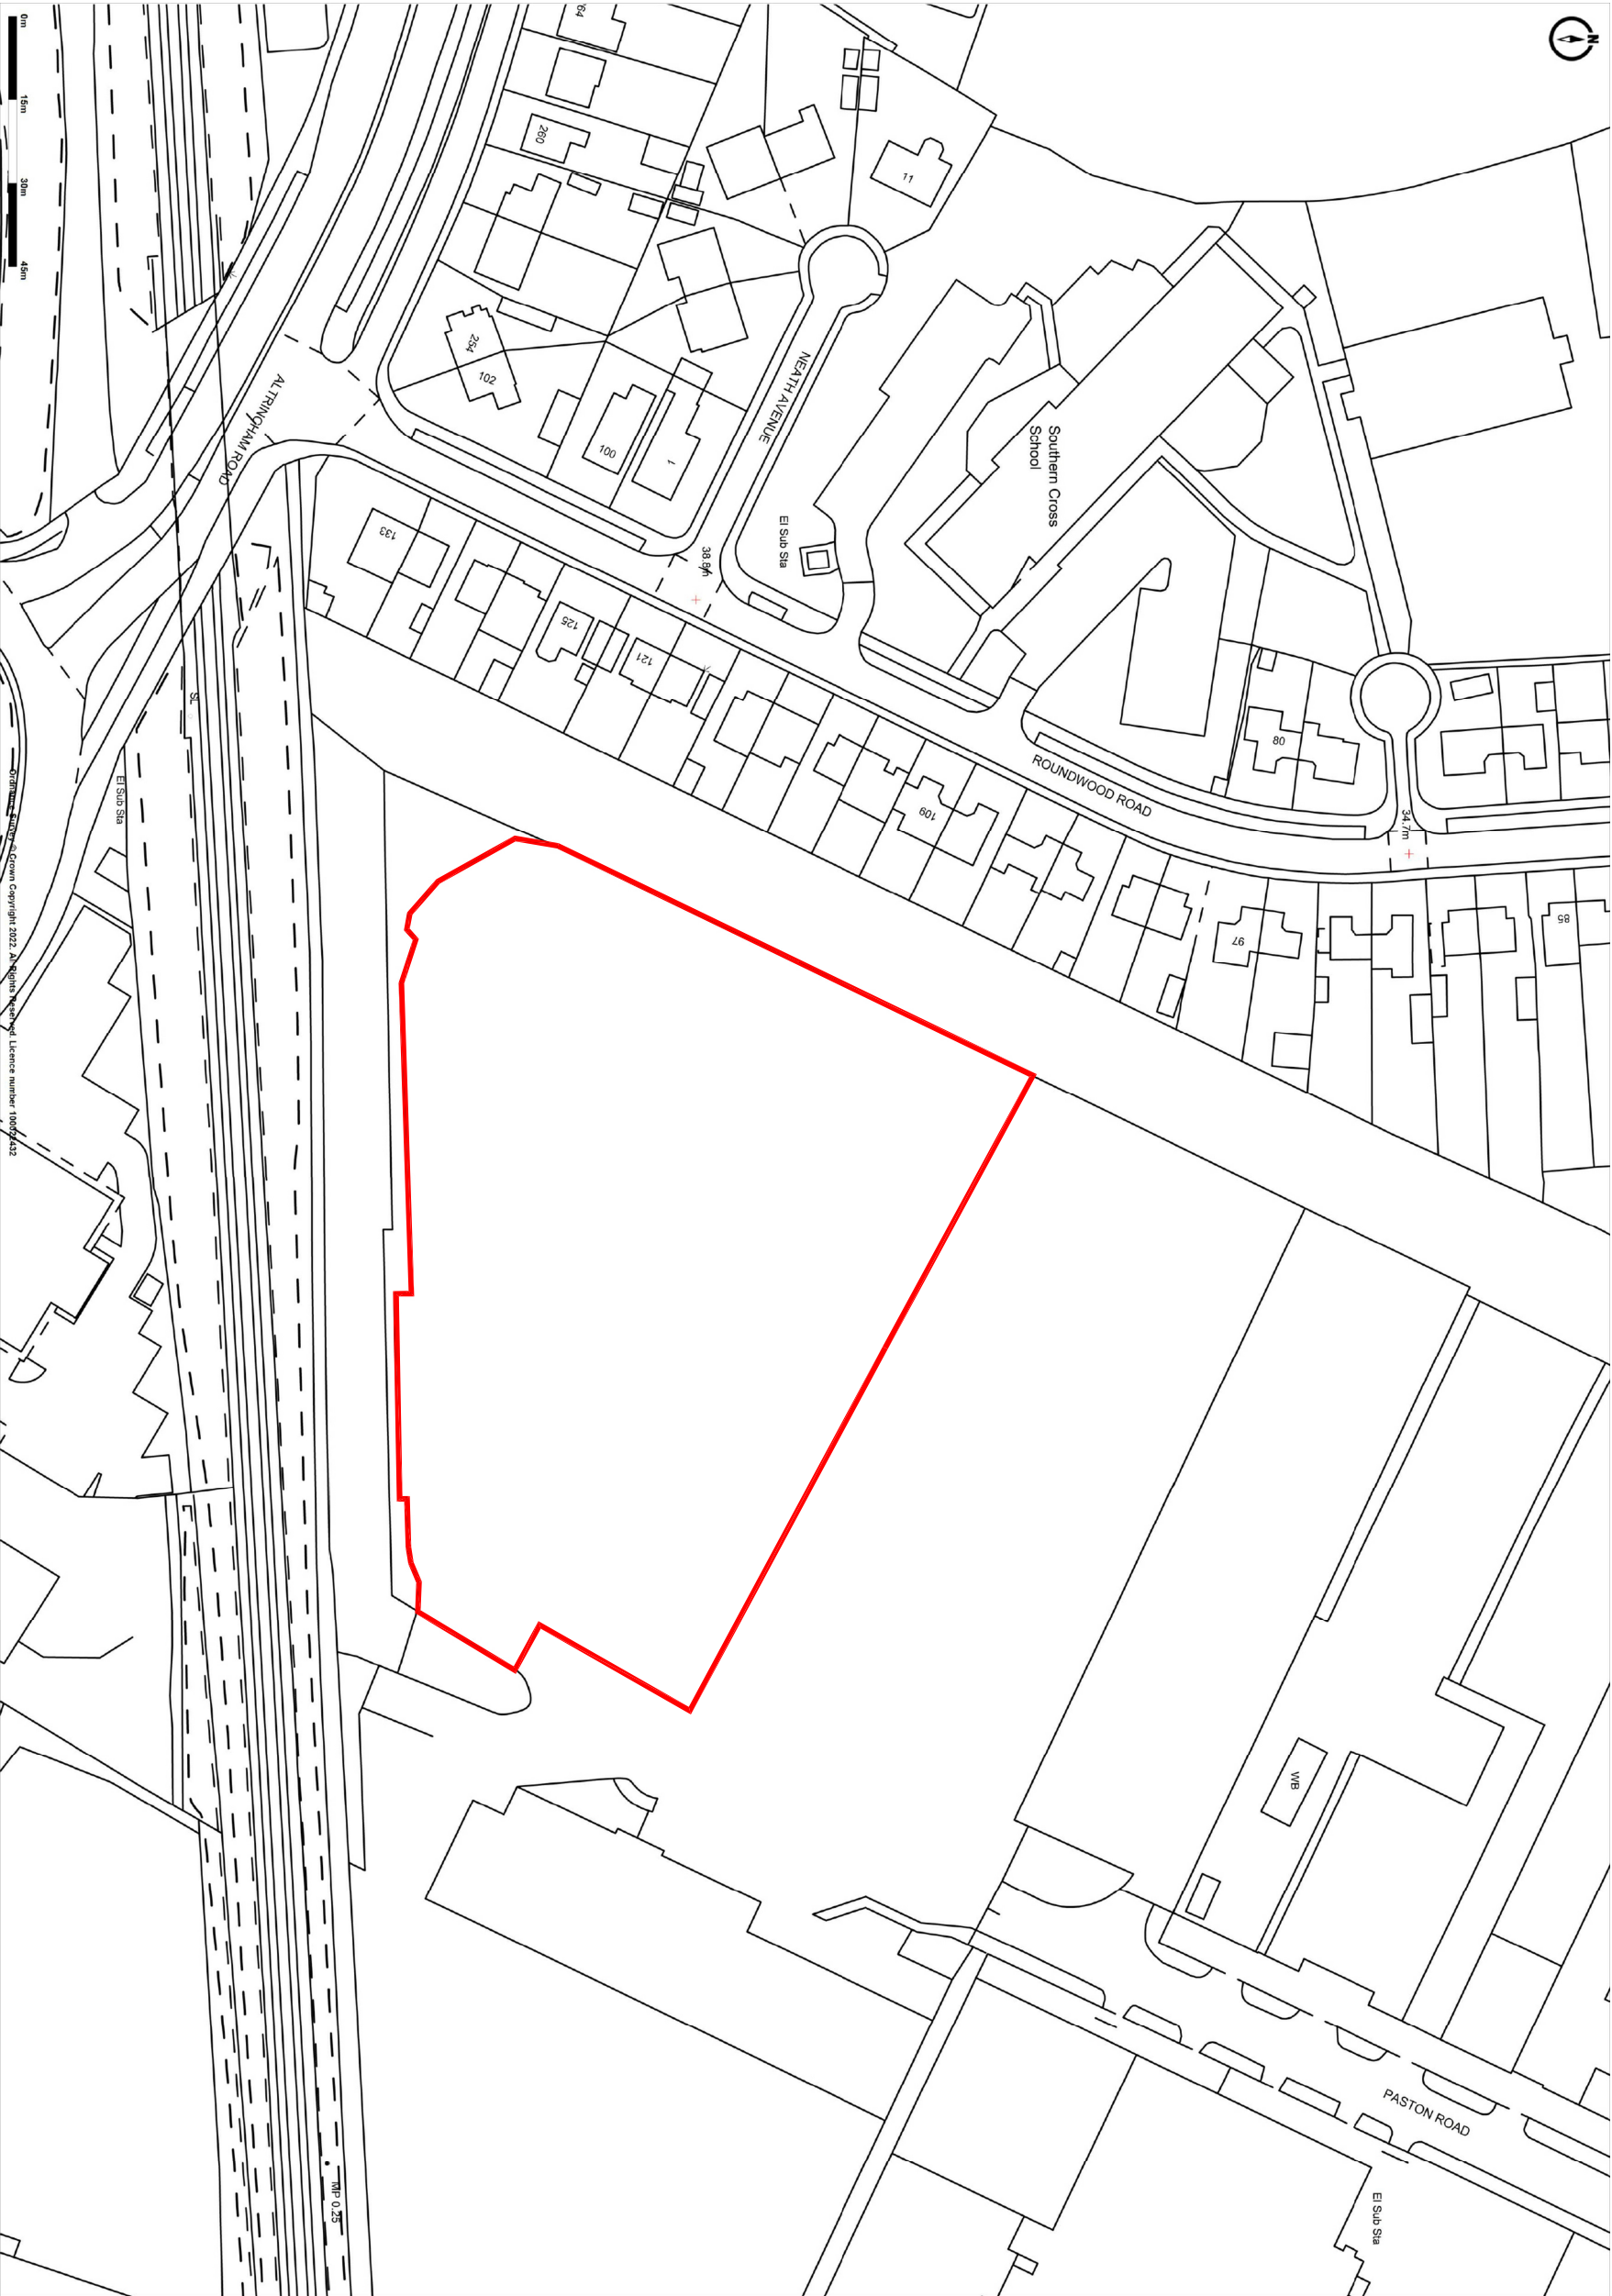

Promap
Ordnance Survey © Crown Copyright 2022. All Rights Reserved.
Licence number 100022432
Plotted Scale - 1:1250, Paper Size - A3

Drawn By	S.C.M.	Title	Paston Rd, Manchester SITE LOCATION PLAN	Drawing No	21.111/01
Approved By	J.W.	Scale @ A3	1:1,250	Planning and Design Group (P & DG) Pulse Offices, Lake View Drive, Sheppard Park M20 9JH, Manchester, Greater Manchester, UK Tel: 0161 275 0500 web: www.panddg.co.uk	
Revision Detail / Date		Date	03/22	Note: P & DG accept no responsibility for any drawings in order that subsequent reproduction of drawings are internally controlled. Copyright P & DG. This drawing should not be scaled for construction purposes.	

