

Revision Number	Revision Date	Revision Description
-----------------	---------------	----------------------

CENTRE COORDINATES: 382710 , 394624



1 Block Plan Existing
1 : 500

CENTRE COORDINATES: 382710 , 394624



2 Block Plan Proposed
1 : 500

SITE LOCATION PLAN
AREA 2 HA
SCALE: 1:1250 on A4
CENTRE COORDINATES: 382710 , 394624



Supplied by Streetwise Maps Ltd
www.streetwise.net
Licence No: 100047474
08:32:31 22/03/2022

3 Location
1 : 1250

Sheet List	
Sheet Number	Sheet Name
Bregs102	Structure and Sections
P100	Block Plan and Location
P101	Plans and Elevations

These are Planning drawings and should not be used for construction. All structural elements are illustrative and dimensions are estimates - no calculations have been completed or specification for building regulations.

Date	Revision

Client: Natalia Scurtu

Job No: Scurtu-Clarendon

Site: 66 Clarendon RD,
Manchester M16 8LD

Project: Extended Permitted Development

Status: Planning A

plans and planning


Petworth Lodge
1a Hillbrook Rd
Bramhall
Stockport SK7 2BT

Email - pfkirke@gmail.com Tel - 07770 820611
www.plansandplanning.co.uk

Drawing No: P100 -

Drawing: Block Plan and Location

Print to Scale on A1 22/03/2022 08:59:50

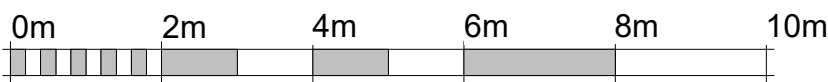

VISUAL SCALE 1:100 @ A1