


This drawing is subject to copyright and is not to be reproduced in part or whole without approval.
Do not scale this drawing - check all dimensions on site .

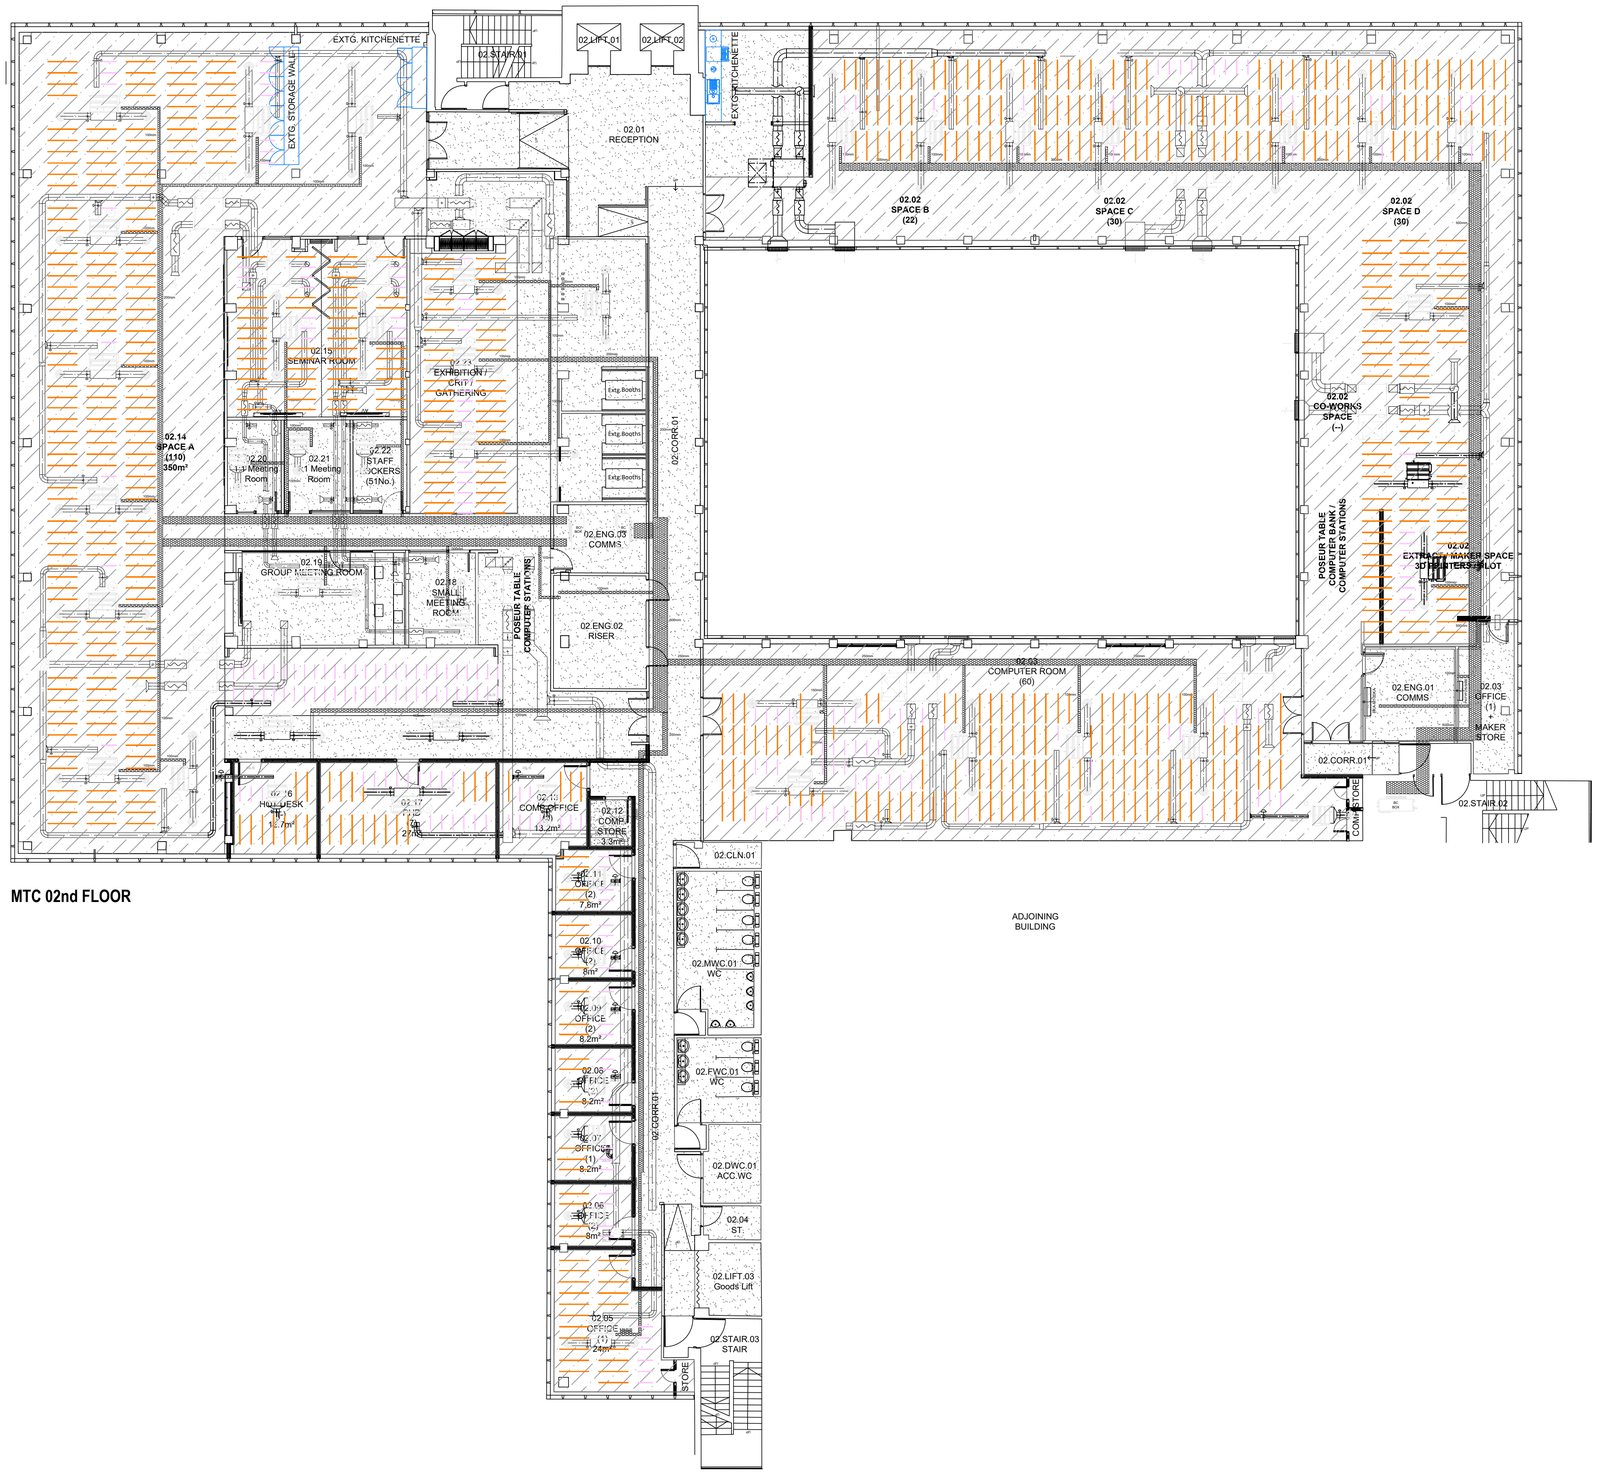

MTC 02nd FLOOR

Existing 2nd Floor Ceilings

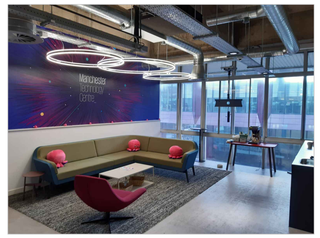

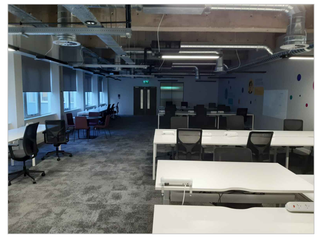

CEILINGS

Existing ceiling to be retained. No works.

New suspended acoustic baffles
Skanda Savolit Troldtekt Baffles
NBS: K40/135

Suspended from existing floor soffit with Steel wires, fastening blocks and top profiles.

- Size 40 x 300 x 1200
- Size 40 x 300 x 600

setting out to be provided as illustratively shown. U/s of board height to be agreed on site ro be above lighting zone. Provisionally set to 2600mm

- All walls to be taken full height to underside of structural soffit.
 - 2nd Floor Concrete Soffit - Approx 3900mm to u/s of soffit. 3300mm to u/s of concrete downstand beams
 - 3rd floor Metal Deck soffit - Approx 3500mm to u/s of soffit. 3000mm to u/s of steel beams
 - 3rd floor Concrete soffit - Approx 3900mm to u/s of soffit. 3300mm to u/s of concrete downstand beams

New Casoline MF suspended ceiling & access panels, installed in full accordance with manufacturers recommendations.
Ceiling height at 2400mm above FFL
NBS: K10/220 & K10/430

Rev.	Description	Date
P1	Tender Issue	09.02.2022

Client
Manchester Metropolitan University

Project
MSA Decant Appraisal

Drawing Title
2nd Floor Ceiling Finishes

Drawn by	Checked by	Date
JKB	SB	31.01.2022

Status	Scale @ A1
D2	1:125

Job no.	Dwg.no.	Rev.
11264	CAA-05-02-DR-A-015012	P1

Cassidy+Ashton C+A
www.cassidyashton.co.uk
Architecture + Building Surveying + Town Planning
7 East Cliff, Preston, Lancashire, PR1 3JE 01772 258 356
10 Hunters Walk, Canal Street, Chester, CH1 4EB 01244 402 900