




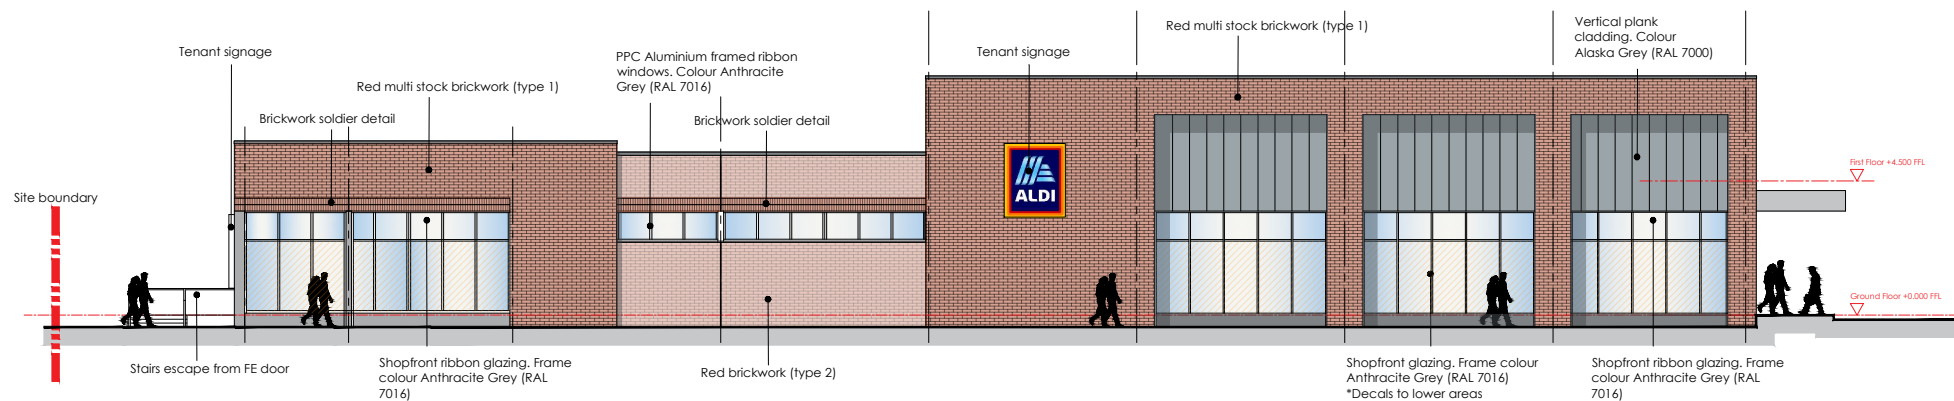


ELEVATION A

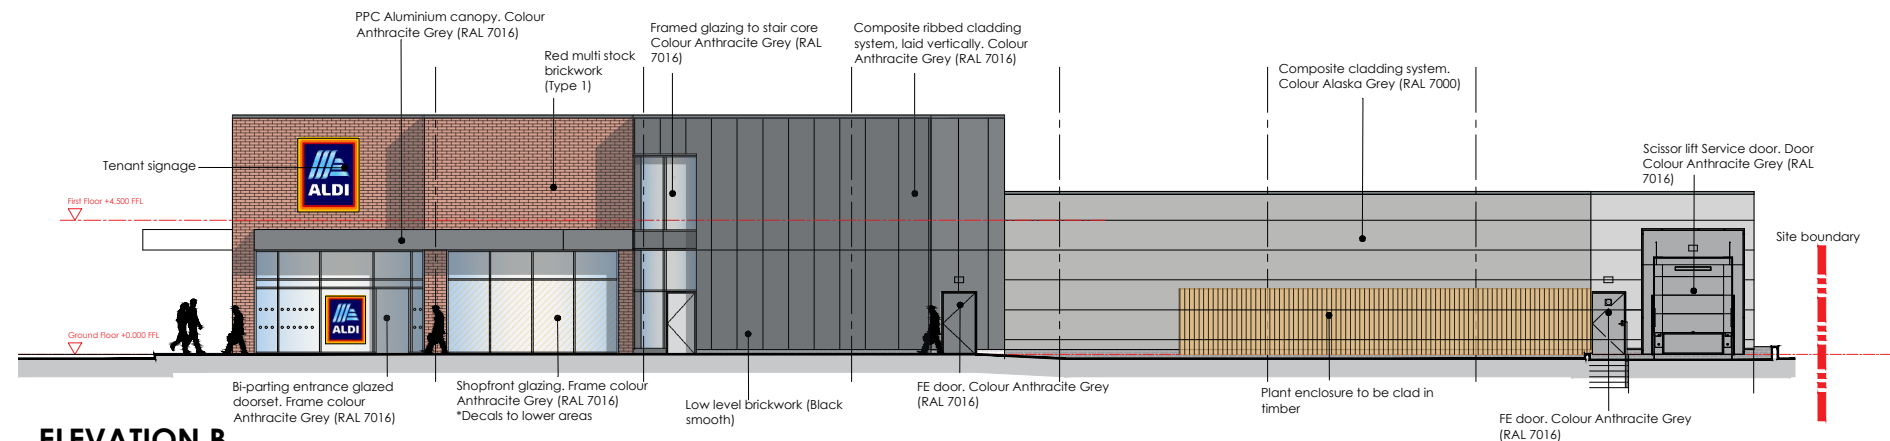

ELEVATION B


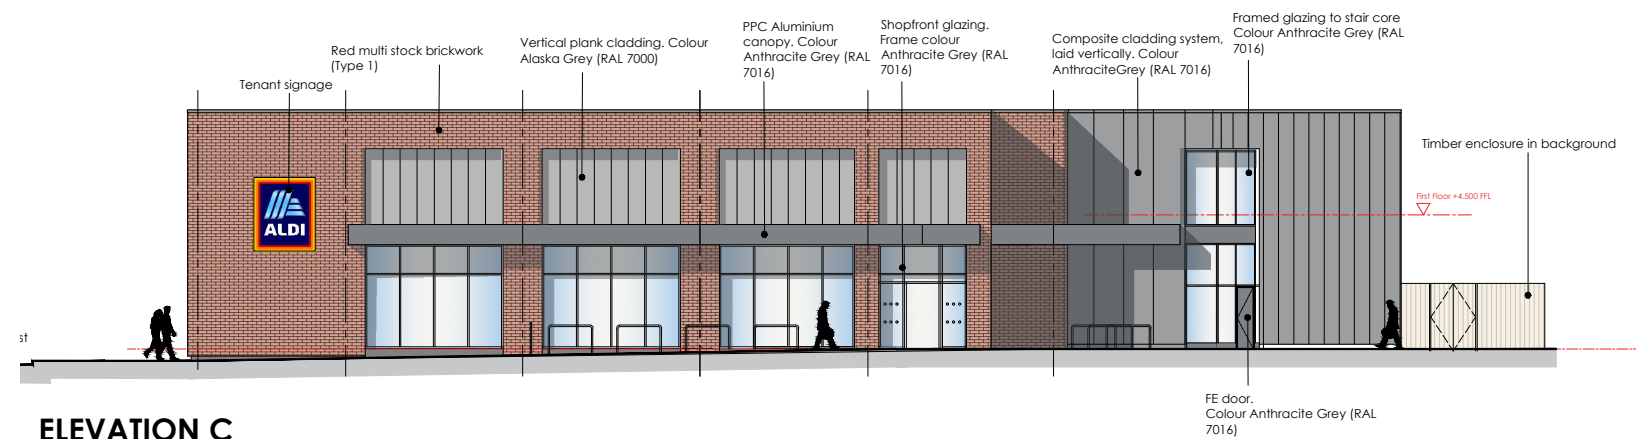


ELEVATION C

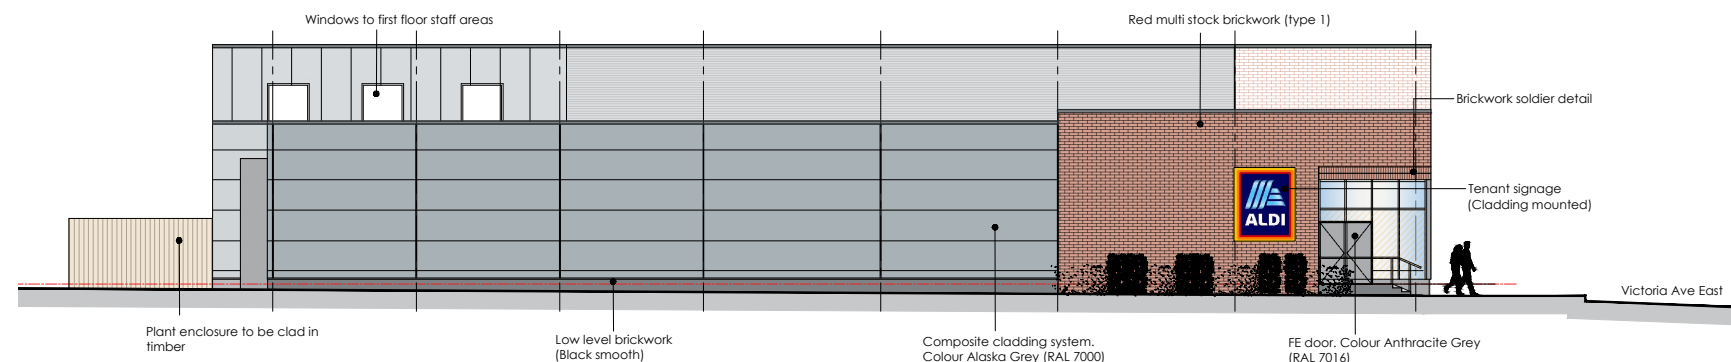

ELEVATION D

PROPOSED ELEVATIONS
SCALE 1:250 @ A3

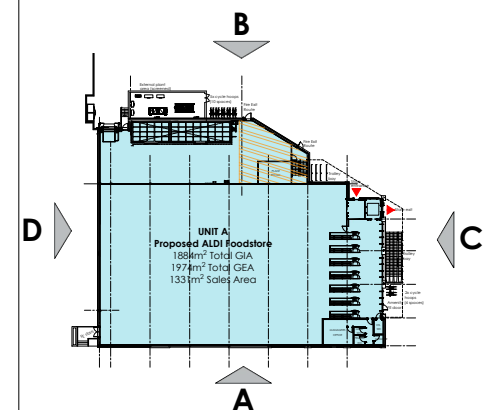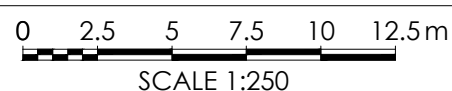

Rev	Date	Description	Rev By	Chk'd By
-	-	-	*	*

Project Title	PROPOSED FOODSTORE VICTORIA AVENUE EAST MANCHESTER M9 7HW			
Client	ALDI STORES LTD			
Status	PLANNING			
Scale	1:250	Drawing Size	A3	
Date	JAN 2022	Drawn By	CM	Checked LEEB
Drawing Title	PROPOSED ELEVATIONS			
Job-Dwg No	16223BOL-104	Rev	-	

☒ 2 St. Johns North, Wakefield, WF1 3QA t. 01924 291800	
☐ Carvers Warehouse, 77 Dale Street, Manchester, M1 2HG t. 0161 2388555	
☐ The Old Rectory, 79 High Street, Newport Pagnell, MK16 8AB t. 01908 211577	
☐ 101 London Road, Reading, RG1 5BY t. 0118 9507700	
☐ 10 Gees Court, St Christophers Place, London, W1U 1JJ t. 0207 4091215	