


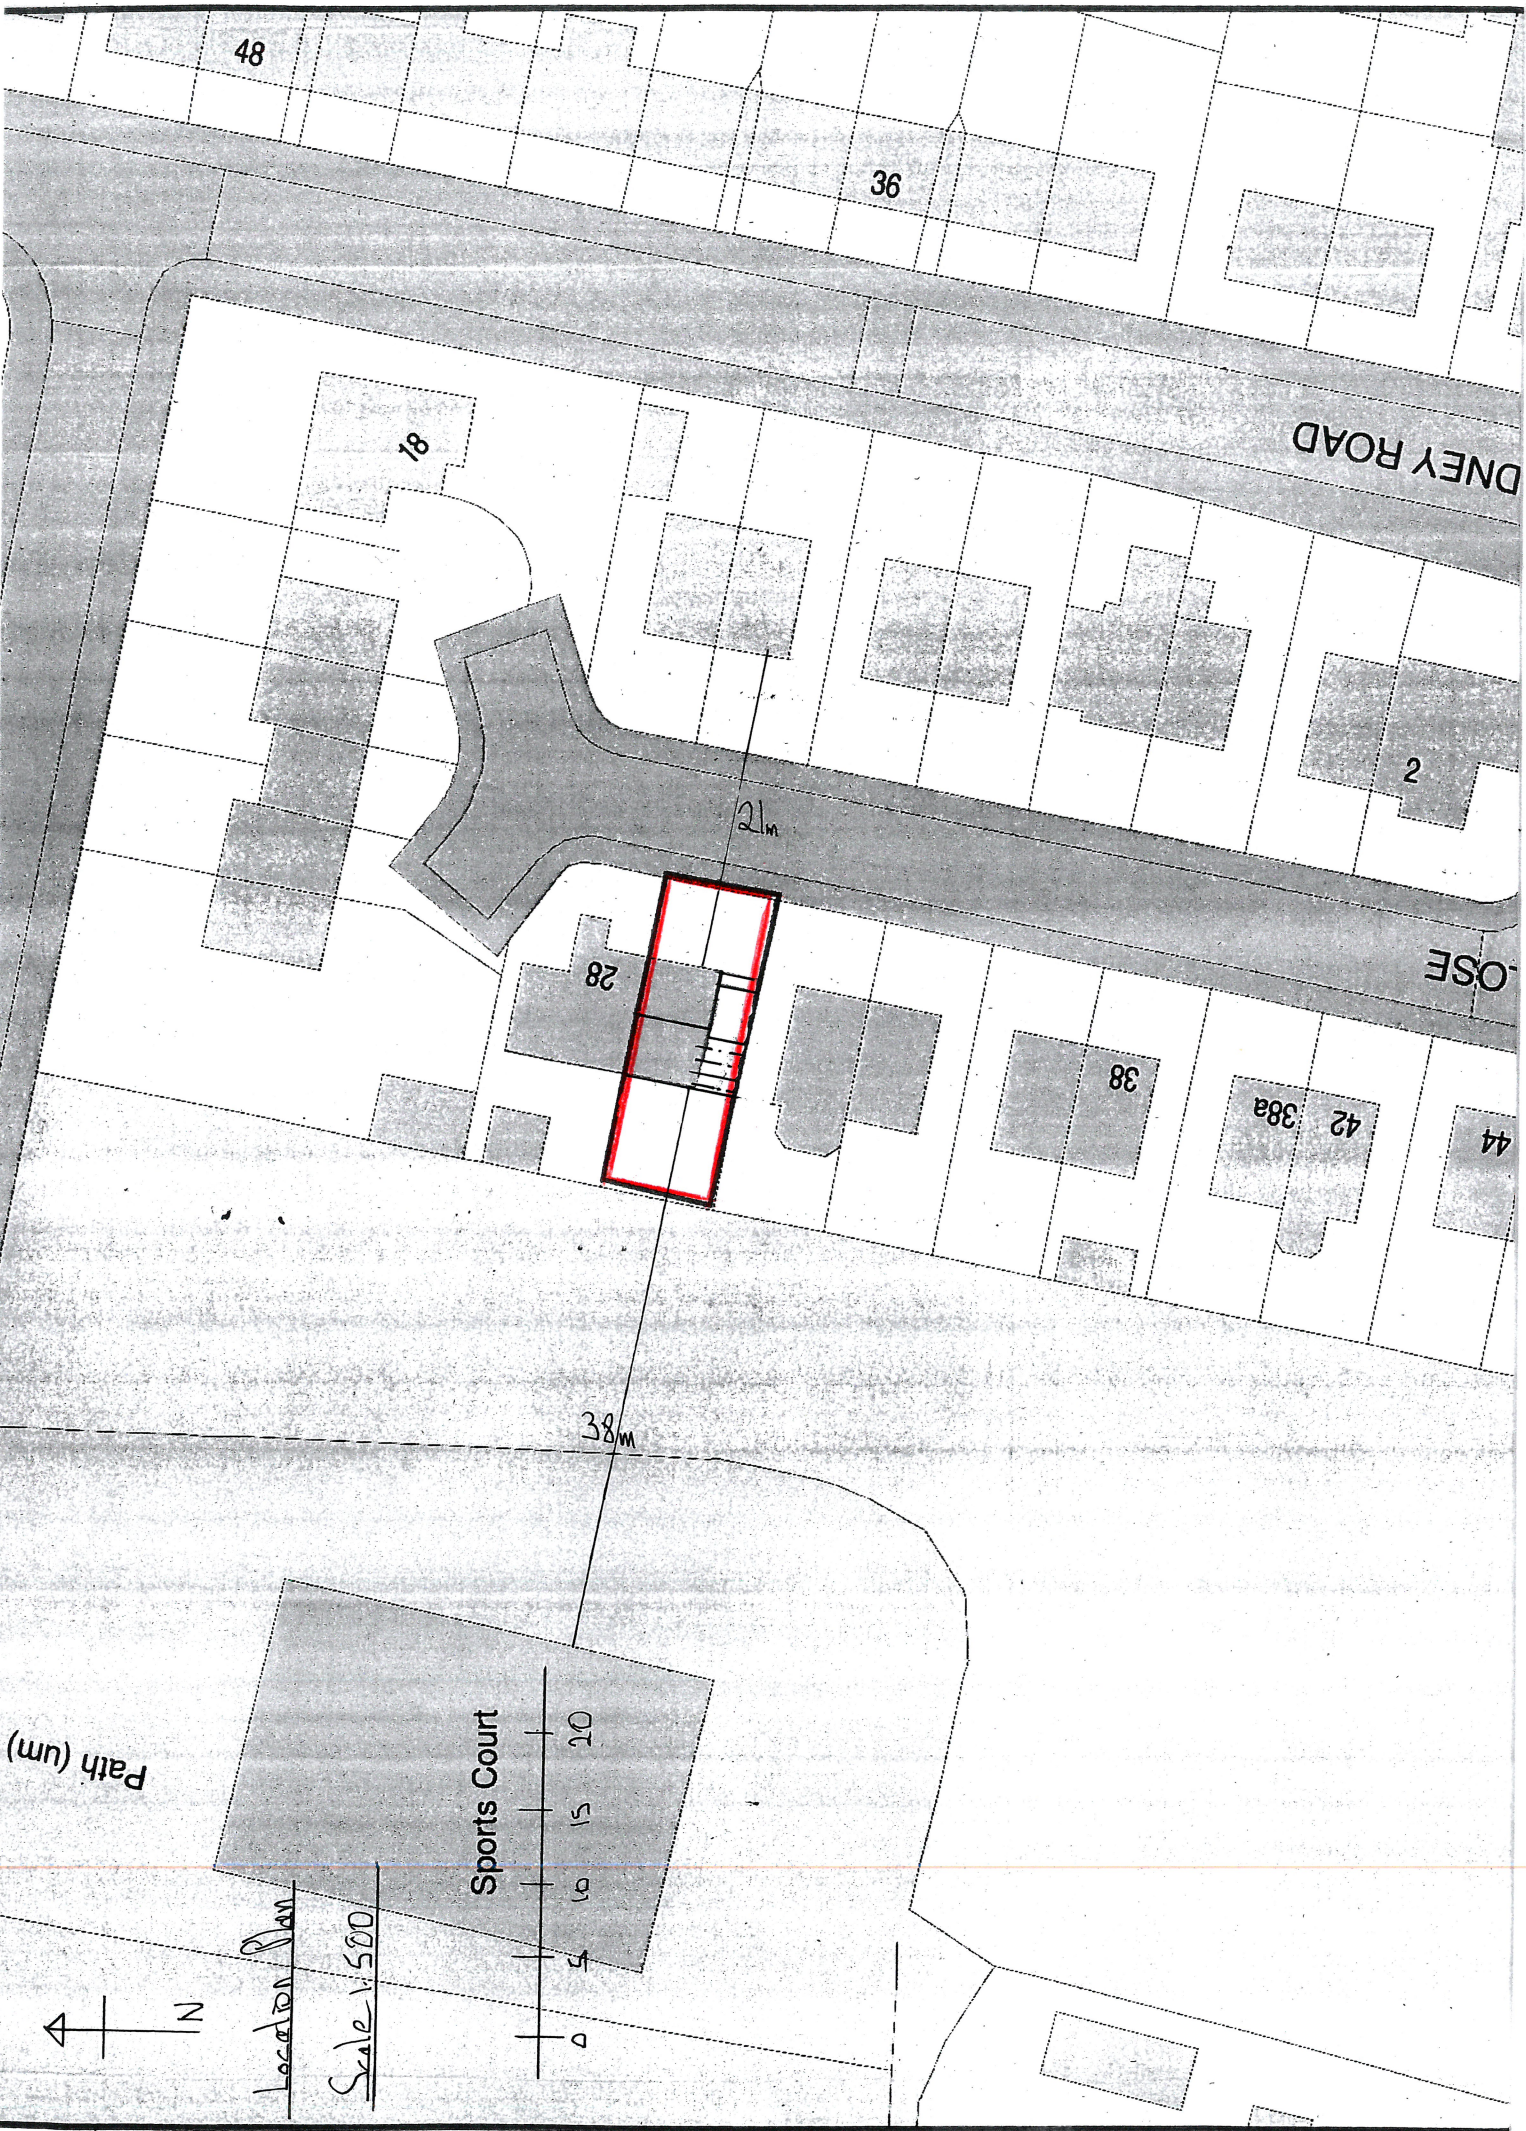

48

36

18

2

28

38

38a

42

44

38m

Sports Court

0

5

10

15

20

Path (um)

Location Plan

Scale 1:500

N