


THE BUILDER MUST CHECK THE SITE AND THE APPROVED DRAWINGS BEFORE COMMENCING THE WORKS AND MUST TAKE ANY WORKING MEASUREMENTS AS NECESSARY. ANY DISCREPANCY IN THE DRAWING MUST BE REPORTED TO THE CLIENT .

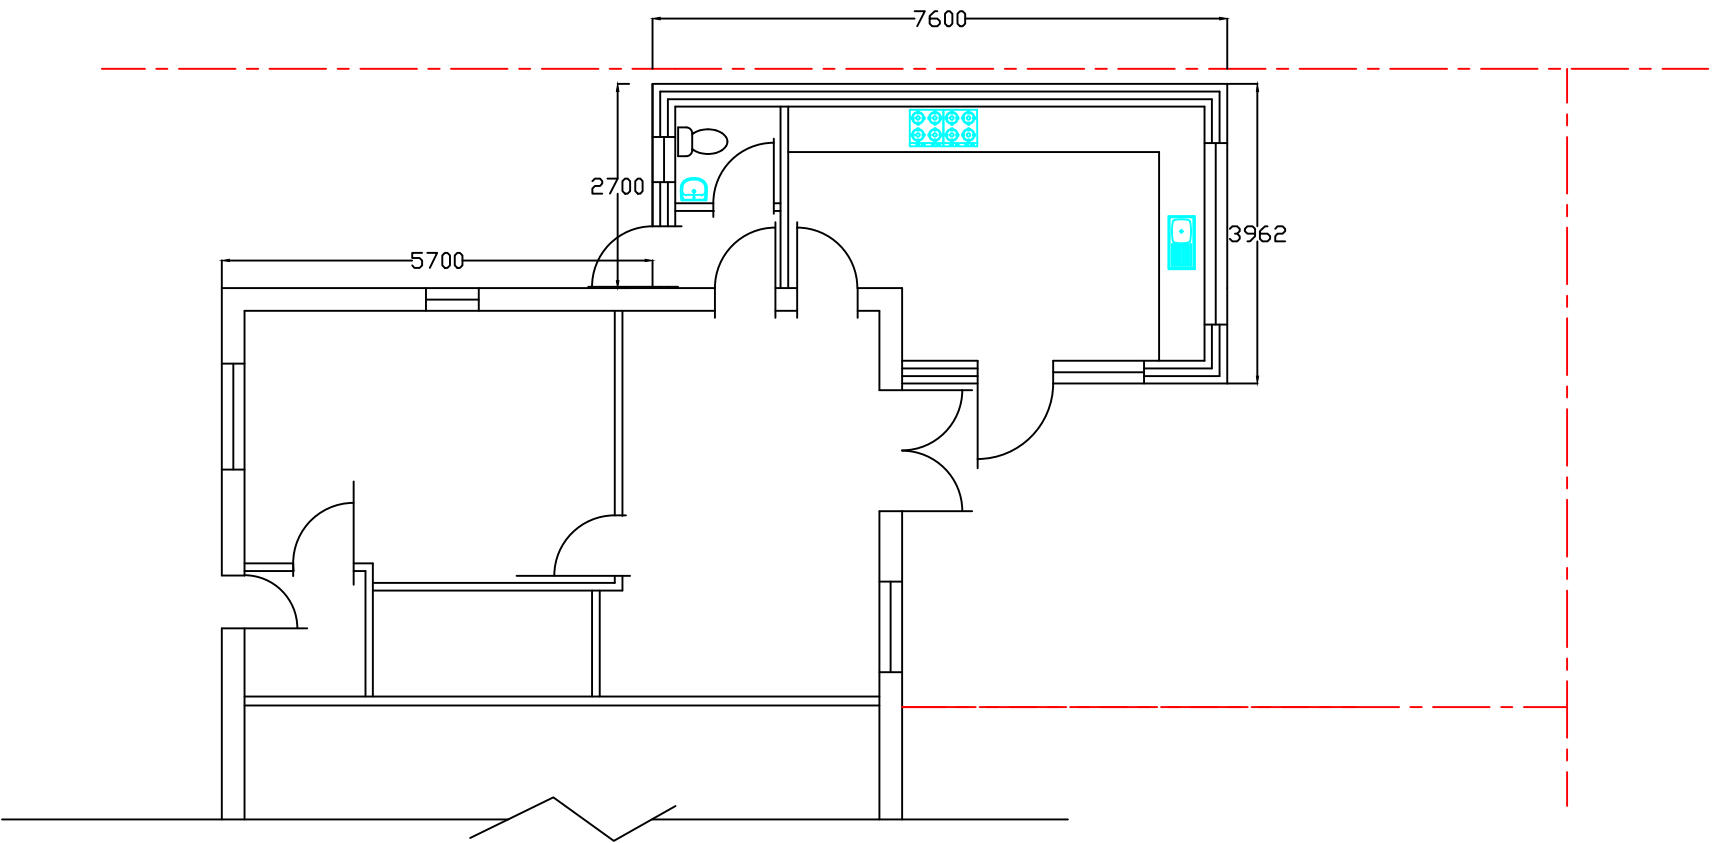

Site Layout Plan

H S H Engineering Design Services Ltd 428 Cheetham Hill Road Cheetham Manchester M8 9LE, UK 01617956385, 07940197333			
project title	Proposed ground floor extension at the rear of the property.		
client	Mr Javid Hussein Zadeh		
dwg. title	Proposed Site Layout Plan		
dwg. no.	sheet no.	scale	job no.
06		1:100 @ A3	
4 Saddlecote Close Crumpsall M/c M8 5EG			
drawn by.	checked by.	approved by.	date
TZ			June 2019