


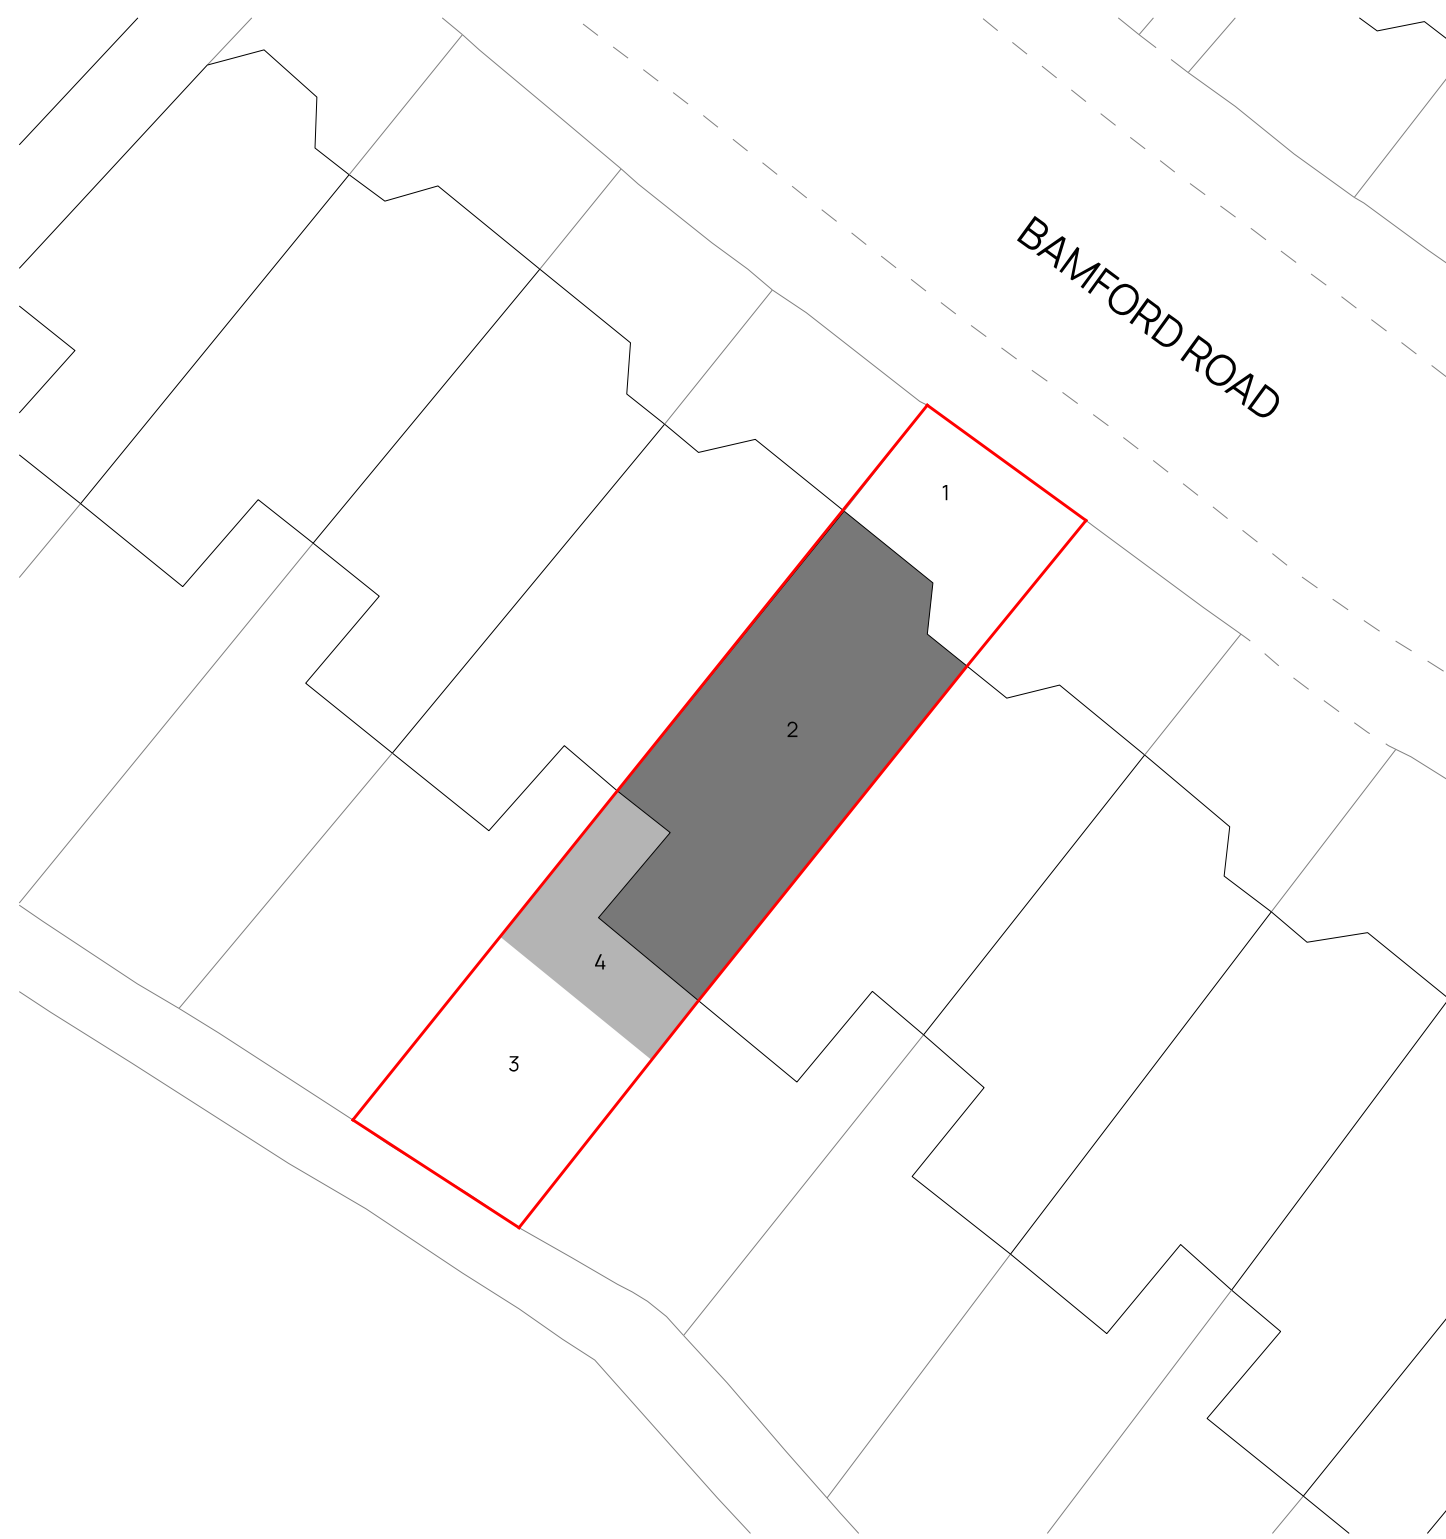

- 1 Front driveway
- 2 Existing property
- 3 Rear garden
- 4 Proposed single story extension

