


18 Ringley Street M9 5UW

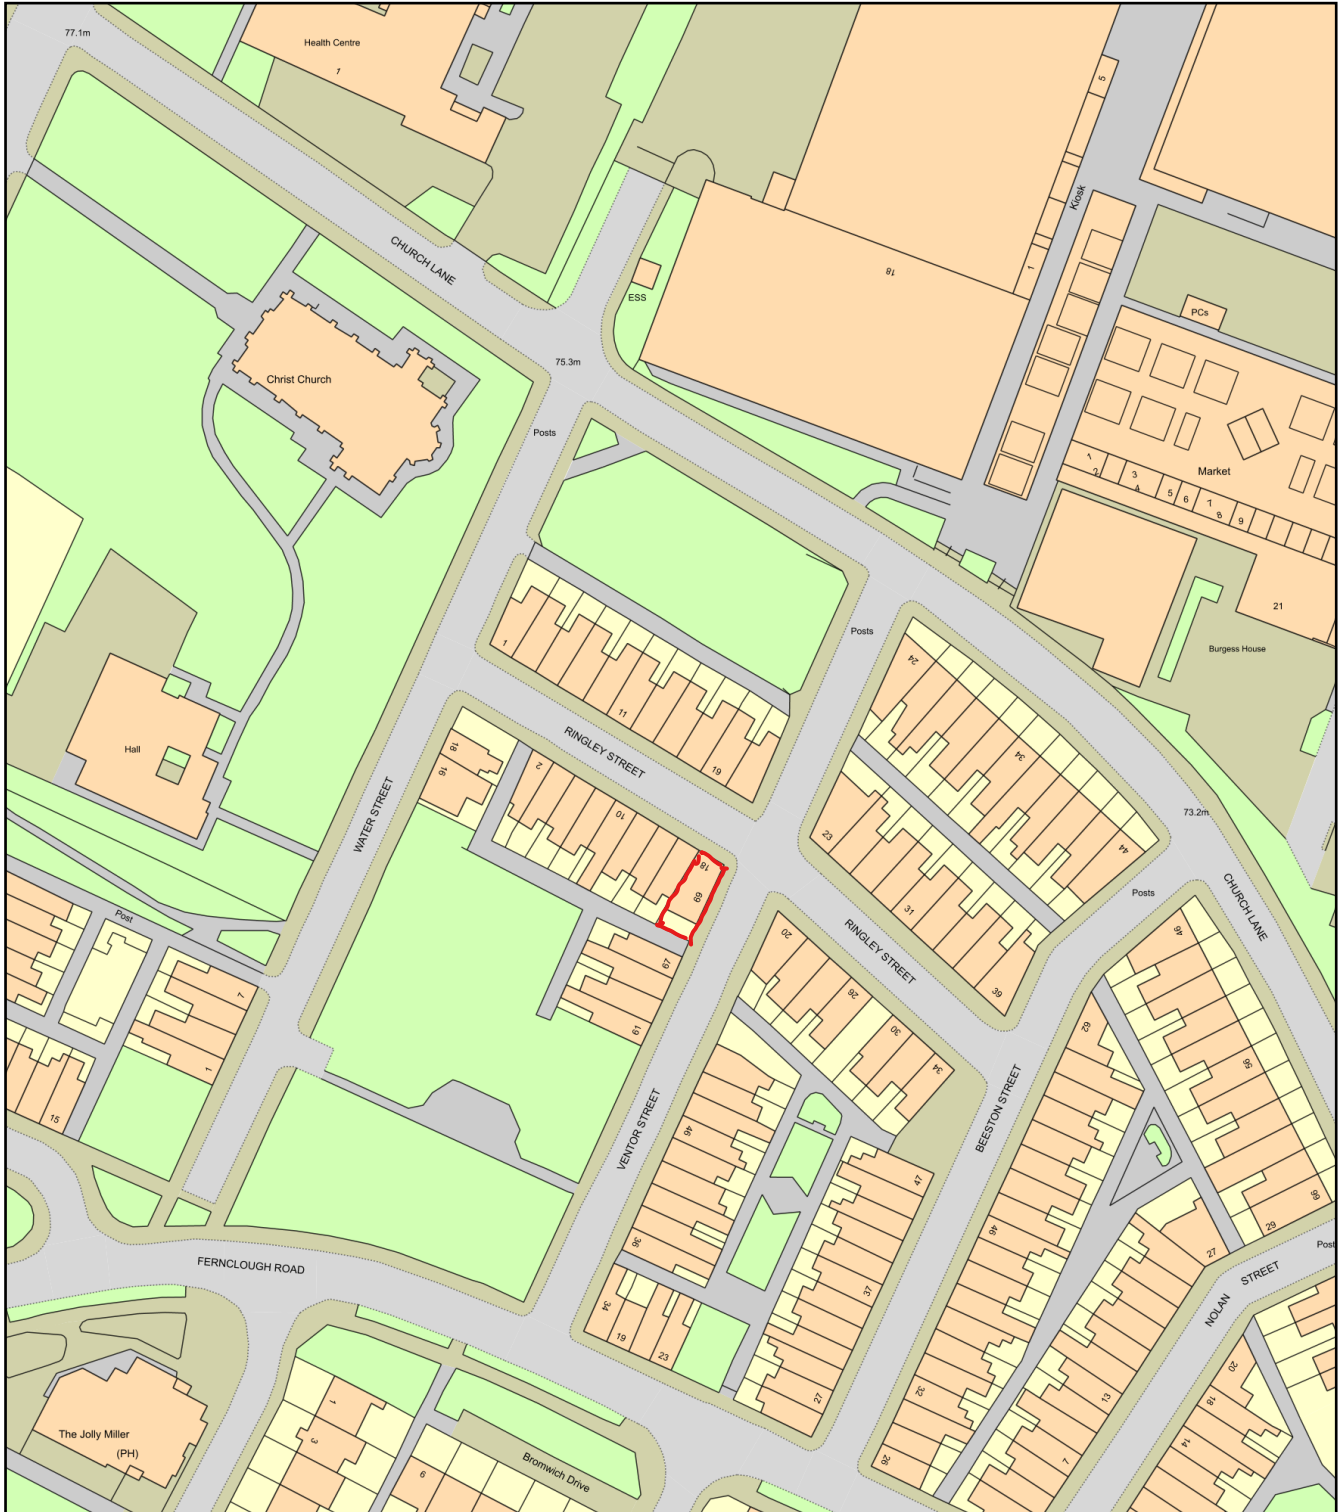

0 50
Metres



Plan Produced for: Ziad
Date Produced: 17 Apr 2022
Plan Reference Number: TQRQM22107171253996
Scale: 1:1250 @ A4