


KEY

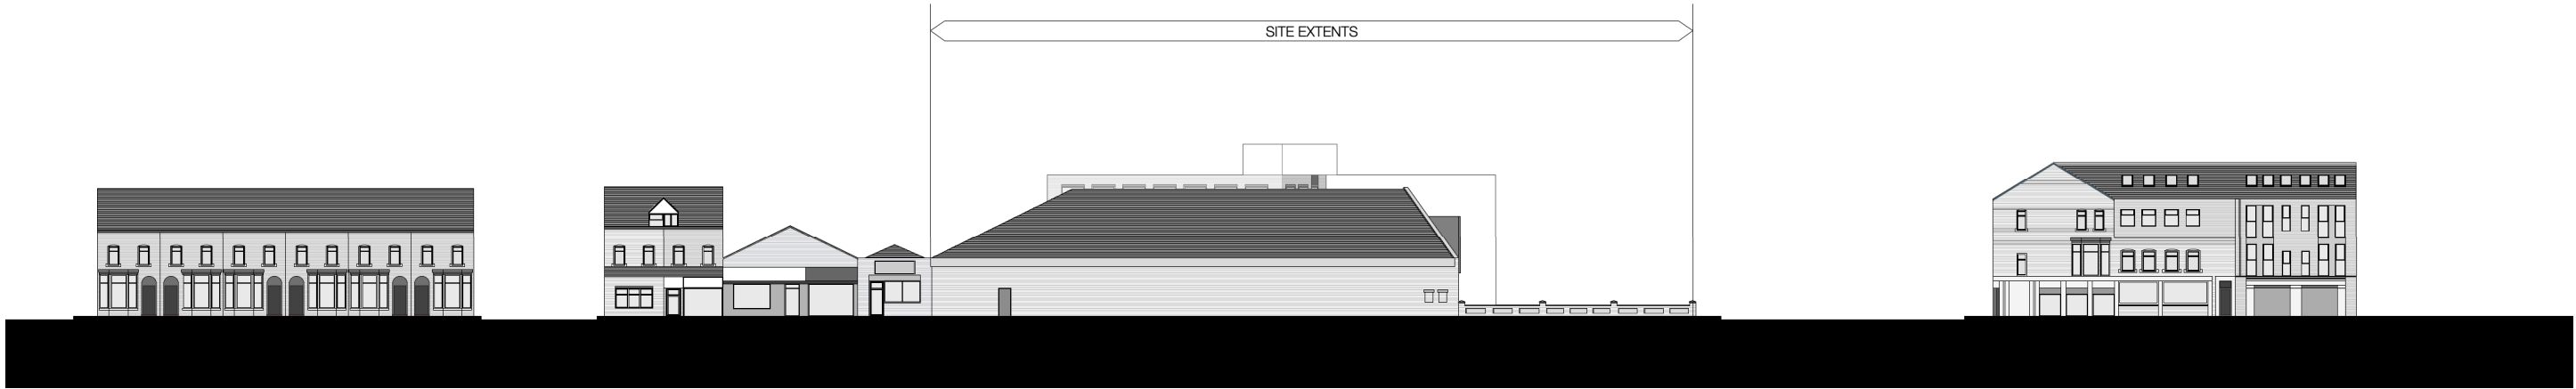

EXISTING SITE ELEVATION A
1:500 @ A3

			CLIENT: VIEWS	
			PROJECT: NEW RESIDENTIAL DEVELOPMENT	
			ADDRESS: 98 WILMSLOW ROAD, RUSHOLME	
			DRAWING TITLE: EXISTING SITE ELEVATION A	
			SCALE: 1:500 @ A3	DATE: APRIL 2021
DRAWING NO: A454_P_030			OLLIER SMURTHWAITE ARCHITECTS 40 King Street, Manchester, M2 6BA T 0161 883 0838 F 0161 883 0839 E mail@olliersmurthwaite.com	
REVISION	DATE	DESCRIPTION		

© Copyright Ollier Smurthwaite Architects