




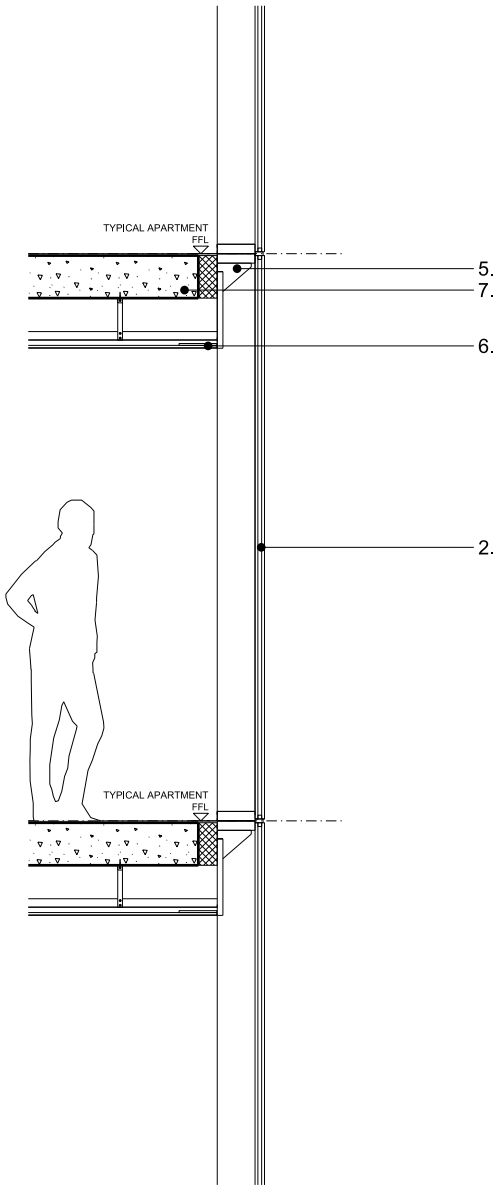

Detail Section | 1:20

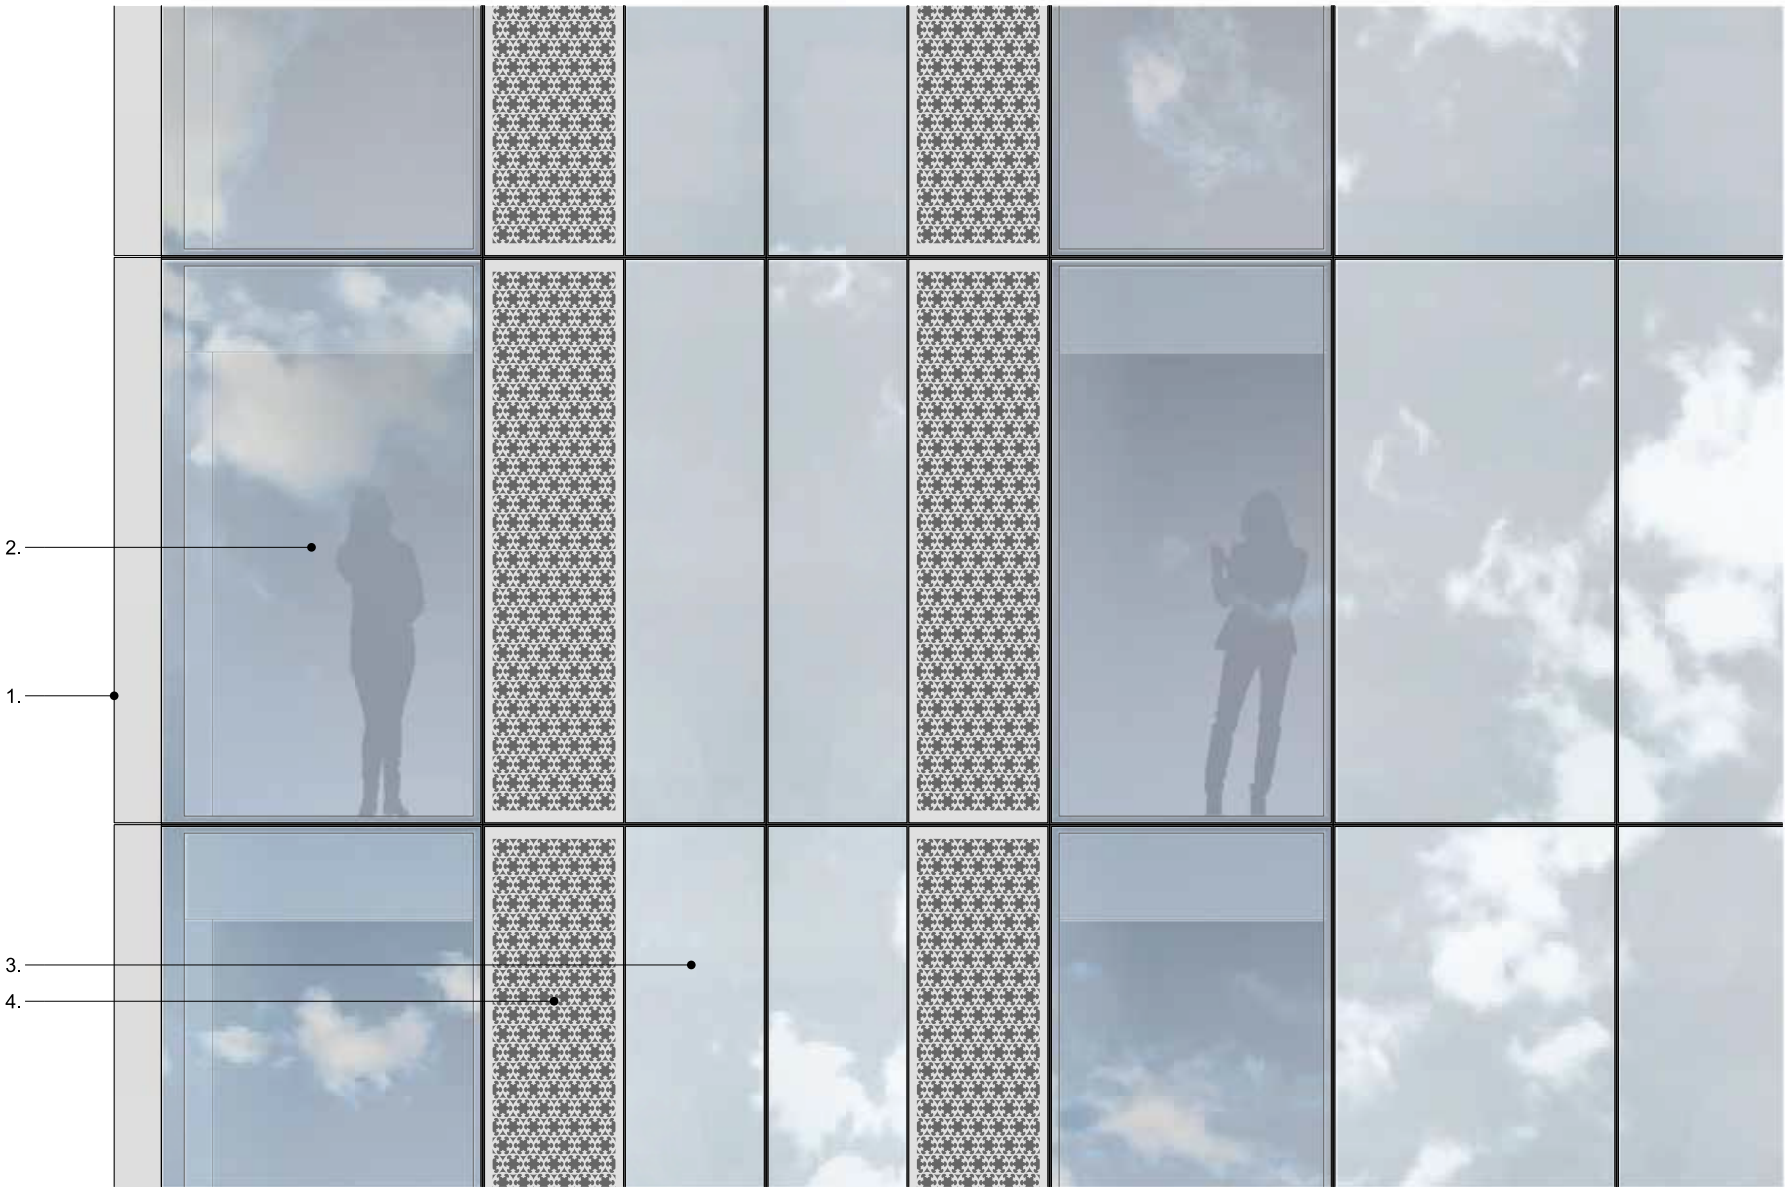


Detail Elevation | 1:20

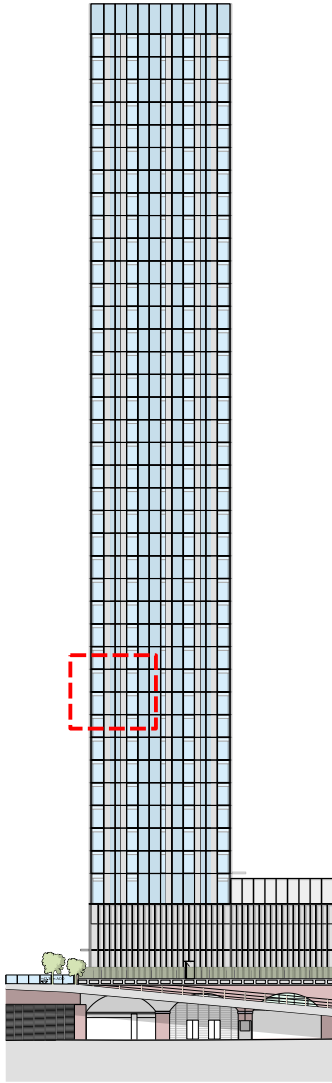

Key Elevation | NTS

Key

- 1. Projecting curtain wall vertical mullion. Colour - Grey.
- 2. Full height clear double glazed units (unitised). Silicone jointing between glass to glass interfaces.
- 3. Glass fronted insulated solid panel. 100% Enamelled frit spandrel glass
- 4. Perforated metal screen in plane of facade to conceal pivoting solid ventilator
- 5. Aluminum profile
- 6. Ceiling
- 7. Concrete slab

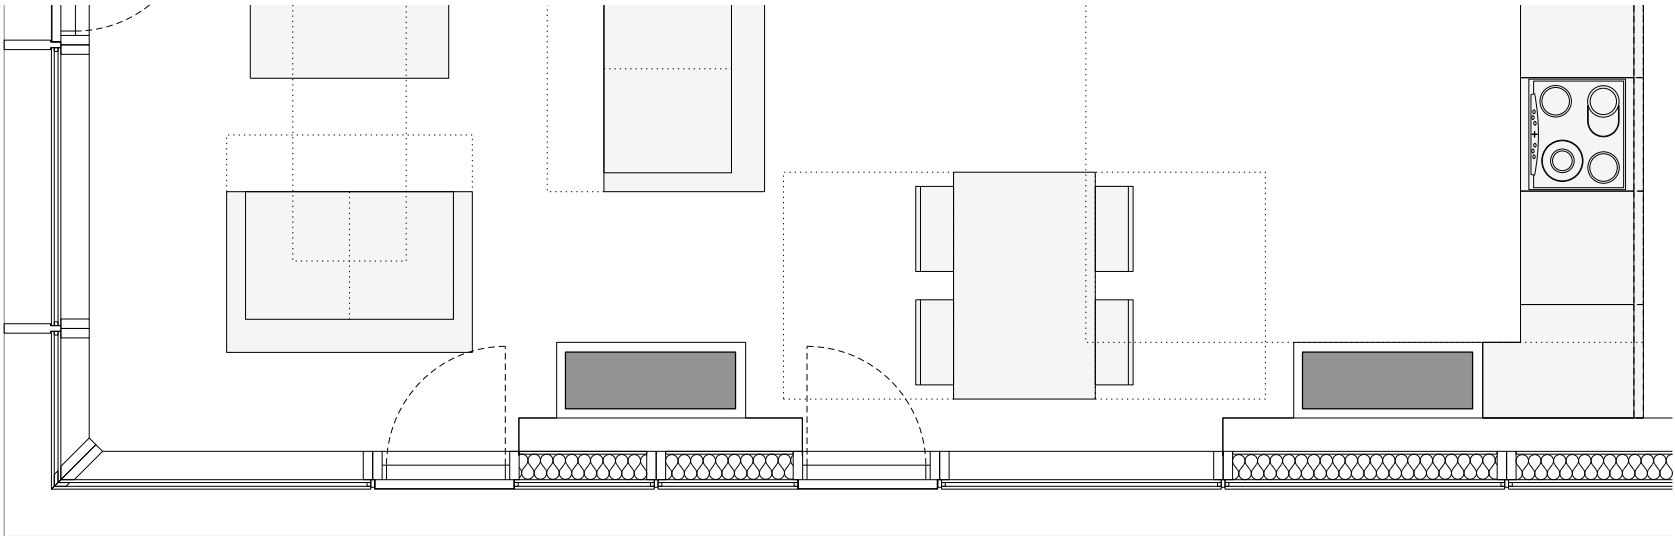


Detail Plan | 1:20


This drawing is copyright Do not scale off dimensions. All dimensions to be checked on site by contractor. Contractor to report any dimensional discrepancies, errors or omissions prior to commencing on site.	Rev	Date	Description	Rev	Date	Description	Rev	Date	Description	North	Project Title			Status			
	00	17-03-2017	Planning Issue									Planning					
	01	30-04-2020	Minor Material Amendment Application									Scale	1:20 @ A1	Date	March 2017		
												Job No	10053	Drawing No	10053-B2-A-B5D9-G251-D-TY1-001	Revision	01
Drawing Title											Building 2 - Typical Lower Level External Wall Detail						

MANCHESTER
Riverside, 4 Commercial St
Manchester M15 4BG
+44 (0)161 625 2345
www.simpsonhaugh.com


LONDON
2-8 Rutland Place
London EC1R 0BS
+44 (0)20 7599 6500
mail@simpsonhaugh.com

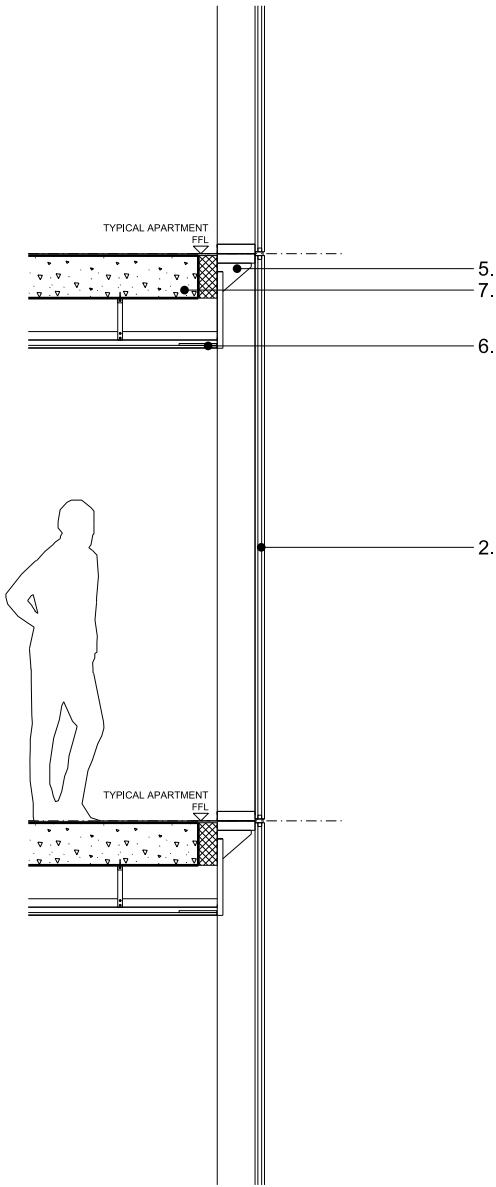

Detail Section | 1:20

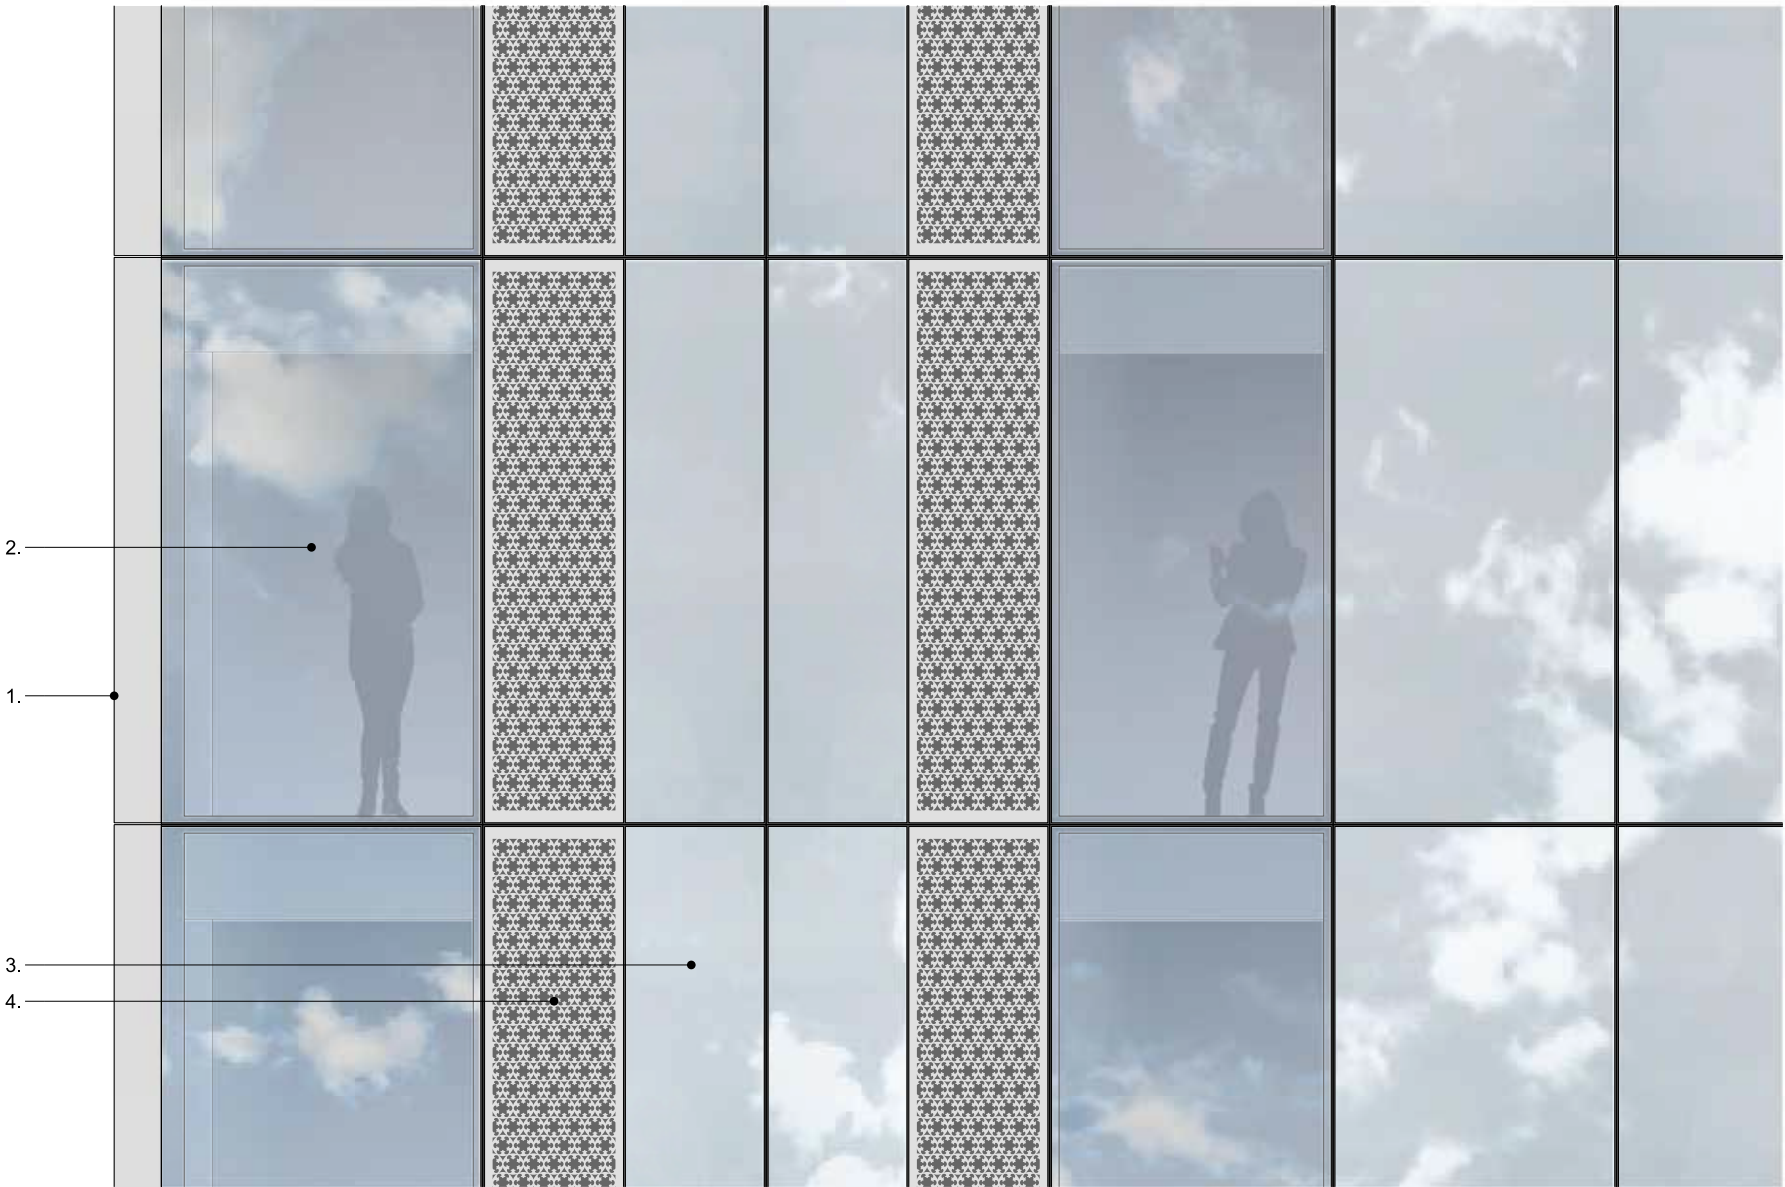


Detail Elevation | 1:20

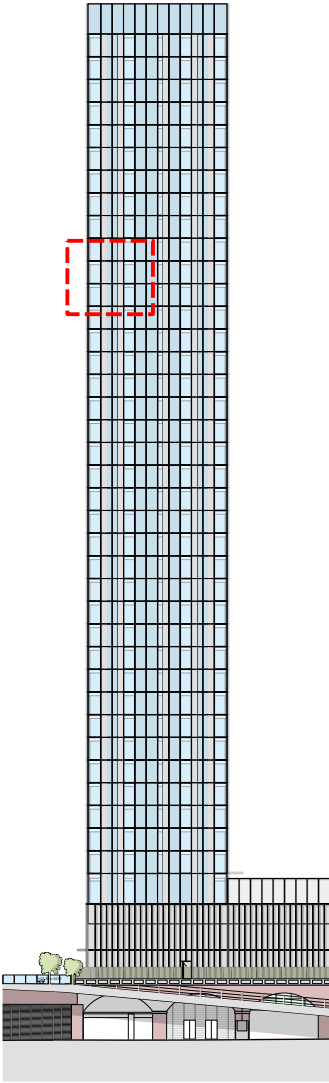

Key Elevation | NTS

Key

- 1. Projecting curtain wall vertical mullion. Colour - Grey.
- 2. Full height clear double glazed units (unitised). Silicone jointing between glass to glass interfaces.
- 3. Glass fronted insulated solid panel. 100% Enamelled frit spandrel glass
- 4. Perforated metal screen in plane of facade to conceal pivoting solid ventilator
- 5. Aluminum profile
- 6. Ceiling
- 7. Concrete slab

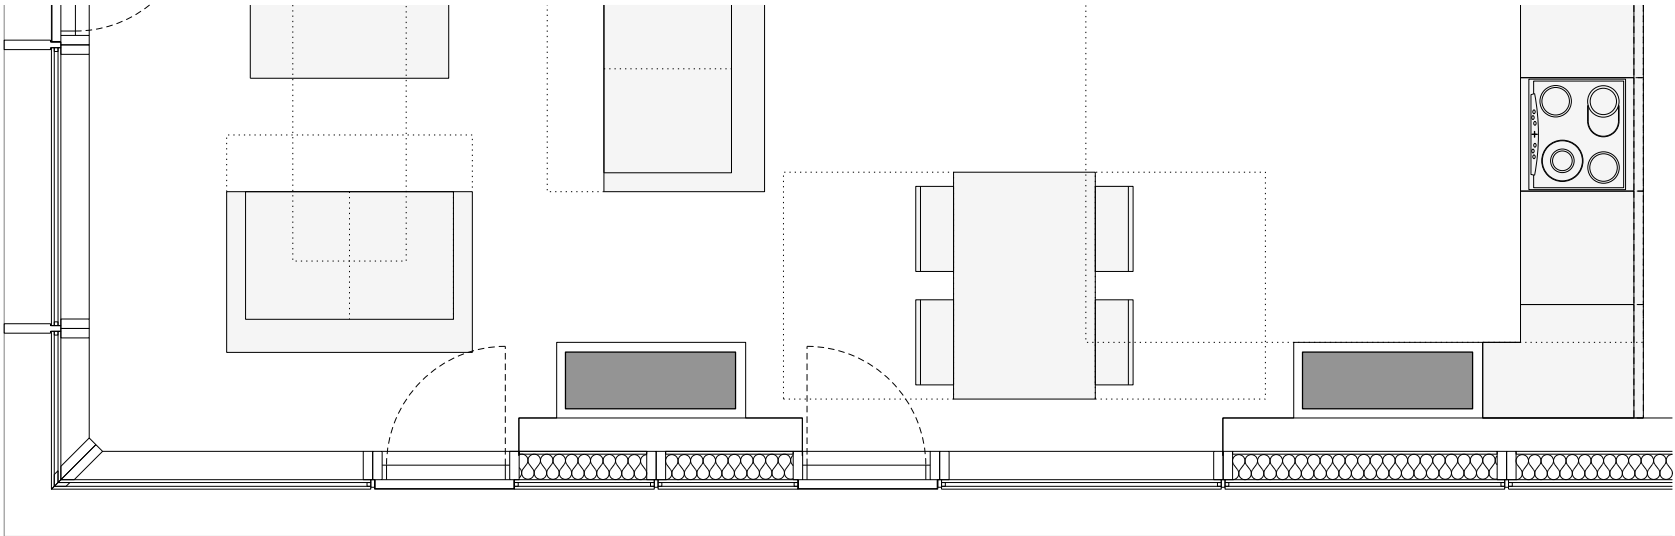

Detail Plan | 1:20

This drawing is copyright Do not scale off dimensions. All dimensions to be checked on site by contractor. Contractor to report any dimensional discrepancies, errors or omissions prior to commencing on site.	Rev	Date	Description	Rev	Date	Description	Rev	Date	Description	North	Project Title			Status	
	00	17-03-2017	Planning Issue								Former Bauer Millet Site			Planning	
	01	30-04-2020	Minor Material Amendment Application								Drawing Title			Scale	Date
											Building 2 - Typical Upper Level External Wall Detail			1:20 @ A1	March 2017
											Job No	Drawing No	Revision		
											10053	10053-B2-A-B5D9-G251-D-TY2-001	01		

MANCHESTER
Riverside, 4 Commercial St
Manchester M15 4BG
+44 (0)161 625 2345
www.simpsonhaugh.com

LONDON
2-8 Rutland Place
London EC1R 0BS
+44 (0)20 7549 6500
mail@smpsonhaugh.com