


Revision	Date	By	Chk.



NOTE.
WORKS TO SHOP FRONT COVERED
UNDER SEPARATE APPLICATION.

PROPOSED PRINCESS STREET ELEVATION 1:100 @ A3

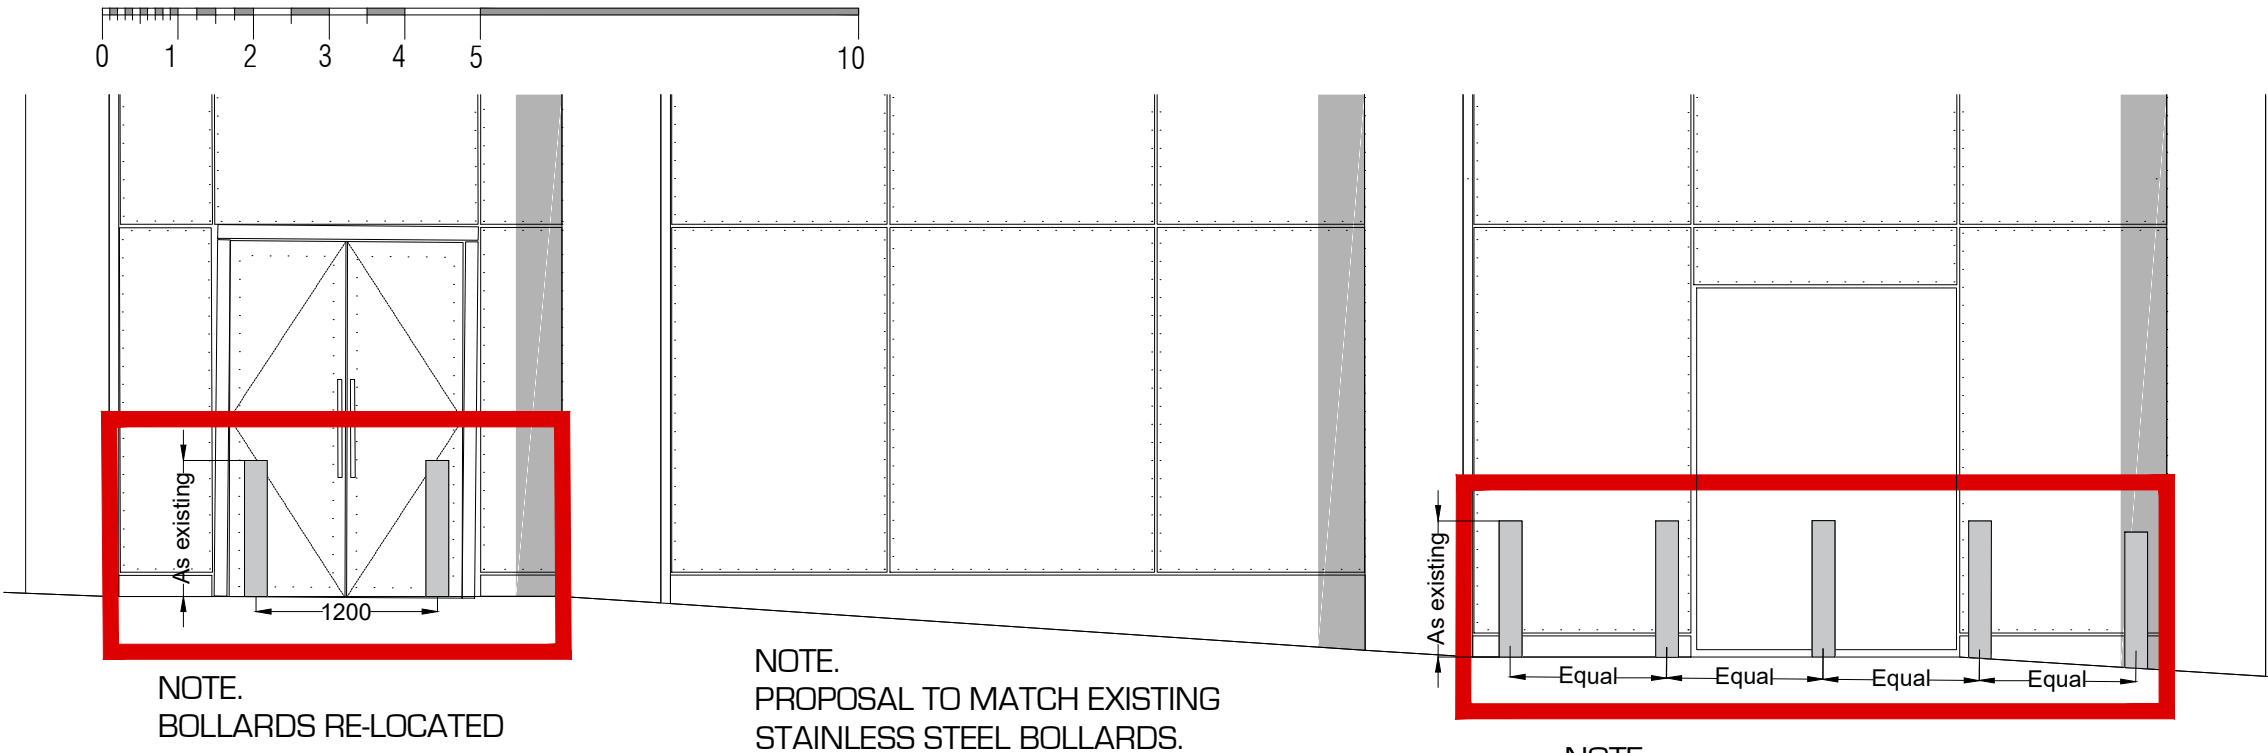


NOTE.
BOLLARDS RE-LOCATED

NOTE.
PROPOSAL TO MATCH EXISTING
STAINLESS STEEL BOLLARDS.

NOTE.
PROPOSED ADDITIONAL BOLLARD

PROPOSED PRINCESS STREET ELEVATION 1:50 @ A3

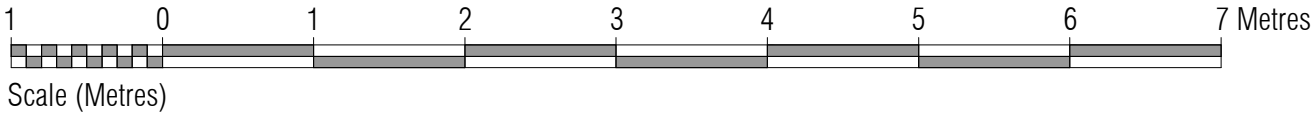

Do Not Scale. Dimensions from Drawings.
All dimensions to be verified on site, and any discrepancy to be notified to the Architect.



**AMCA
ARCHITECTS**
Castlecroft Business Centre Tom Johnston Road
Dundee DD4 8XD
T: 01382 774111 F: 01382 739382
mail@amcaarchitect.co.uk

Drawn by KP	Date DEC 2021	
Checked by AJM	Scale As specified	
Job Manchester New Square Princess Street Whitworth Street M1 3NY		

Drawing
PLANNING APPLICATION
PROPOSED ELEVATIONS

Co-operative Proj No. 0000	AMCA Job No. 3910	Drawing No. PL_006	Rev.
-------------------------------	----------------------	-----------------------	----------

CAD Ref: 3910_MNSQ_PL_001_Rev_..._dwg