
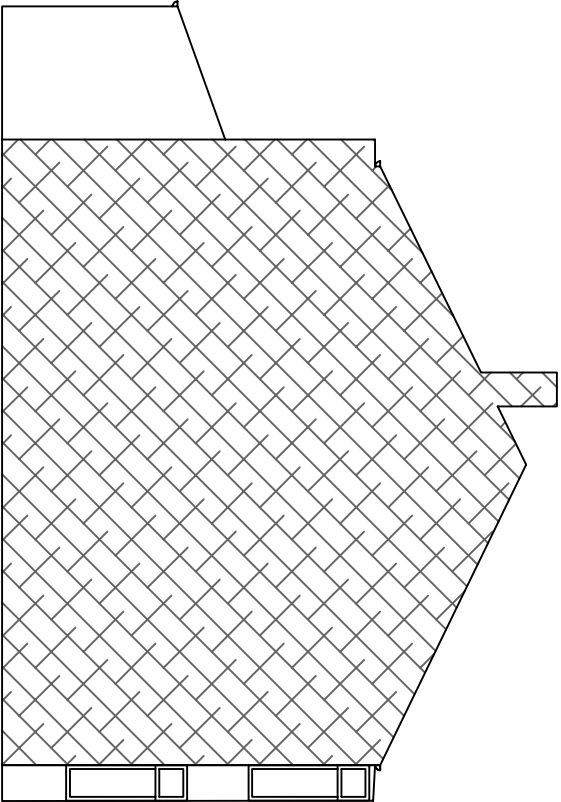
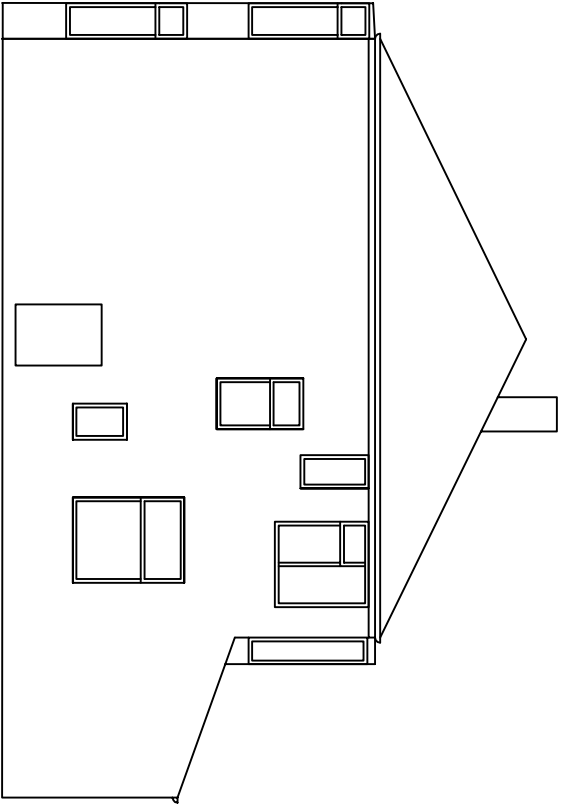
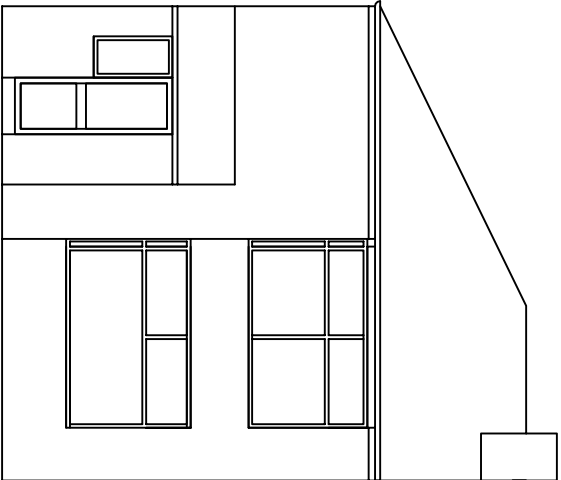


Do not scale this drawing. All Dimensions must be checked on site. This drawing and all details contained hereon are copyright and must not be reproduced without written permission from Extend Your Home.

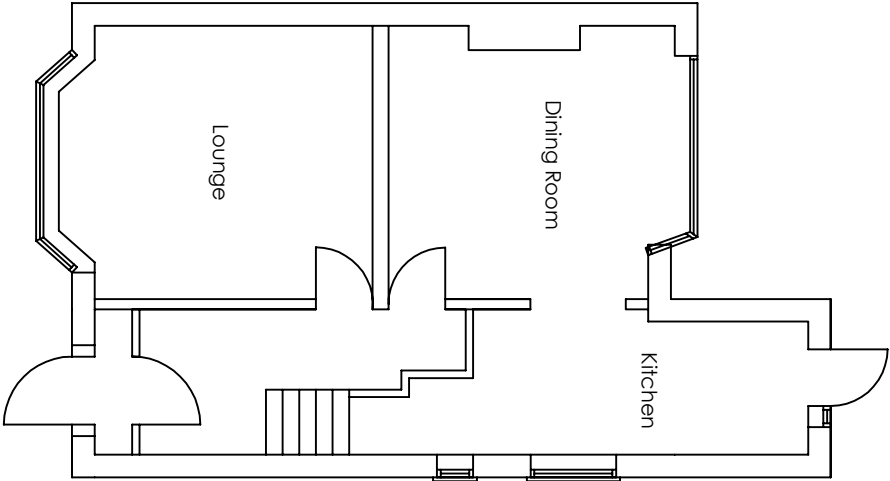

Planning

REV	DESCRIPTION	AUTH	DATE
/	/	/	/

EXTEND
Your HOME

Email: extendyourhome@outlook.com



Address
160 Brantingham Road
Manchester
Whalley Range
M21 0TS

DESCRIPTION Single-Storey Rear Extension
DRAWING TITLE Existing Plan

DATE 18/04/2022	DRAWN TC
SCALE 1:100	CLIENT SK
DRAWING NUMBER 02	REVISION /