



# THG KST GYM & SPA

## WINDOW VINYL PLANNING



UNIT 19, HITHER GREEN INDUSTRIAL ESTATE  
CLEVEDON, NR BRISTOL, BS21 6XU  
TEL: 01446 731 152  
MAIL@LAKESIDE-SIGNS.COM  
WWW.LAKESIDE-SIGNS.COM

REF: 8368 - REV 02 - 14/04/2022

### COPYRIGHT :

THE ATTACHED DESIGNS AND ILLUSTRATIONS ARE INTENDED SOLELY FOR,  
AND SHOULD ONLY BE USED BY, THOSE TO WHOM THIS  
DESIGN SPECIFICATION IS ADDRESSED.

### THE CONTENTS ARE STRICTLY PRIVATE AND CONFIDENTIAL.


ANY FORM OF REPRODUCTION, DISSEMINATION, COPYING, DISCLOSURE,  
MODIFICATION OR DISTRIBUTION IS STRICTLY PROHIBITED WITHOUT THE  
PRIOR WRITTEN CONSENT OF **LAKESIDE SIGNS LIMITED**

(COMPANY NUMBER : 05752023)

WHOSE REGISTERED ADDRESS IS:  
**46-48 STATION ROAD STATION ROAD,  
LLANISHEN, CARDIFF, WALES, CF14 5LU**

V.1 - CHANGING ROOM MANIFESTATION  
FACE CUT M7-CR WITH FACE CUT M7-100 WHITE GLOSS VINYL TO FACE.  
SCALE 1:20 @ A3

PLANNING;  
HEIGHT OF LARGEST CHARACTER - “K” - 65MM

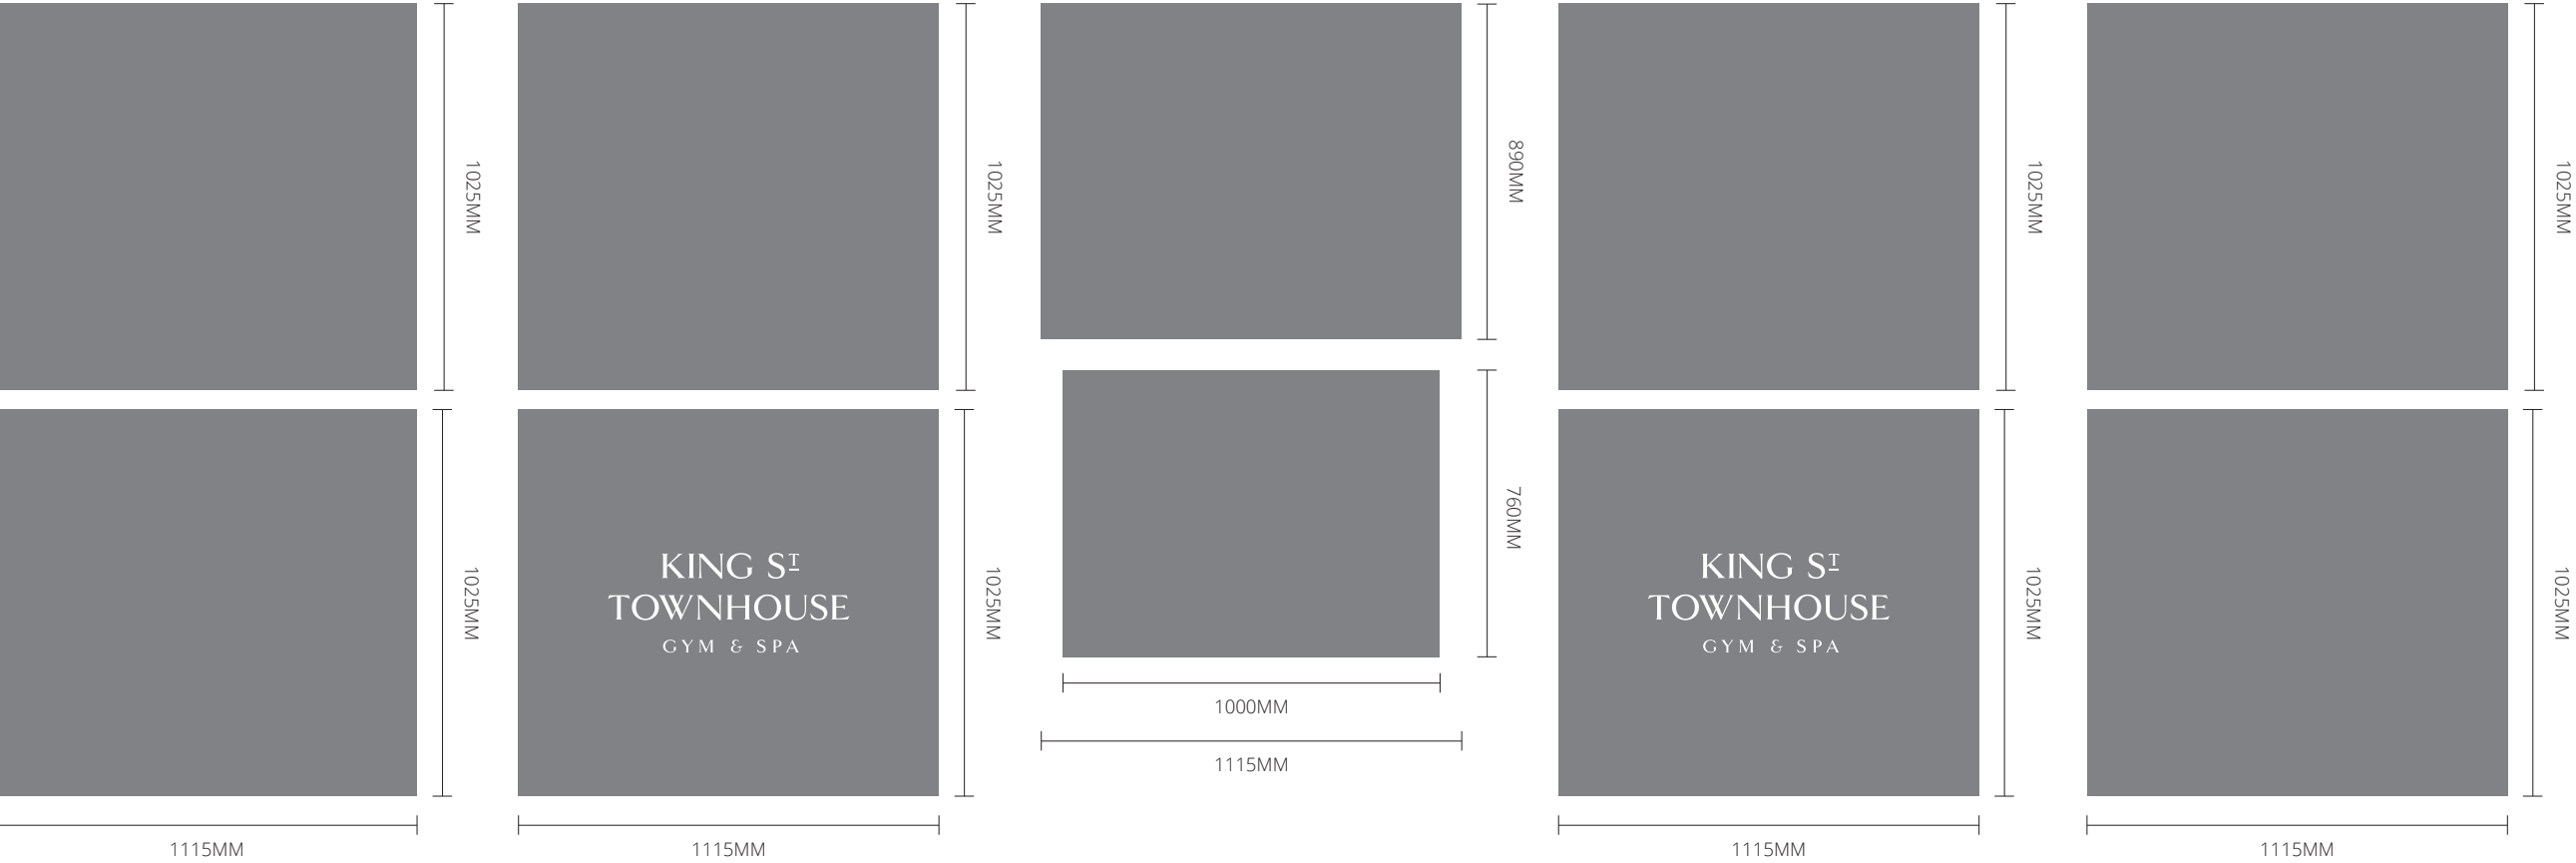

THG  
KST GYM & SPA

PLANNING



UNIT 19, HITHER GREEN INDUSTRIAL ESTATE  
CLEVEDON, NR BRISTOL, BS21 6XU  
TEL: 01446 731 152  
MAIL@LAKESIDE-SIGNS.COM  
WWW.LAKESIDE-SIGNS.COM

REF: 8368 - REV 02 - 14/04/2022

COPYRIGHT :

THE ATTACHED DESIGNS AND  
ILLUSTRATIONS ARE INTENDED SOLELY FOR,  
AND SHOULD ONLY BE USED BY,  
THOSE TO WHOM THIS  
DESIGN SPECIFICATION IS ADDRESSED.


THE CONTENTS ARE STRICTLY  
PRIVATE AND CONFIDENTIAL.

ANY FORM OF REPRODUCTION,  
DISSEMINATION, COPYING, DISCLOSURE,  
MODIFICATION OR DISTRIBUTION IS  
STRICTLY PROHIBITED WITHOUT THE  
PRIOR WRITTEN CONSENT OF  
LAKESIDE SIGNS LIMITED  
(COMPANY NUMBER : 05752023)  
WHOSE REGISTERED ADDRESS IS:  
46-48 STATION ROAD STATION ROAD,  
LLANISHEN, CARDIFF, WALES, CF14 5LU

V.2 - MANIFESTATION  
REVERSE CUT FADING PRINT TO OPTICALLY CLEAR (FROSTED > CLEAR).  
OPENING TIMES AND LOGOS PRINTED WITHIN FADE, BACKED IN PLOT CUT WHITE VINYL.  
SCALE 1:20 @ A3  
NOTE - REQUIRED TO ALL FULL HEIGHT GLAZING IN PUBLIC SPACES.  
FADE - 100% SOLID - 0MM TO 1300MM, 100% SOLID TO 0% - 1300MM TO 1800MM  
SAMPLE - SAMPLE 6 APPROVED

V.2-1 - MANIFESTATION  
GLAZING;  
REVERSE CUT FADING PRINT TO OPTICALLY CLEAR (FROSTED > CLEAR).  
OPENING TIMES AND LOGOS PRINTED WITHIN FADE, BACKED IN REVERSE CUT WHITE VINYL.  
FAN LIGHT;  
REVERSE CUT WHITE GLOSS VINYL.  
SCALE 1:20 @ A3  
PANEL SIZES - (LEFT ENTRANCE) LEFT PANEL 1100 X 2385, DOOR 940 X 2230 (BASE OF DOOR GLAZING IS 150 FROM GROUND), PANEL TO RIGHT OF DOOR 548 X 2385,  
FAR RIGHT PANEL 1100 X 2385 - SIZES TAKEN FROM SPEC-AL FACADES DRAWINGS

PLANNING;  
HEIGHT FROM GROUND TO BASE OF SIGN - OPENING TIMES 1000MM, LOGO 2620MM  
HEIGHT OF LARGEST CHARACTER - “K” - 64MM

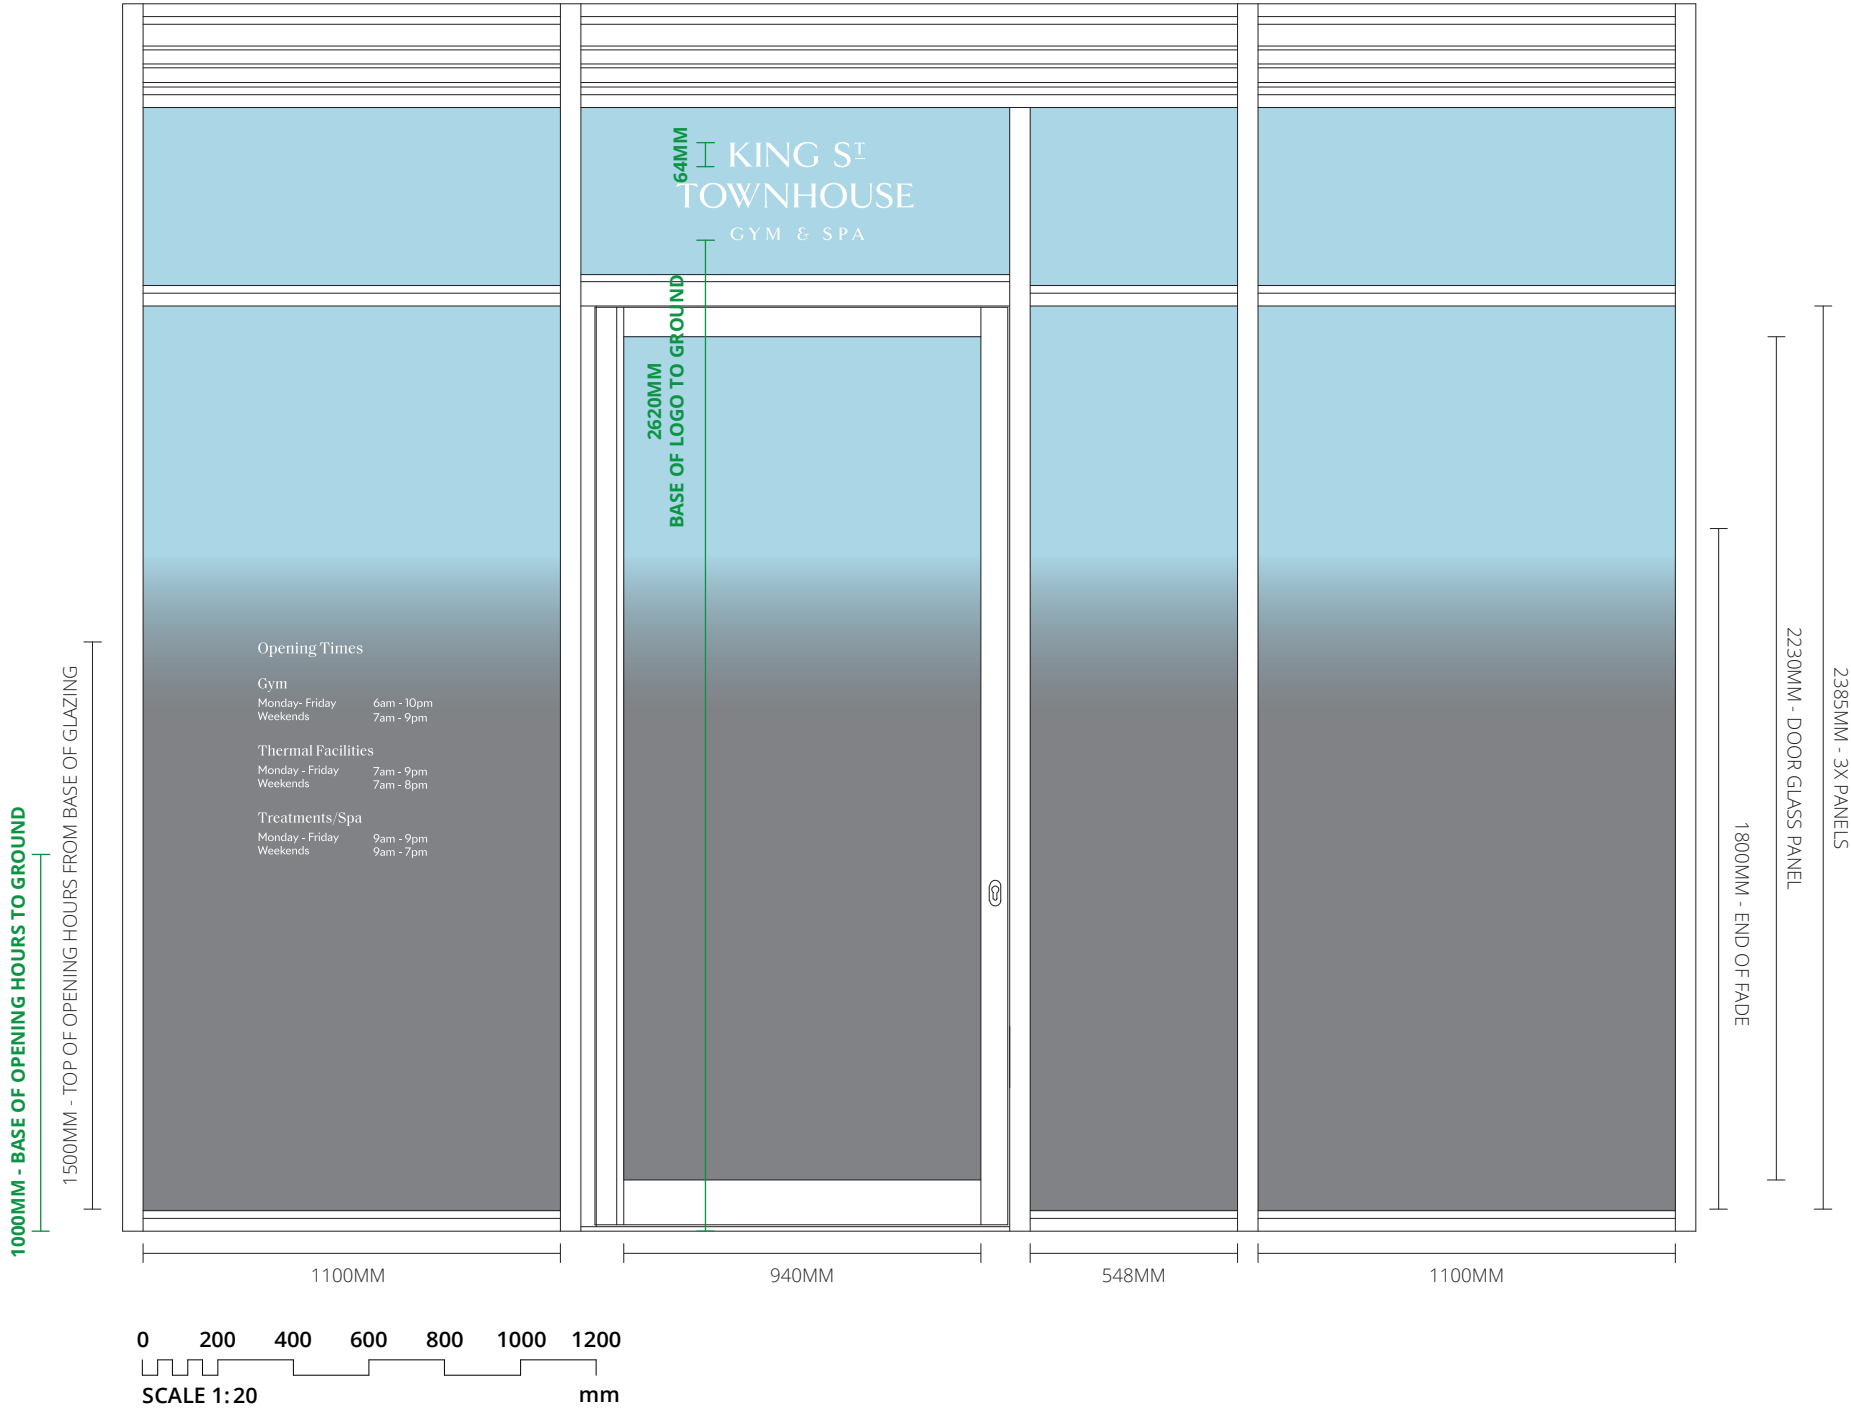

NOTE - DOORS NOT IN AT SURVEY

THG  
KST GYM & SPA  
PLANNING

lakesidesigns

UNIT 19, HITHER GREEN INDUSTRIAL ESTATE  
CLEVEDON, NR BRISTOL, BS21 6XU  
TEL: 01446 731 152  
MAIL@LAKESIDE-SIGNS.COM  
WWW.LAKESIDE-SIGNS.COM

REF: 8368 - REV 02 - 14/04/2022

COPYRIGHT :


THE ATTACHED DESIGNS AND  
ILLUSTRATIONS ARE INTENDED SOLELY FOR,  
AND SHOULD ONLY BE USED BY,  
THOSE TO WHOM THIS  
DESIGN SPECIFICATION IS ADDRESSED.

THE CONTENTS ARE STRICTLY  
PRIVATE AND CONFIDENTIAL.

ANY FORM OF REPRODUCTION,  
DISSEMINATION, COPYING, DISCLOSURE,  
MODIFICATION OR DISTRIBUTION IS  
STRICTLY PROHIBITED WITHOUT THE  
PRIOR WRITTEN CONSENT OF  
LAKESIDE SIGNS LIMITED  
(COMPANY NUMBER : 05752023)  
WHOSE REGISTERED ADDRESS IS:  
46-48 STATION ROAD STATION ROAD,  
LLANISHEN, CARDIFF, WALES, CF14 5LU

V.2-2 - MANIFESTATION  
REVERSE CUT FADING PRINT TO OPTICALLY CLEAR (FROSTED > CLEAR).  
LOGO PRINTED WITHIN FADE, BACKED IN REVERSE CUT WHITE VINYL.  
SCALE 1:20 @ A3  
PANEL SIZES - 4110 X 2255  
NOTE - 50MM MULLIONS, NO VINYL TO TOP WINDOWS

PLANNING;  
HEIGHT OF LARGEST CHARACTER - “K” - 85MM  
BASE OF GLAZING TO BASE OF LOGO - 942MM

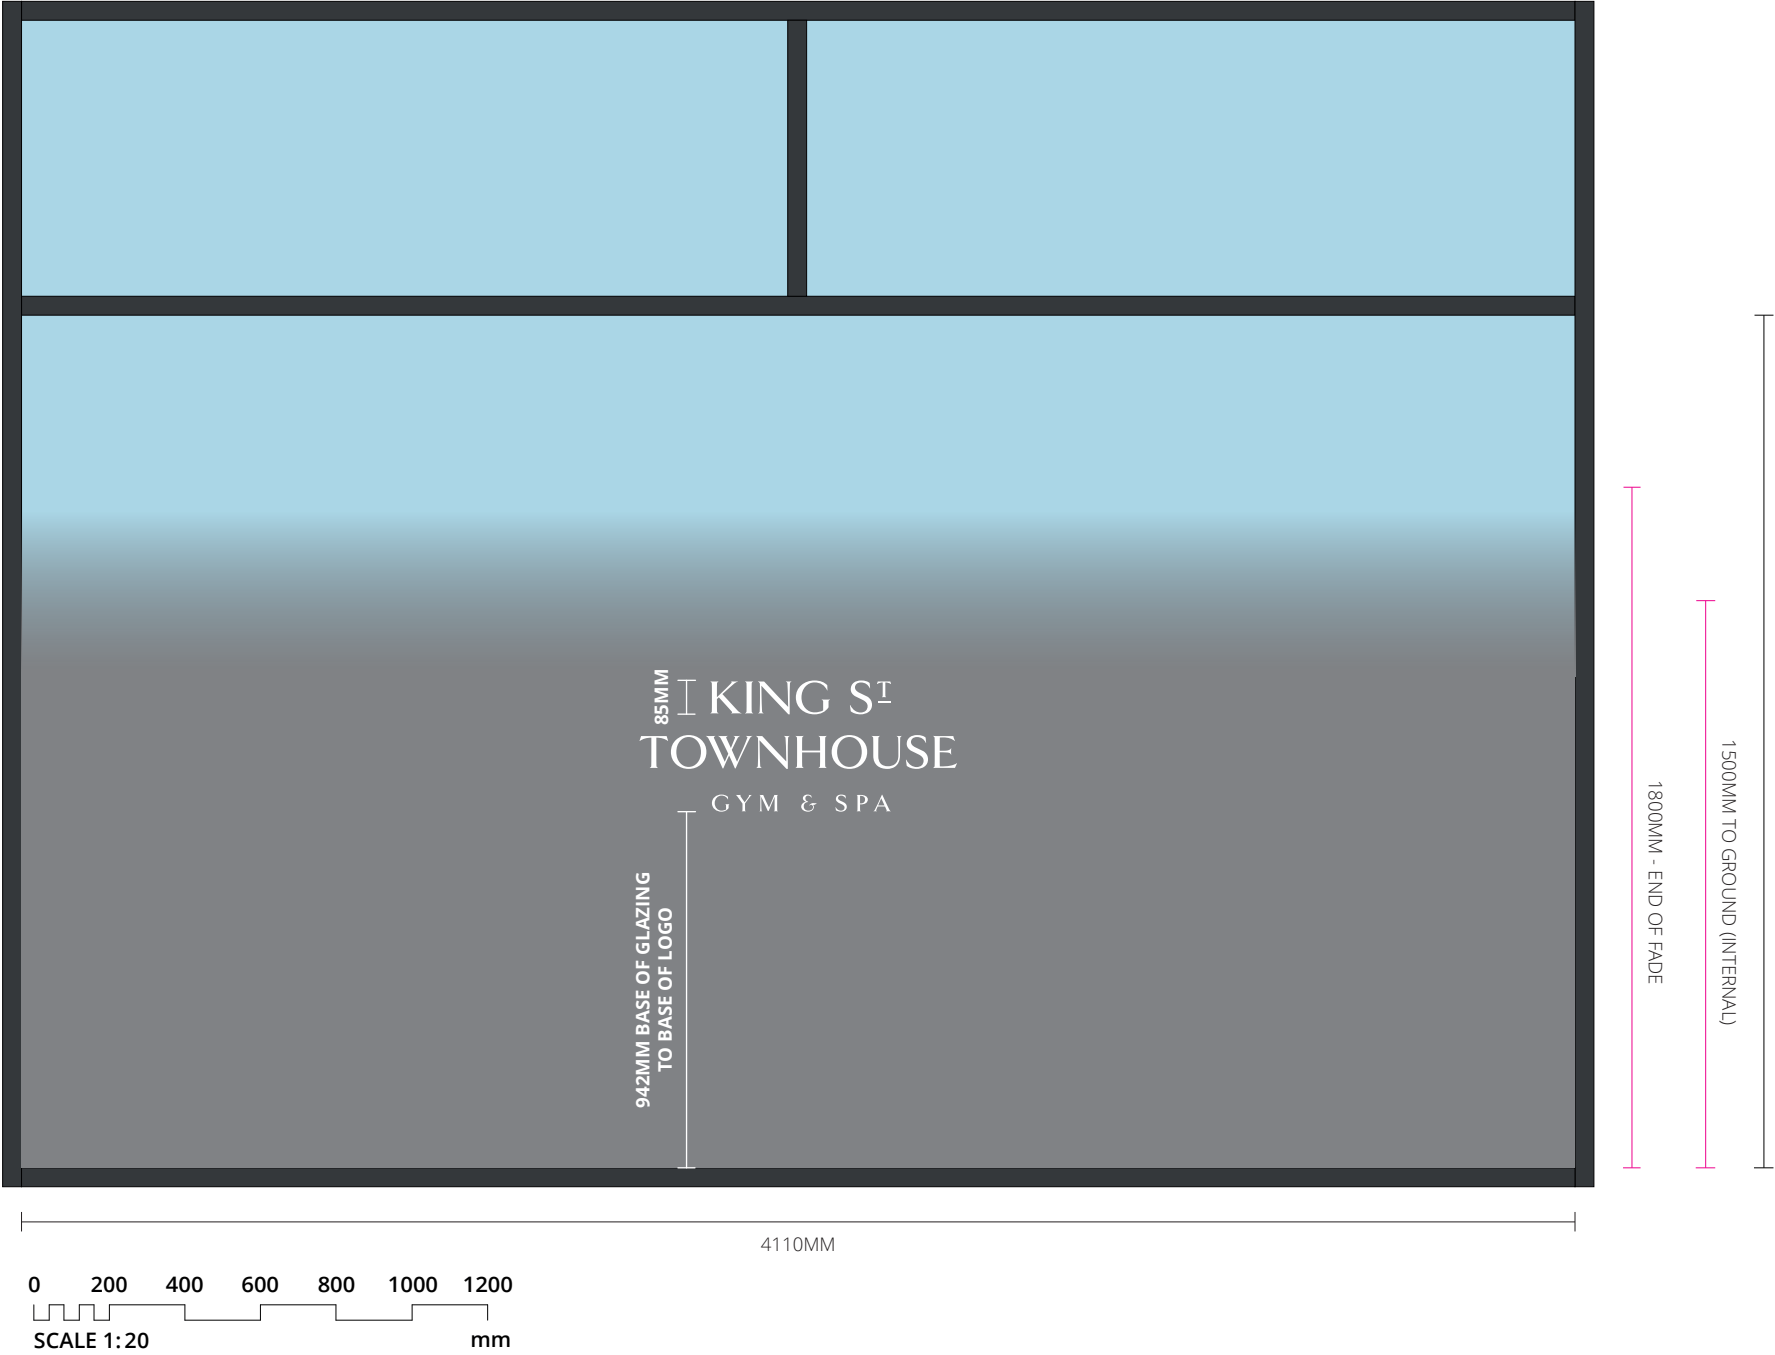

THG  
KST GYM & SPA

PLANNING

lakesidesigns

UNIT 19, HITHER GREEN INDUSTRIAL ESTATE  
CLEVEDON, NR BRISTOL, BS21 6XU  
TEL: 01446 731 152  
MAIL@LAKESIDE-SIGNS.COM  
WWW.LAKESIDE-SIGNS.COM

REF: 8368 - REV 02 - 14/04/2022

COPYRIGHT :



THE ATTACHED DESIGNS AND  
ILLUSTRATIONS ARE INTENDED SOLELY FOR,  
AND SHOULD ONLY BE USED BY,  
THOSE TO WHOM THIS  
DESIGN SPECIFICATION IS ADDRESSED.

THE CONTENTS ARE STRICTLY  
PRIVATE AND CONFIDENTIAL.

ANY FORM OF REPRODUCTION,  
DISSEMINATION, COPYING, DISCLOSURE,  
MODIFICATION OR DISTRIBUTION IS  
STRICTLY PROHIBITED WITHOUT THE  
PRIOR WRITTEN CONSENT OF  
LAKESIDE SIGNS LIMITED  
(COMPANY NUMBER : 05752023)  
WHOSE REGISTERED ADDRESS IS:  
46-48 STATION ROAD STATION ROAD,  
LLANISHEN, CARDIFF, WALES, CF14 5LU

V.2-3 - MANIFESTATION  
REVERSE CUT FADING PRINT TO OPTICALLY CLEAR (FROSTED > CLEAR).  
LOGO PRINTED WITHIN FADE, BACKED IN REVERSE CUT WHITE VINYL.  
SCALE 1:20 @ A3  
PANEL SIZES - 4110 X 2255  
NOTE - 50MM MULLIONS, NO VINYL TO TOP WINDOWS

PLANNING;  
HEIGHT OF LARGEST CHARACTER - “K” - 99MM  
BASE OF GLAZING TO BASE OF LOGO - 1000MM

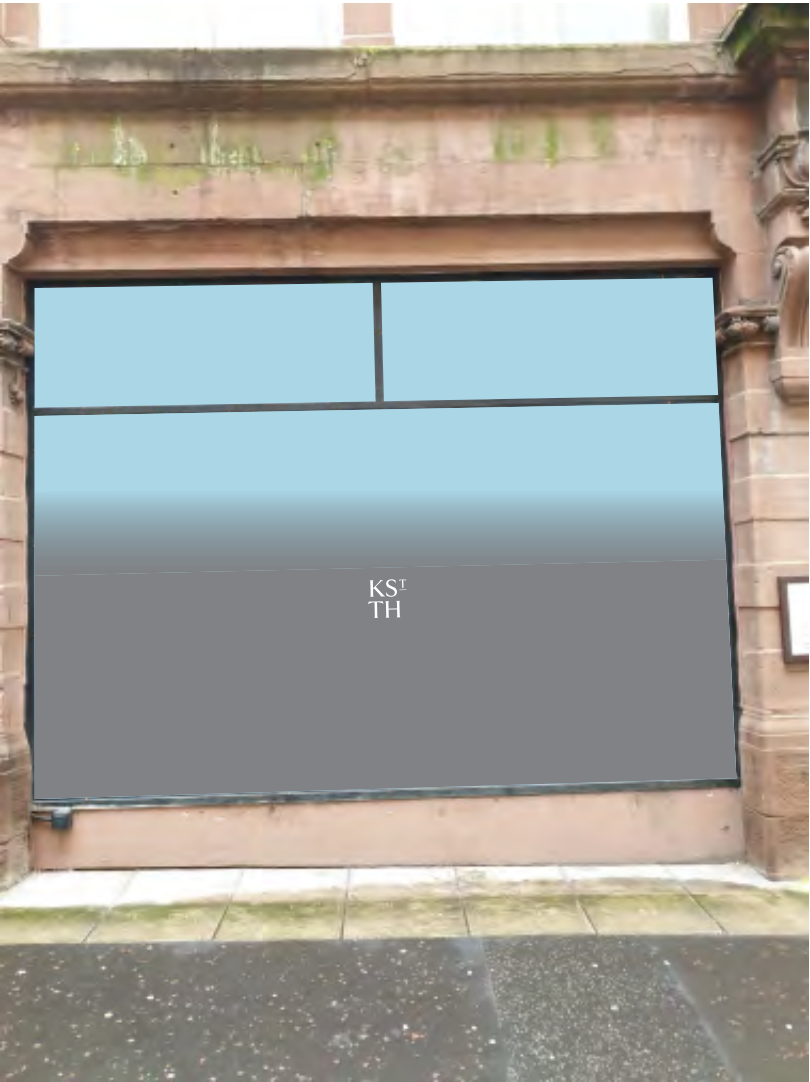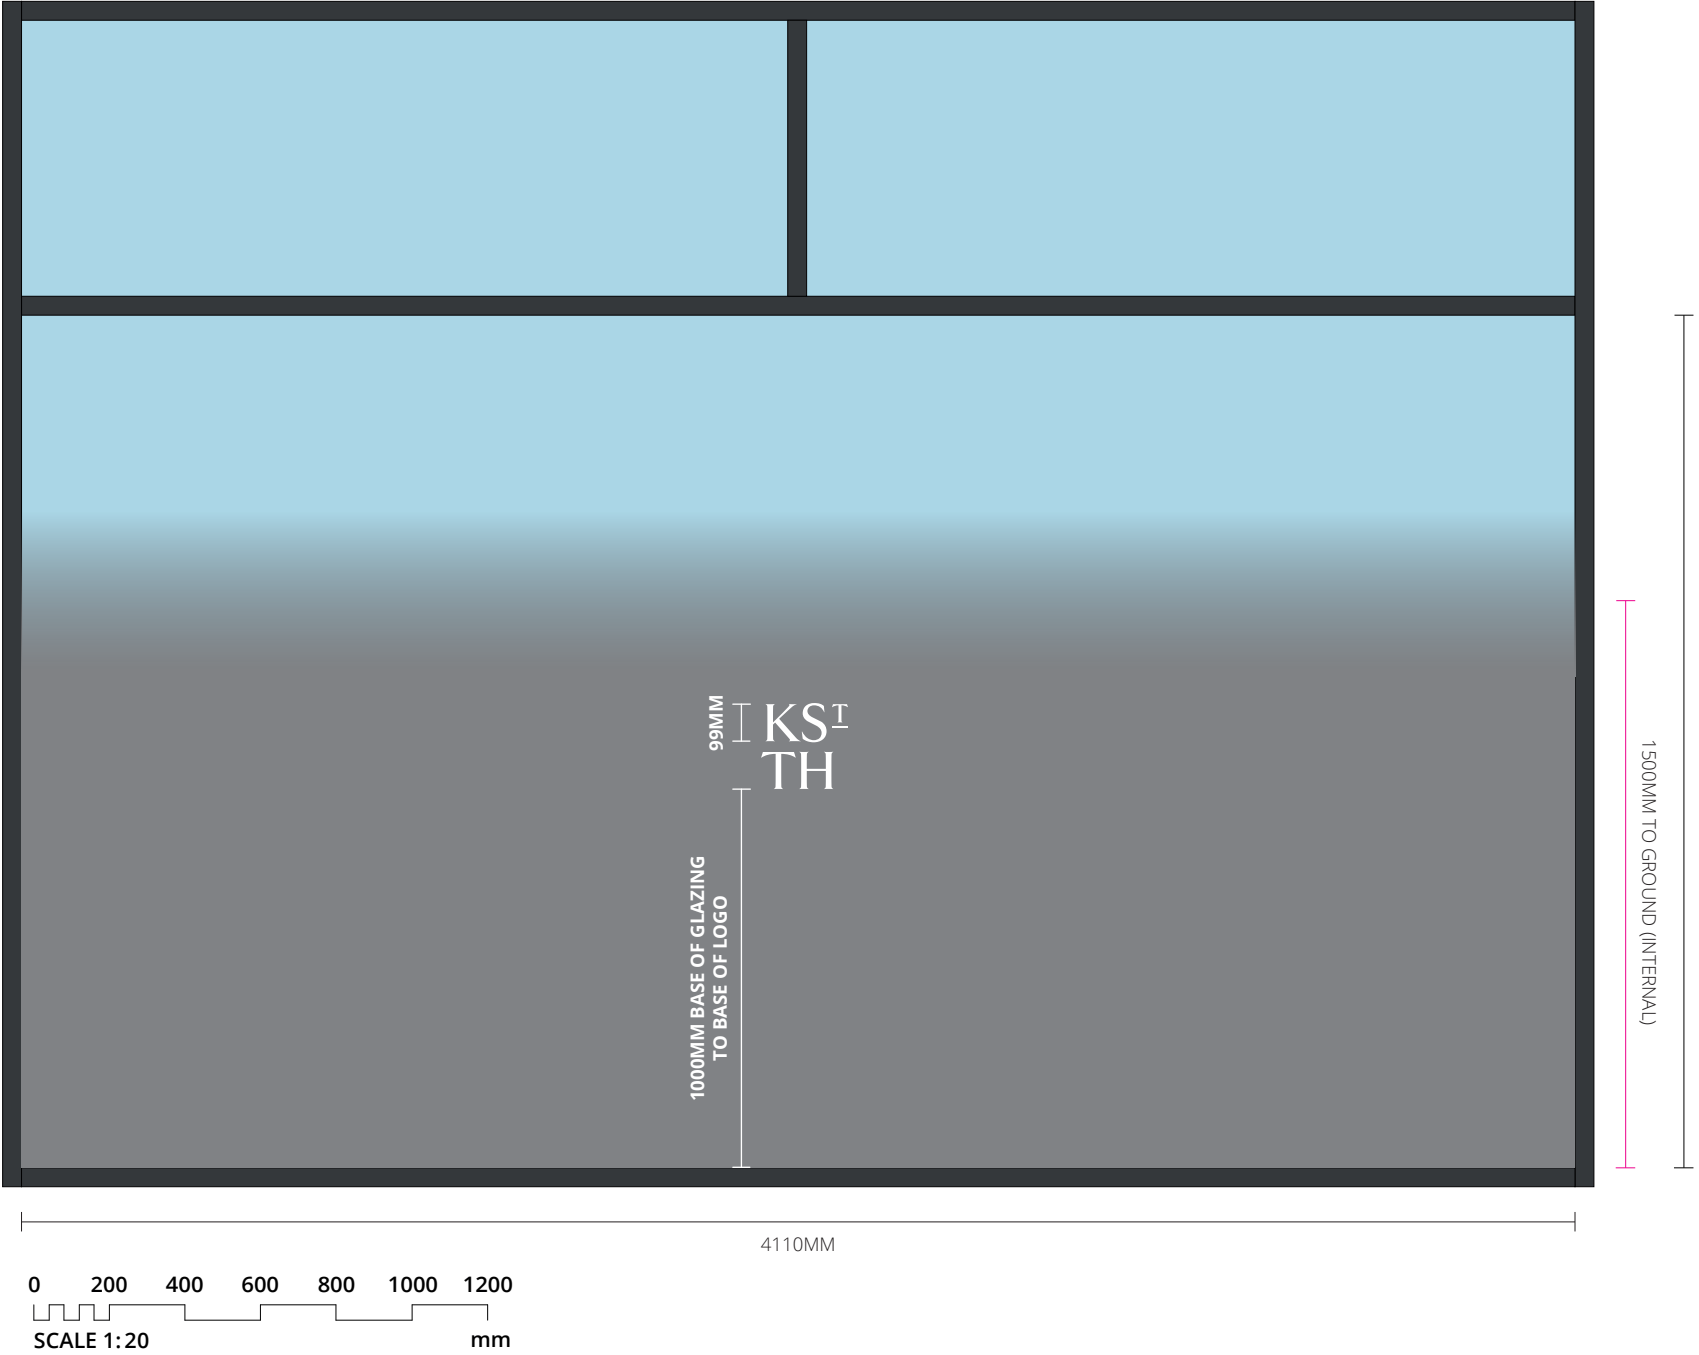

THG  
KST GYM & SPA

PLANNING



UNIT 19, HITHER GREEN INDUSTRIAL ESTATE  
CLEVEDON, NR BRISTOL, BS21 6XU  
TEL: 01446 731 152  
MAIL@LAKESIDE-SIGNS.COM  
WWW.LAKESIDE-SIGNS.COM

REF: 8368 - REV 02 - 14/04/2022

COPYRIGHT :

THE ATTACHED DESIGNS AND  
ILLUSTRATIONS ARE INTENDED SOLELY FOR,  
AND SHOULD ONLY BE USED BY,  
THOSE TO WHOM THIS  
DESIGN SPECIFICATION IS ADDRESSED.


THE CONTENTS ARE STRICTLY  
PRIVATE AND CONFIDENTIAL.

ANY FORM OF REPRODUCTION,  
DISSEMINATION, COPYING, DISCLOSURE,  
MODIFICATION OR DISTRIBUTION IS  
STRICTLY PROHIBITED WITHOUT THE  
PRIOR WRITTEN CONSENT OF

LAKESIDE SIGNS LIMITED  
(COMPANY NUMBER : 05752023)  
WHOSE REGISTERED ADDRESS IS:  
46-48 STATION ROAD STATION ROAD,  
LLANISHEN, CARDIFF, WALES, CF14 5LU

V.2-4 - MANIFESTATION  
GLAZING;  
REVERSE CUT FADING PRINT TO OPTICALLY CLEAR (FROSTED > CLEAR).  
FAN LIGHT;  
REVERSE CUT WHITE GLOSS VINYL.  
SCALE 1:20 @ A3  
PANEL SIZES - (RIGHT ENTRANCE) LEFT PANEL 330 X 2850, DOOR 940 X 2230 (BASE OF DOOR GLAZING IS 150 FROM GROUND),  
RIGHT PANEL 330 X 2850 - DOOR SIZES TAKEN FROM SPEC-AL FACADES DRAWING

PLANNING;  
HEIGHT FROM GROUND TO BASE OF SIGN - 3105MM  
HEIGHT OF LARGEST CHARACTER - "K" - 61MM

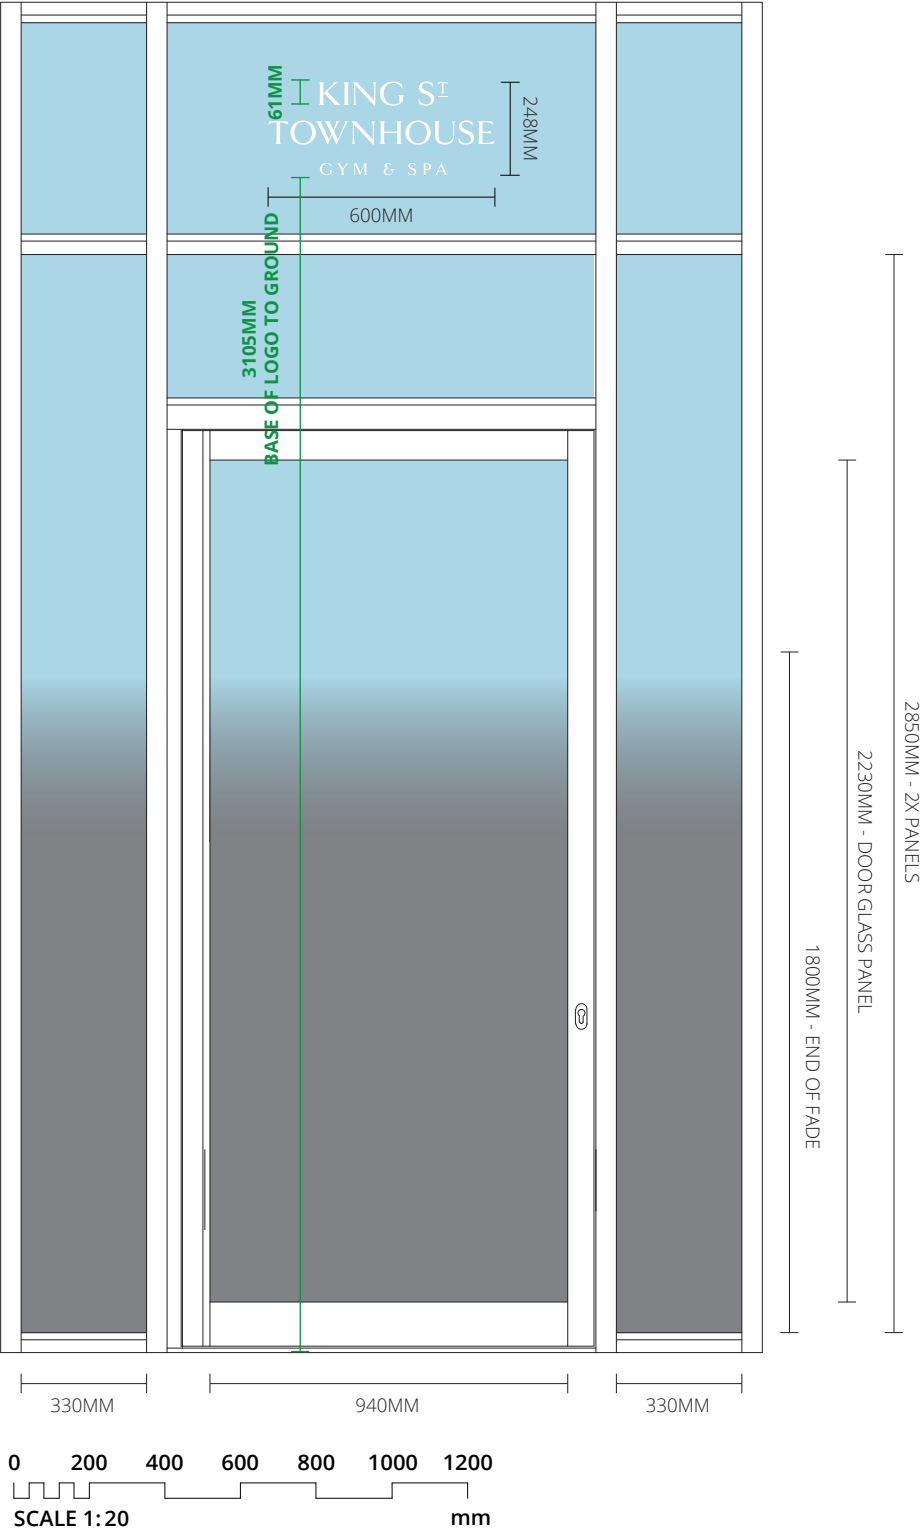

NOTE - DOORS NOT IN AT SURVEY

THG  
KST GYM & SPA

PLANNING



UNIT 19, HITHER GREEN INDUSTRIAL ESTATE  
CLEVEDON, NR BRISTOL, BS21 6XU  
TEL: 01446 731 152  
MAIL@LAKESIDE-SIGNS.COM  
WWW.LAKESIDE-SIGNS.COM

REF: 8368 - REV 02 - 14/04/2022

COPYRIGHT :


THE ATTACHED DESIGNS AND  
ILLUSTRATIONS ARE INTENDED SOLELY FOR,  
AND SHOULD ONLY BE USED BY,  
THOSE TO WHOM THIS  
DESIGN SPECIFICATION IS ADDRESSED.

THE CONTENTS ARE STRICTLY  
PRIVATE AND CONFIDENTIAL.

ANY FORM OF REPRODUCTION,  
DISSEMINATION, COPYING, DISCLOSURE,  
MODIFICATION OR DISTRIBUTION IS  
STRICTLY PROHIBITED WITHOUT THE  
PRIOR WRITTEN CONSENT OF  
LAKESIDE SIGNS LIMITED  
(COMPANY NUMBER : 05752023)  
WHOSE REGISTERED ADDRESS IS:  
46-48 STATION ROAD STATION ROAD,  
LLANISHEN, CARDIFF, WALES, CF14 5LU

V.2-5 - MANIFESTATION  
REVERSE CUT FADING PRINT TO OPTICALLY CLEAR (FROSTED > CLEAR).  
LOGO PRINTED WITHIN FADE, BACKED IN REVERSE CUT WHITE VINYL.  
SCALE 1:20 @ A3  
PANEL SIZES - 3000 X 2255  
NOTE - 50MM MULLIONS, NO VINYL TO TOP WINDOWS

PLANNING;  
HEIGHT OF LARGEST CHARACTER - "K" - 85MM  
BASE OF GLAZING TO BASE OF LOGO - 942MM

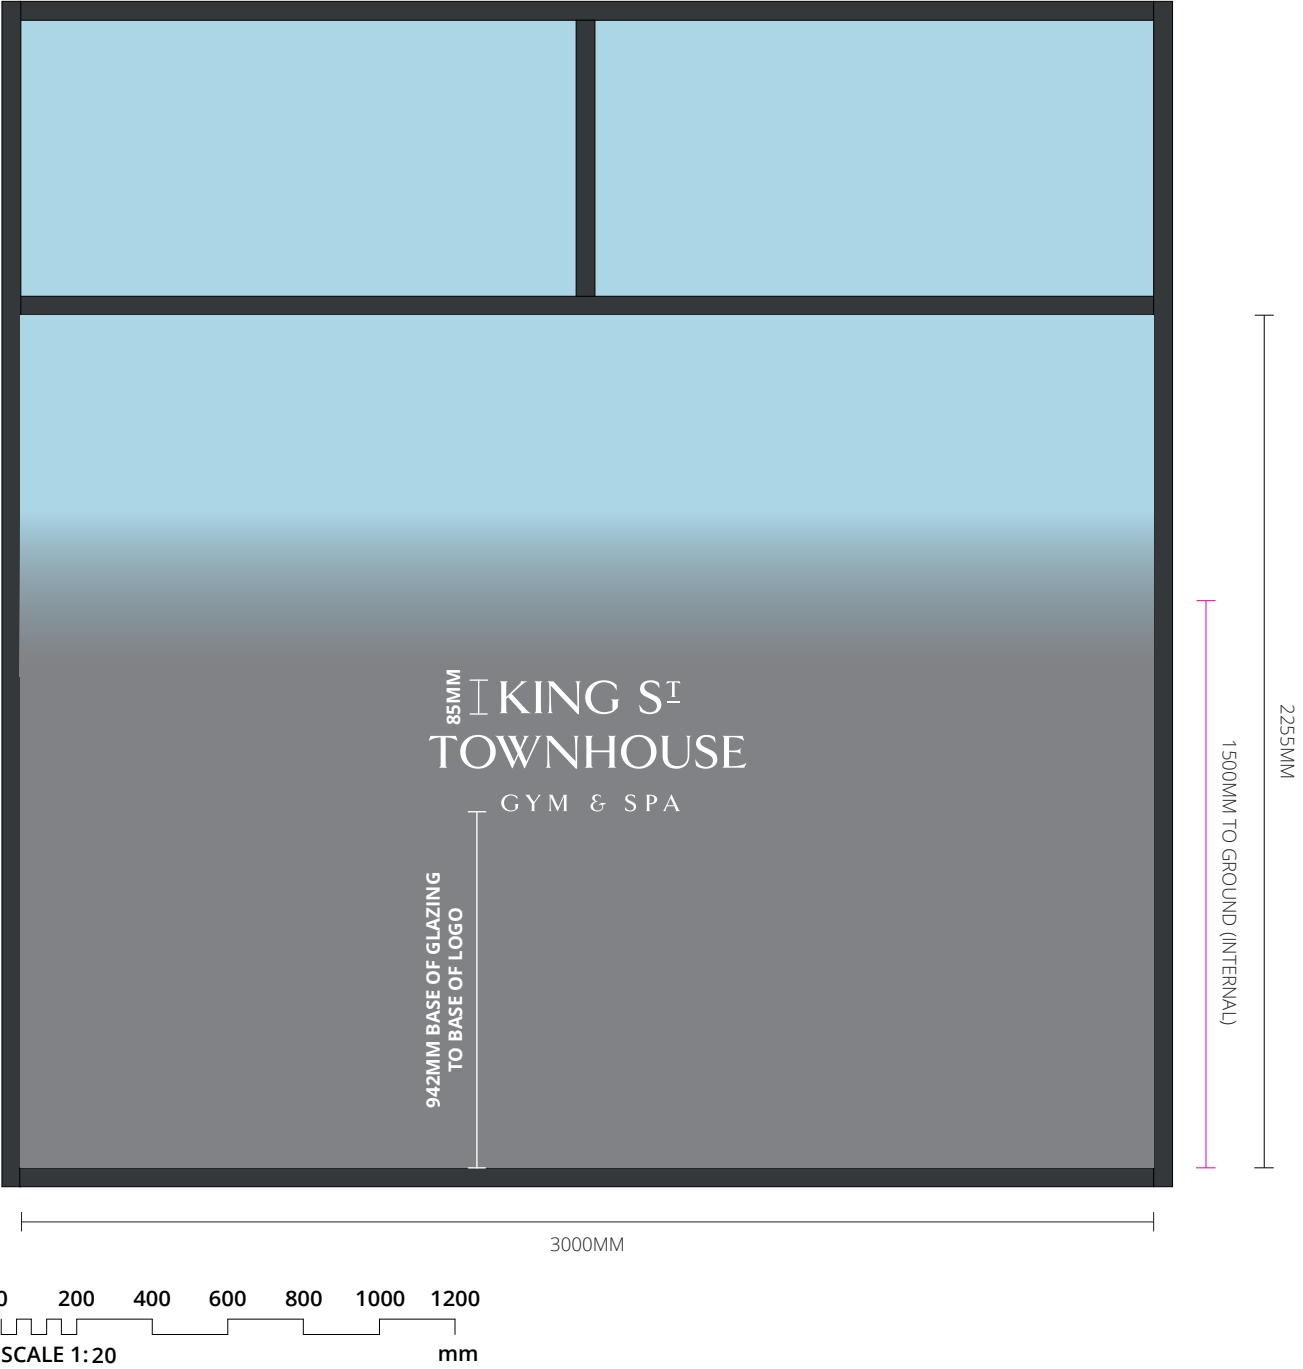

THG  
KST GYM & SPA

PLANNING



UNIT 19, HITHER GREEN INDUSTRIAL ESTATE  
CLEVEDON, NR BRISTOL, BS21 6XU  
TEL: 01446 731 152  
MAIL@LAKESIDE-SIGNS.COM  
WWW.LAKESIDE-SIGNS.COM

REF: 8368 - REV 02 - 14/04/2022

COPYRIGHT :


THE ATTACHED DESIGNS AND  
ILLUSTRATIONS ARE INTENDED SOLELY FOR,  
AND SHOULD ONLY BE USED BY,  
THOSE TO WHOM THIS  
DESIGN SPECIFICATION IS ADDRESSED.

THE CONTENTS ARE STRICTLY  
PRIVATE AND CONFIDENTIAL.

ANY FORM OF REPRODUCTION,  
DISSEMINATION, COPYING, DISCLOSURE,  
MODIFICATION OR DISTRIBUTION IS  
STRICTLY PROHIBITED WITHOUT THE  
PRIOR WRITTEN CONSENT OF  
LAKESIDE SIGNS LIMITED  
(COMPANY NUMBER : 05752023)  
WHOSE REGISTERED ADDRESS IS:  
46-48 STATION ROAD STATION ROAD,  
LLANISHEN, CARDIFF, WALES, CF14 5LU

V.2-6 - MANIFESTATION  
REVERSE CUT FADING PRINT TO OPTICALLY CLEAR (FROSTED > CLEAR).  
LOGO PRINTED WITHIN FADE, BACKED IN REVERSE CUT WHITE VINYL.  
SCALE 1:20 @ A3  
PANEL SIZES - 2260 X 2255  
NOTE - 50MM MULLIONS, NO VINYL TO TOP WINDOW

PLANNING;  
HEIGHT OF LARGEST CHARACTER - "K" - 99MM  
BASE OF GLAZING TO BASE OF LOGO - 1000MM

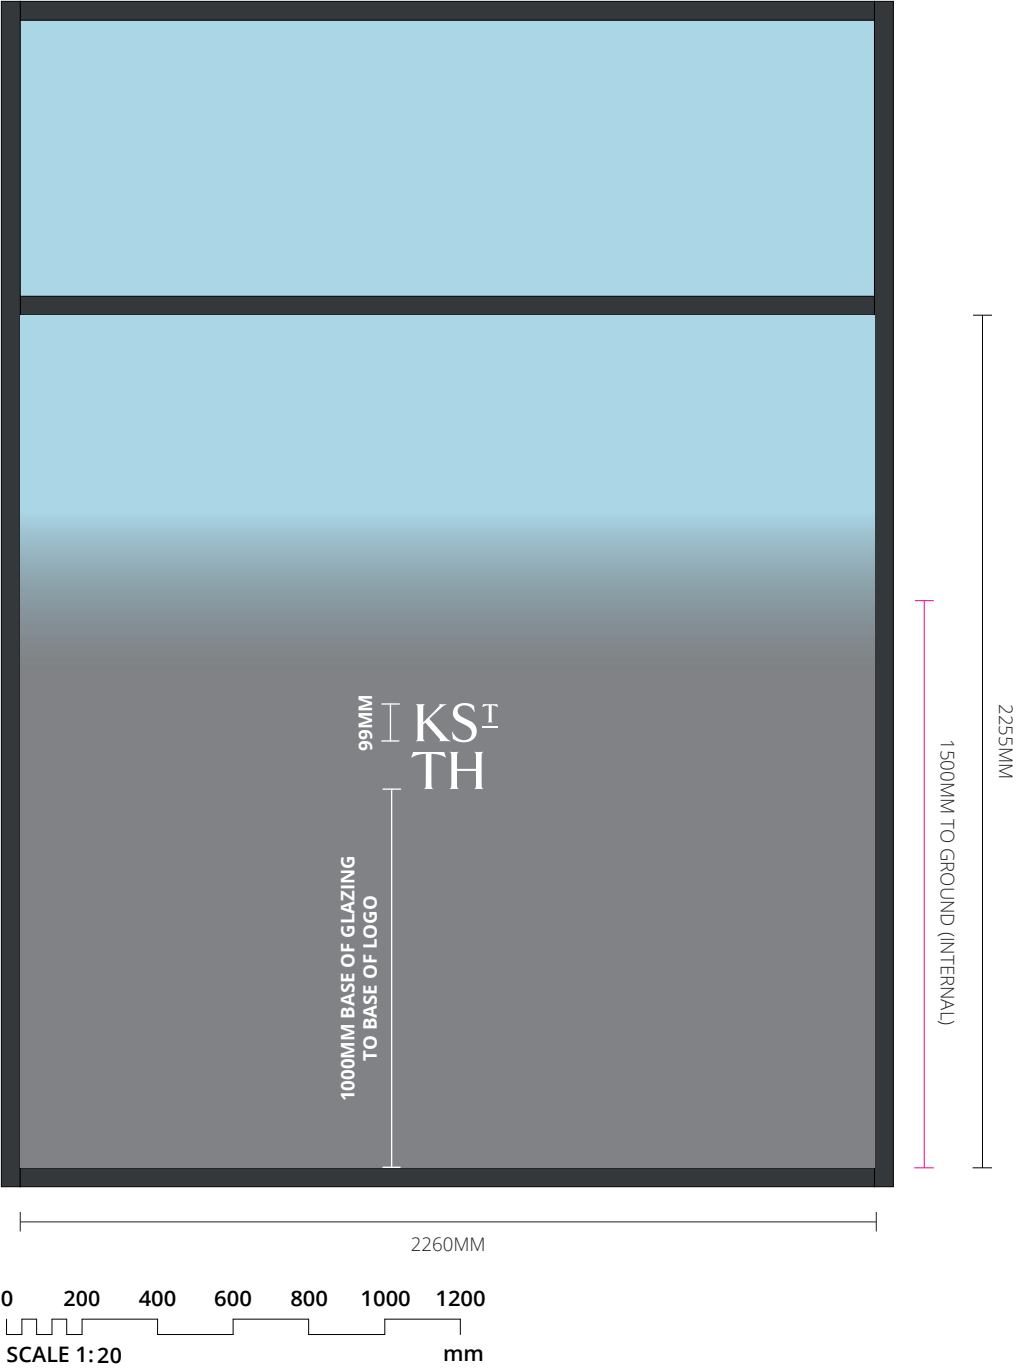

THG  
KST GYM & SPA

PLANNING




UNIT 19, HITHER GREEN INDUSTRIAL ESTATE  
CLEVEDON, NR BRISTOL, BS21 6XU  
TEL: 01446 731 152  
MAIL@LAKESIDE-SIGNS.COM  
WWW.LAKESIDE-SIGNS.COM

REF: 8368 - REV 02 - 14/04/2022

**COPYRIGHT :**  
THE ATTACHED DESIGNS AND  
ILLUSTRATIONS ARE INTENDED SOLELY FOR,  
AND SHOULD ONLY BE USED BY,  
THOSE TO WHOM THIS  
DESIGN SPECIFICATION IS ADDRESSED.

**THE CONTENTS ARE STRICTLY  
PRIVATE AND CONFIDENTIAL.**  
ANY FORM OF REPRODUCTION,  
DISSEMINATION, COPYING, DISCLOSURE,  
MODIFICATION OR DISTRIBUTION IS  
STRICTLY PROHIBITED WITHOUT THE  
PRIOR WRITTEN CONSENT OF  
**LAKESIDE SIGNS LIMITED**  
(COMPANY NUMBER : 05752023)  
WHOSE REGISTERED ADDRESS IS:  
**46-48 STATION ROAD STATION ROAD,  
LLANISHEN, CARDIFF, WALES, CF14 5LU**

V.2-7 - MANIFESTATION  
REVERSE CUT FADING PRINT TO OPTICALLY CLEAR (FROSTED > CLEAR).  
LOGO PRINTED WITHIN FADE, BACKED IN REVERSE CUT WHITE VINYL.  
SCALE 1:20 @ A3  
PANEL SIZES - 630 X 2110 (X4)  
NOTE - 50MM MULLIONS, NO VINYL TO TOP WINDOW

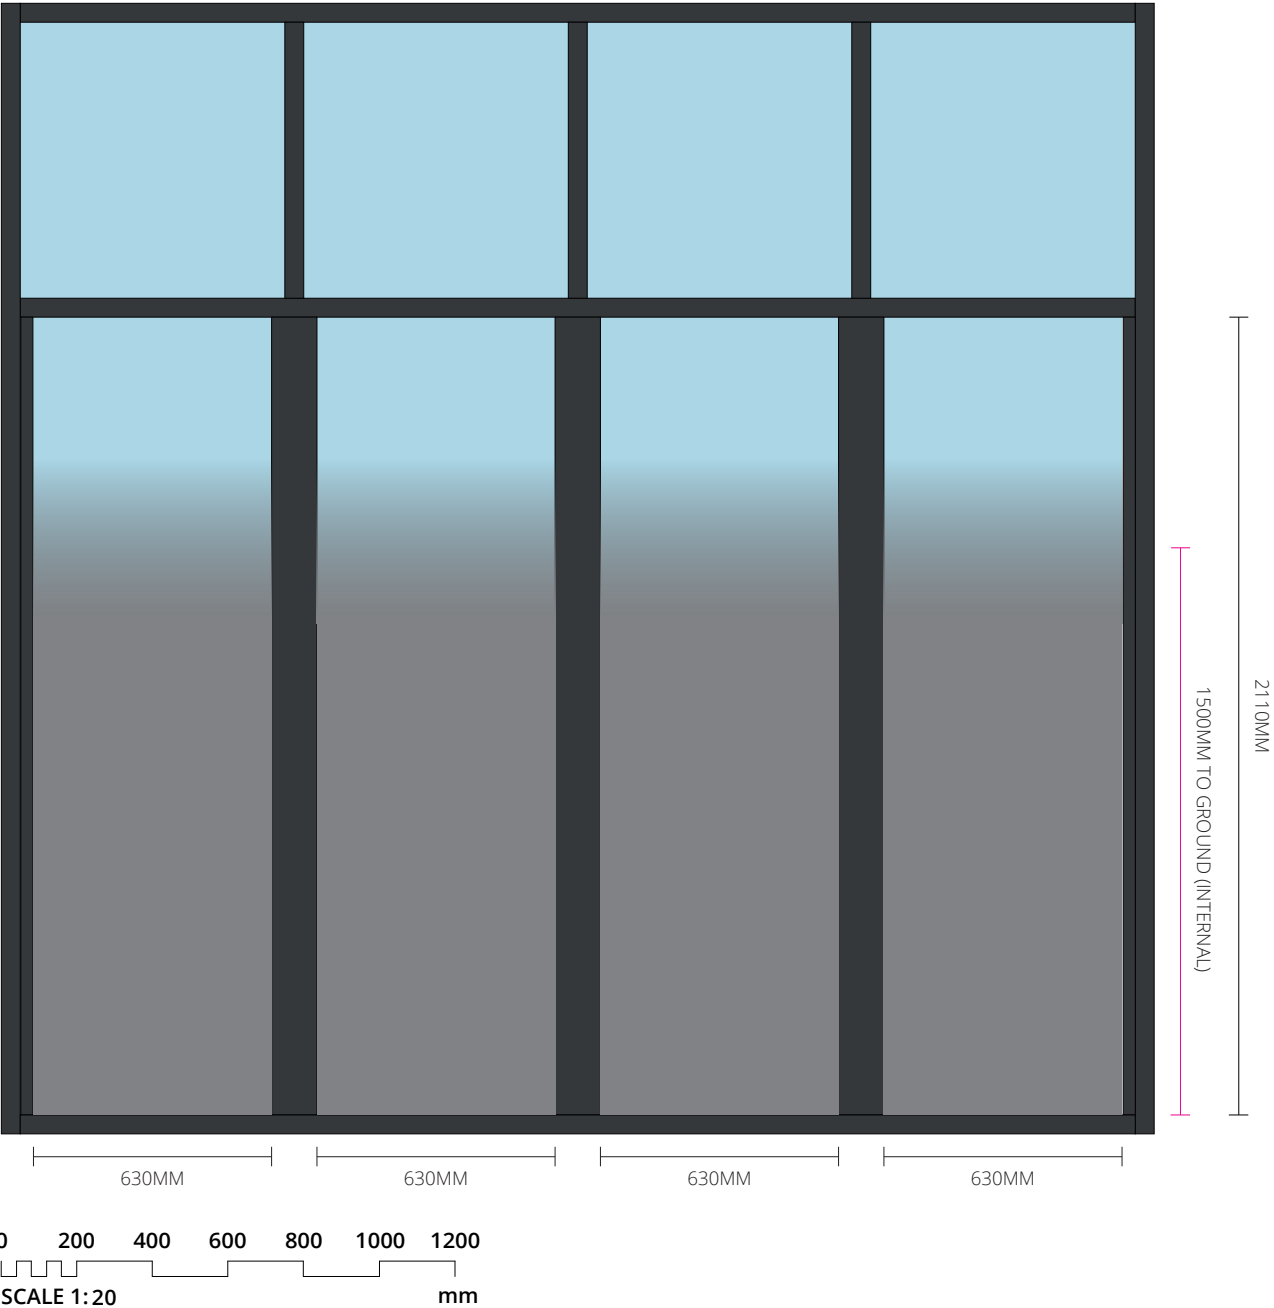

THG  
KST GYM & SPA  
PLANNING


lakesidesigns  
UNIT 19, HITHER GREEN INDUSTRIAL ESTATE  
CLEVEDON, NR BRISTOL, BS21 6XU  
TEL: 01446 731 152  
MAIL@LAKESIDE-SIGNS.COM  
WWW.LAKESIDE-SIGNS.COM

REF: 8368 - REV 02 - 14/04/2022

**COPYRIGHT :**  
THE ATTACHED DESIGNS AND  
ILLUSTRATIONS ARE INTENDED SOLELY FOR,  
AND SHOULD ONLY BE USED BY,  
THOSE TO WHOM THIS  
DESIGN SPECIFICATION IS ADDRESSED.  
**THE CONTENTS ARE STRICTLY  
PRIVATE AND CONFIDENTIAL.**  
ANY FORM OF REPRODUCTION,  
DISSEMINATION, COPYING, DISCLOSURE,  
MODIFICATION OR DISTRIBUTION IS  
STRICTLY PROHIBITED WITHOUT THE  
PRIOR WRITTEN CONSENT OF  
**LAKESIDE SIGNS LIMITED**  
(COMPANY NUMBER : 05752023)  
WHOSE REGISTERED ADDRESS IS:  
**46-48 STATION ROAD STATION ROAD,  
LLANISHEN, CARDIFF, WALES, CF14 5LU**

V.2-8 - MANIFESTATION  
REVERSE CUT FADING PRINT TO OPTICALLY CLEAR (FROSTED > CLEAR).  
LOGO PRINTED WITHIN FADE, BACKED IN REVERSE CUT WHITE VINYL.  
SCALE 1:20 @ A3  
PANEL SIZES - 3185 X 2255  
NOTE - 50MM MULLIONS, NO VINYL TO TOP WINDOWS

PLANNING;  
HEIGHT OF LARGEST CHARACTER - “K” - 85MM  
BASE OF GLAZING TO BASE OF LOGO - 942MM

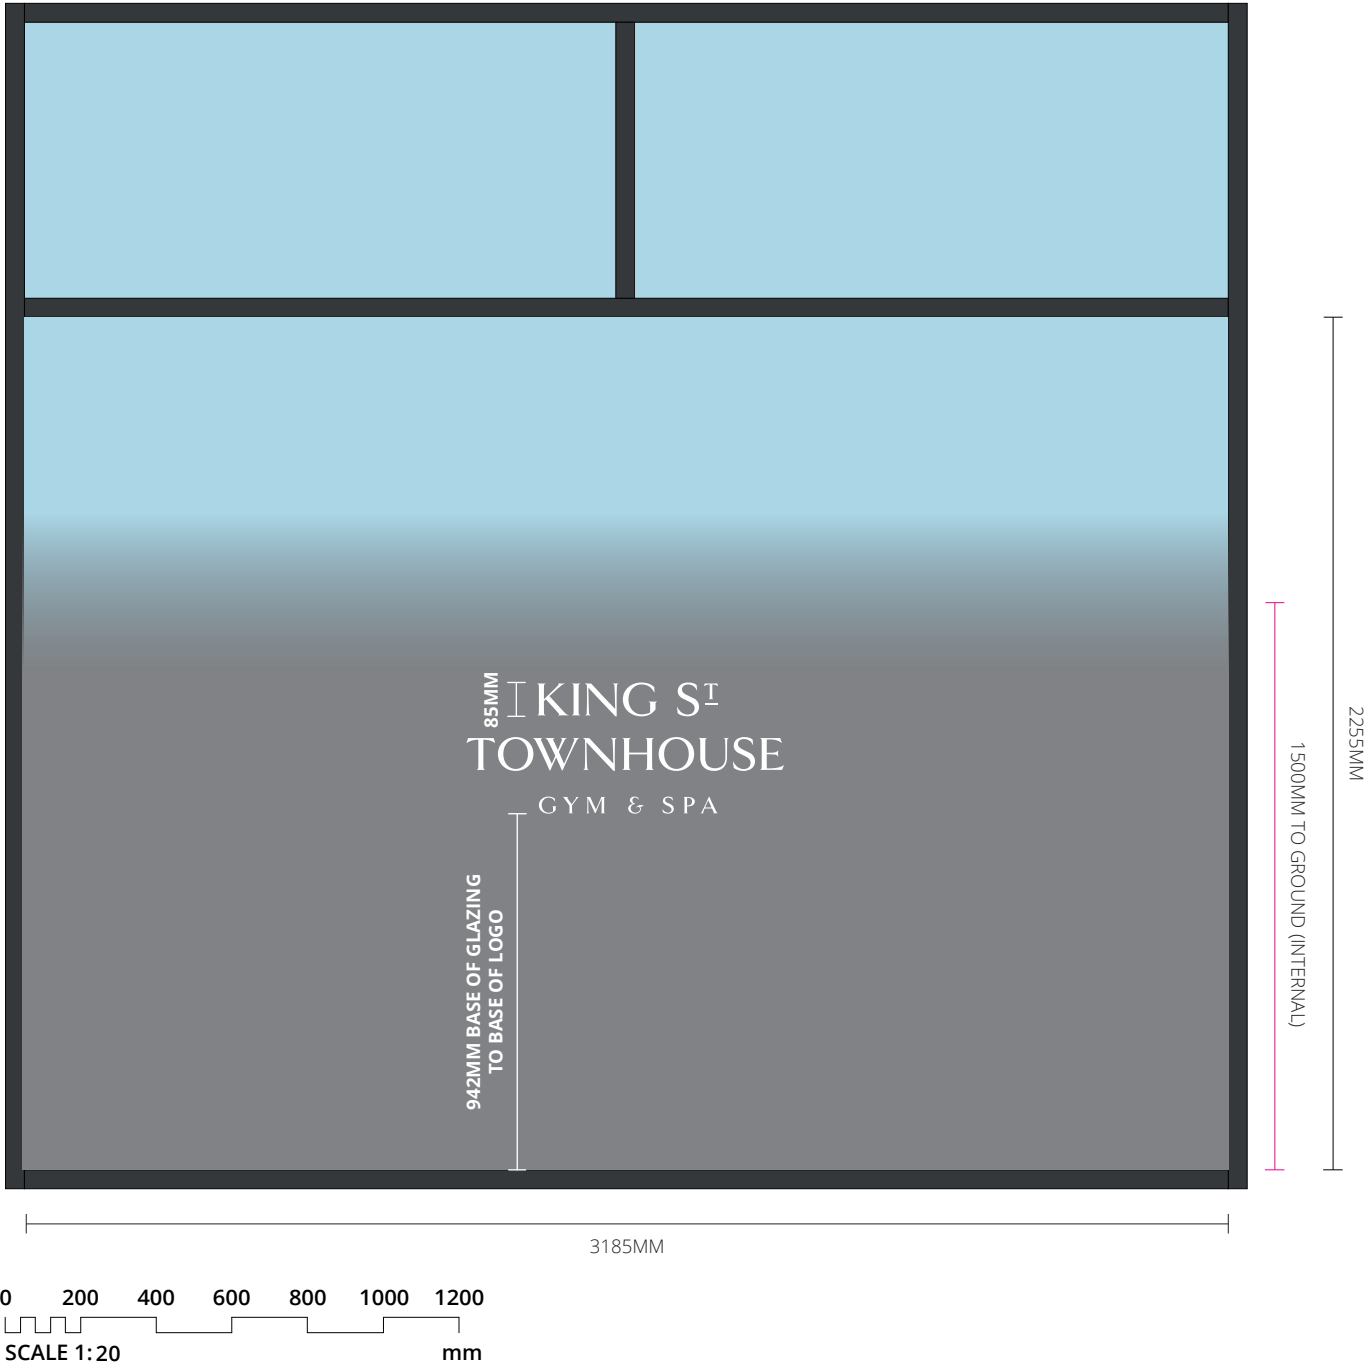

THG  
KST GYM & SPA

PLANNING



UNIT 19, HITHER GREEN INDUSTRIAL ESTATE  
CLEVEDON, NR BRISTOL, BS21 6XU  
TEL: 01446 731 152  
MAIL@LAKESIDE-SIGNS.COM  
WWW.LAKESIDE-SIGNS.COM

REF: 8368 - REV 02 - 14/04/2022

COPYRIGHT :

THE ATTACHED DESIGNS AND  
ILLUSTRATIONS ARE INTENDED SOLELY FOR,  
AND SHOULD ONLY BE USED BY,  
THOSE TO WHOM THIS  
DESIGN SPECIFICATION IS ADDRESSED.



THE CONTENTS ARE STRICTLY  
PRIVATE AND CONFIDENTIAL.

ANY FORM OF REPRODUCTION,  
DISSEMINATION, COPYING, DISCLOSURE,  
MODIFICATION OR DISTRIBUTION IS  
STRICTLY PROHIBITED WITHOUT THE  
PRIOR WRITTEN CONSENT OF

LAKESIDE SIGNS LIMITED  
(COMPANY NUMBER : 05752023)  
WHOSE REGISTERED ADDRESS IS:  
46-48 STATION ROAD STATION ROAD,  
LLANISHEN, CARDIFF, WALES, CF14 5LU

V.2-9 - MANIFESTATION  
REVERSE CUT FADING PRINT TO OPTICALLY CLEAR (FROSTED > CLEAR).  
LOGO PRINTED WITHIN FADE, BACKED IN REVERSE CUT WHITE VINYL.  
SCALE 1:20 @ A3  
PANEL SIZES - 2275 X 2255  
NOTE - 50MM MULLIONS, NO VINYL TO TOP WINDOW

PLANNING;  
HEIGHT OF LARGEST CHARACTER - “K” - 99MM  
BASE OF GLAZING TO BASE OF LOGO - 1000MM

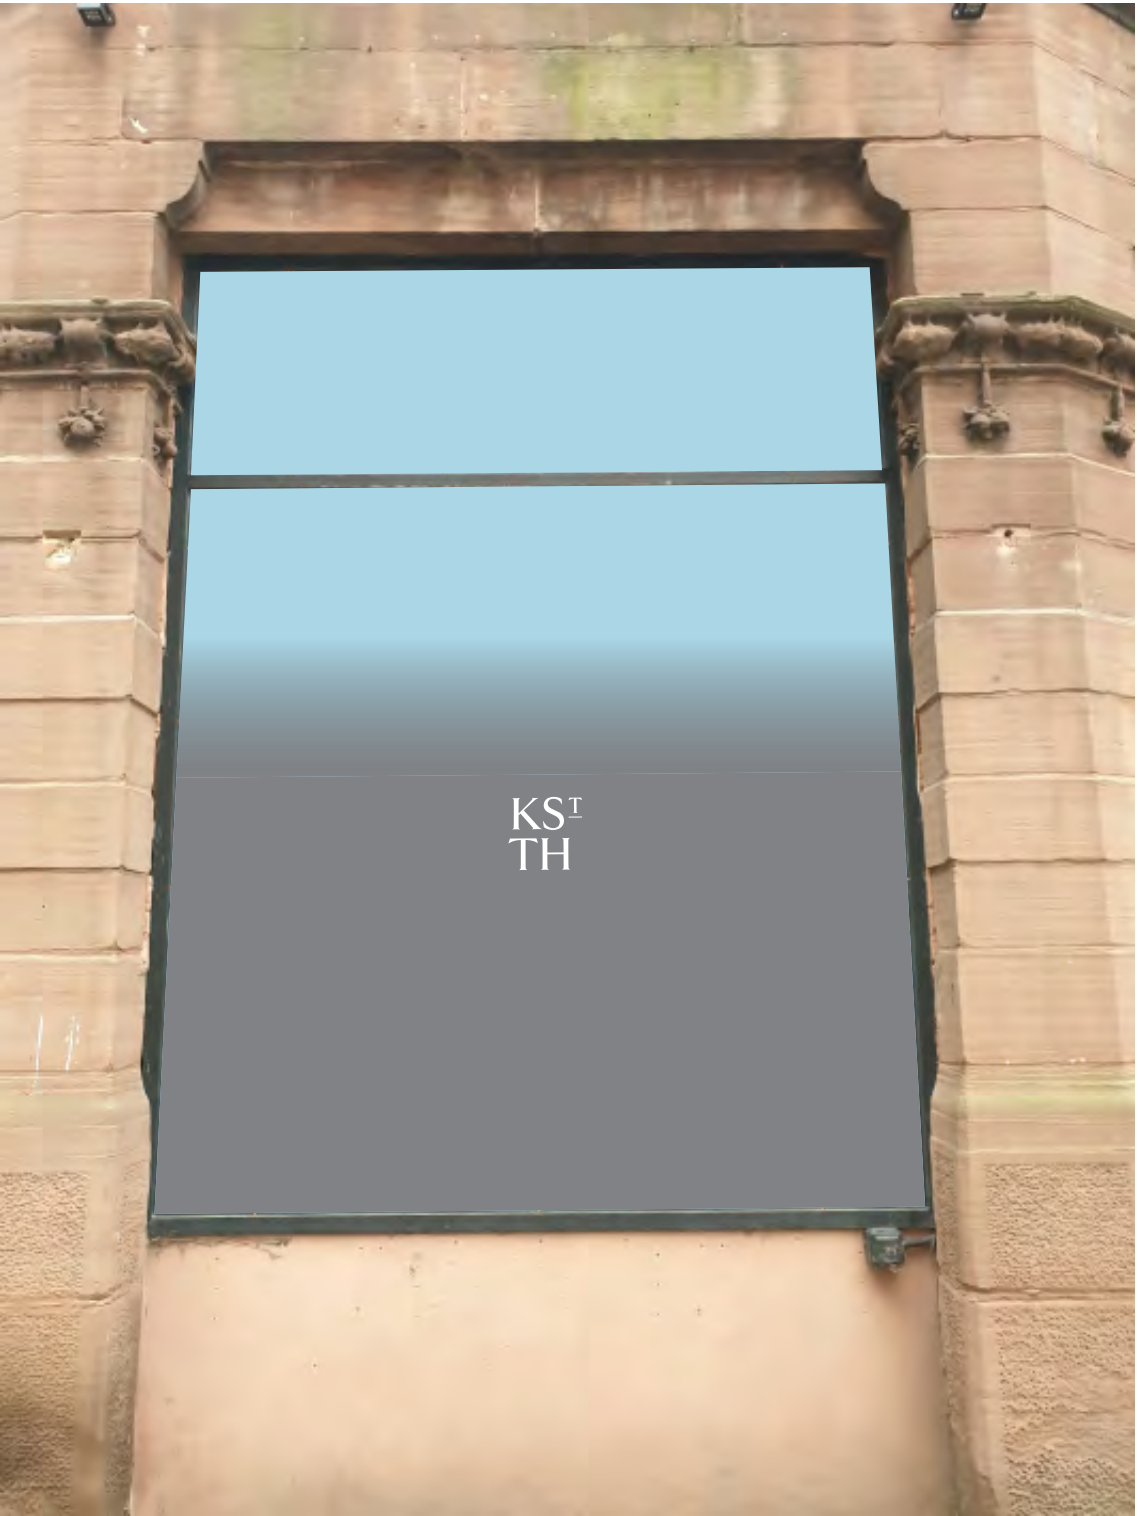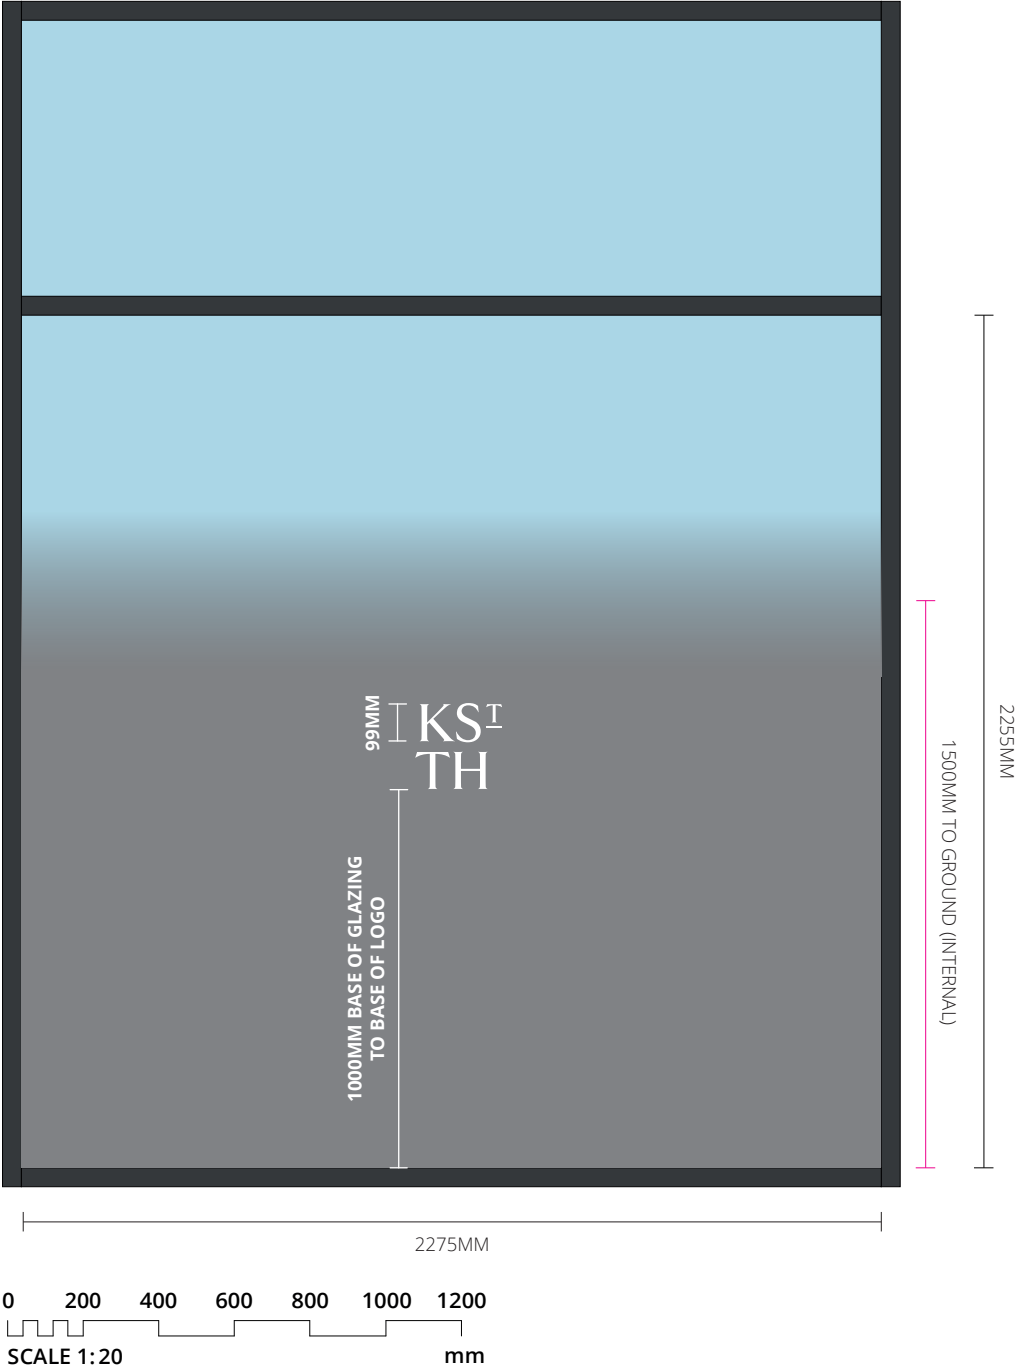

THG  
KST GYM & SPA

PLANNING



UNIT 19, HITHER GREEN INDUSTRIAL ESTATE  
CLEVEDON, NR BRISTOL, BS21 6XU  
TEL: 01446 731 152  
MAIL@LAKESIDE-SIGNS.COM  
WWW.LAKESIDE-SIGNS.COM

REF: 8368 - REV 02 - 14/04/2022

COPYRIGHT :

THE ATTACHED DESIGNS AND  
ILLUSTRATIONS ARE INTENDED SOLELY FOR,  
AND SHOULD ONLY BE USED BY,  
THOSE TO WHOM THIS  
DESIGN SPECIFICATION IS ADDRESSED.


THE CONTENTS ARE STRICTLY  
PRIVATE AND CONFIDENTIAL.

ANY FORM OF REPRODUCTION,  
DISSEMINATION, COPYING, DISCLOSURE,  
MODIFICATION OR DISTRIBUTION IS  
STRICTLY PROHIBITED WITHOUT THE  
PRIOR WRITTEN CONSENT OF

LAKESIDE SIGNS LIMITED  
(COMPANY NUMBER : 05752023)  
WHOSE REGISTERED ADDRESS IS:  
46-48 STATION ROAD STATION ROAD,  
LLANISHEN, CARDIFF, WALES, CF14 5LU

V.2-10 - MANIFESTATION  
REVERSE CUT FADING PRINT TO OPTICALLY CLEAR (FROSTED > CLEAR).  
LOGO PRINTED WITHIN FADE, BACKED IN REVERSE CUT WHITE VINYL.  
SCALE 1:20 @ A3  
PANEL SIZES - 2835 X 2255  
NOTE - 50MM MULLIONS, NO VINYL TO TOP WINDOW

PLANNING;  
HEIGHT OF LARGEST CHARACTER - “K” - 85MM  
BASE OF GLAZING TO BASE OF LOGO - 942MM

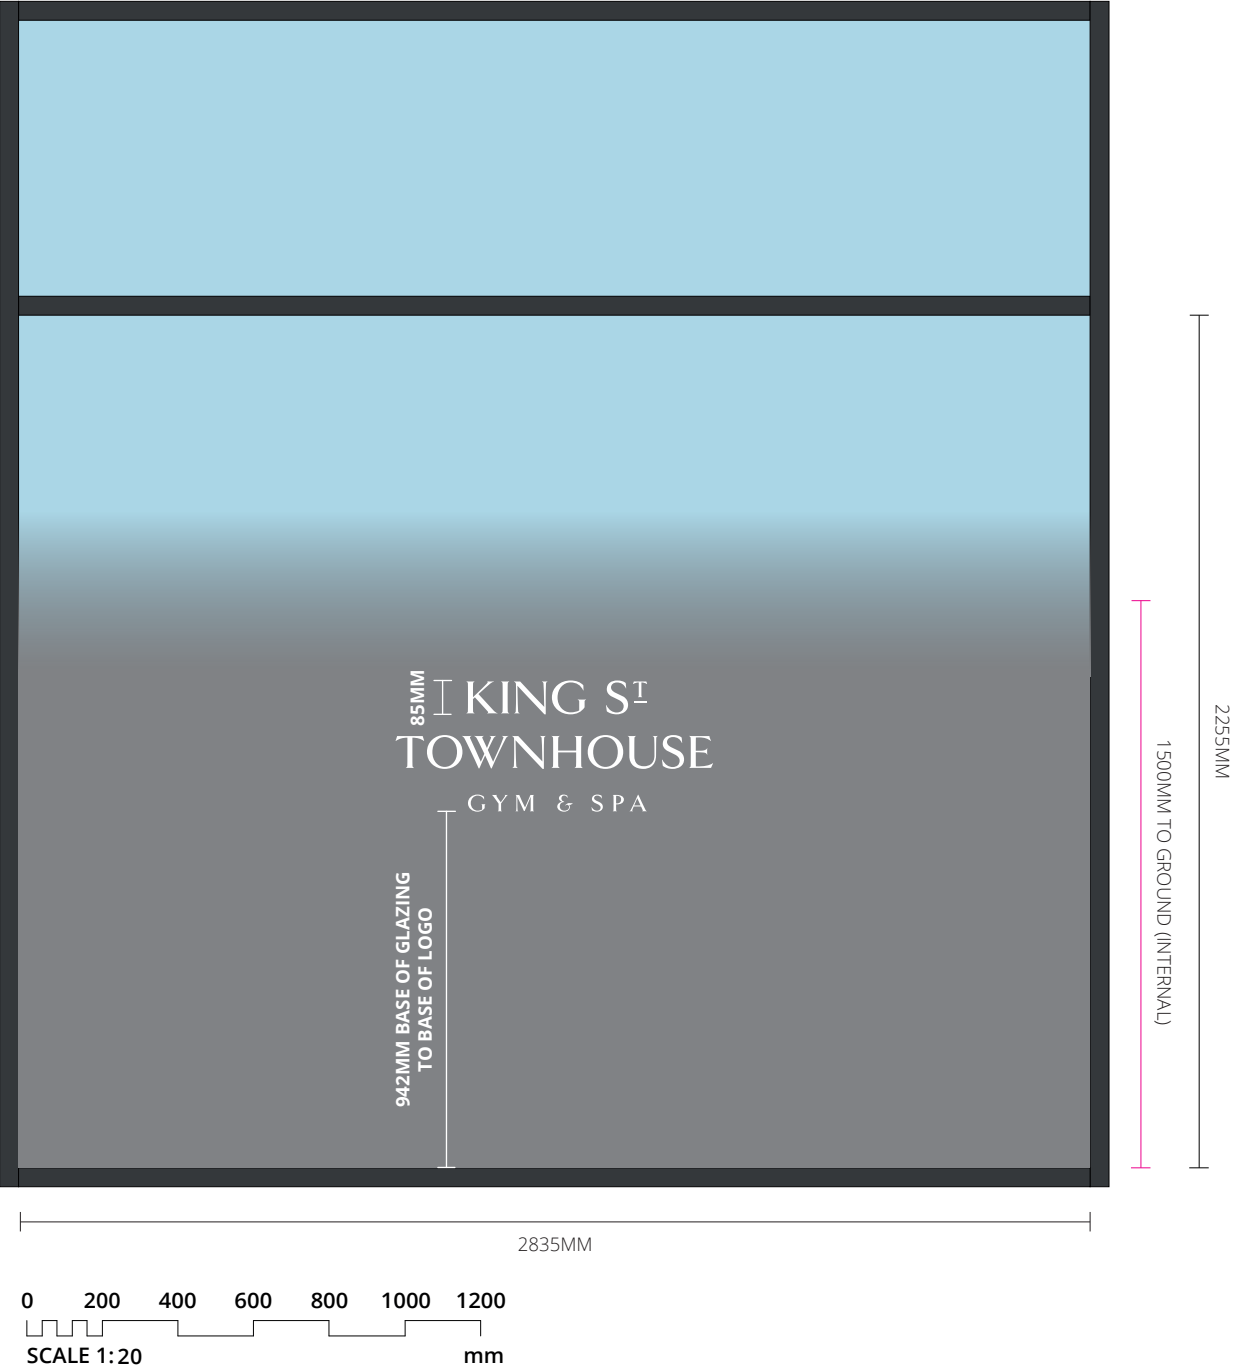

THG  
KST GYM & SPA

PLANNING



UNIT 19, HITHER GREEN INDUSTRIAL ESTATE  
CLEVEDON, NR BRISTOL, BS21 6XU  
TEL: 01446 731 152  
MAIL@LAKESIDE-SIGNS.COM  
WWW.LAKESIDE-SIGNS.COM


REF: 8368 - REV 02 - 14/04/2022

**COPYRIGHT :**  
THE ATTACHED DESIGNS AND  
ILLUSTRATIONS ARE INTENDED SOLELY FOR,  
AND SHOULD ONLY BE USED BY,  
THOSE TO WHOM THIS  
DESIGN SPECIFICATION IS ADDRESSED.

**THE CONTENTS ARE STRICTLY  
PRIVATE AND CONFIDENTIAL.**  
ANY FORM OF REPRODUCTION,  
DISSEMINATION, COPYING, DISCLOSURE,  
MODIFICATION OR DISTRIBUTION IS  
STRICTLY PROHIBITED WITHOUT THE  
PRIOR WRITTEN CONSENT OF  
**LAKESIDE SIGNS LIMITED**  
(COMPANY NUMBER : 05752023)  
WHOSE REGISTERED ADDRESS IS:  
**46-48 STATION ROAD STATION ROAD,  
LLANISHEN, CARDIFF, WALES, CF14 5LU**



SCALE 1:100 @ A3

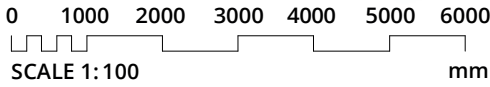

THG  
KST GYM & SPA

PLANNING



UNIT 19, HITHER GREEN INDUSTRIAL ESTATE  
CLEVEDON, NR BRISTOL, BS21 6XU  
TEL: 01446 731 152  
MAIL@LAKESIDE-SIGNS.COM  
WWW.LAKESIDE-SIGNS.COM

REF: 8368 - REV 02 - 14/04/2022

COPYRIGHT :

THE ATTACHED DESIGNS AND  
ILLUSTRATIONS ARE INTENDED SOLELY FOR,  
AND SHOULD ONLY BE USED BY,  
THOSE TO WHOM THIS  
DESIGN SPECIFICATION IS ADDRESSED.

THE CONTENTS ARE STRICTLY  
PRIVATE AND CONFIDENTIAL.

ANY FORM OF REPRODUCTION,  
DISSEMINATION, COPYING, DISCLOSURE,  
MODIFICATION OR DISTRIBUTION IS  
STRICTLY PROHIBITED WITHOUT THE  
PRIOR WRITTEN CONSENT OF  
**LAKESIDE SIGNS LIMITED**  
(COMPANY NUMBER : 05752023)  
WHOSE REGISTERED ADDRESS IS:  
**46-48 STATION ROAD STATION ROAD,  
LLANISHEN, CARDIFF, WALES, CF14 5LU**



UNIT 19, HITHER GREEN INDUSTRIAL ESTATE,  
CLEVEDON, NR BRISTOL,  
BS21 6XU

TEL: 01446 731 152  
MAIL@LAKESIDE-SIGNS.COM  
WWW.LAKESIDE-SIGNS.COM

**REF: 8368 - REV 02 - 14/04/2022**

---

**COPYRIGHT :**

THE ATTACHED DESIGNS AND ILLUSTRATIONS ARE INTENDED SOLELY FOR,  
AND SHOULD ONLY BE USED BY, THOSE TO WHOM THIS  
DESIGN SPECIFICATION IS ADDRESSED.

**THE CONTENTS ARE STRICTLY PRIVATE AND CONFIDENTIAL.**

ANY FORM OF REPRODUCTION, DISSEMINATION, COPYING, DISCLOSURE,  
MODIFICATION OR DISTRIBUTION IS STRICTLY PROHIBITED WITHOUT THE  
PRIOR WRITTEN CONSENT OF **LAKESIDE SIGNS LIMITED**

**(COMPANY NUMBER : 05752023)**

WHOSE REGISTERED ADDRESS IS:  
**46-48 STATION ROAD STATION ROAD,  
LLANISHEN, CARDIFF, WALES, CF14 5LU**