
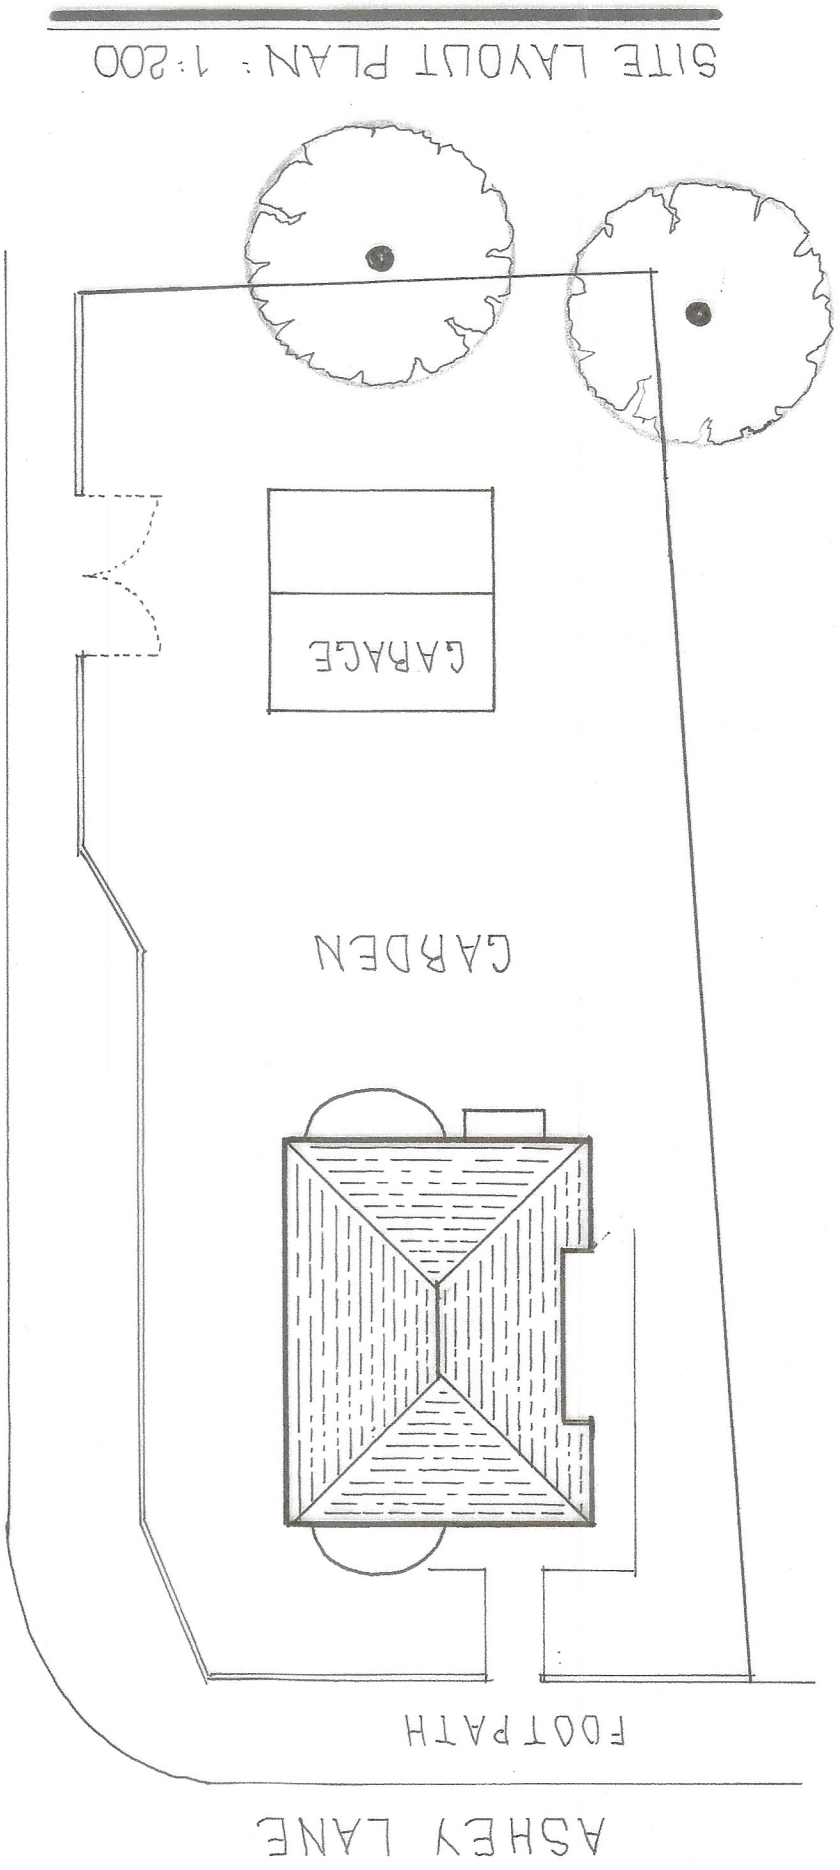


AS EXISTING

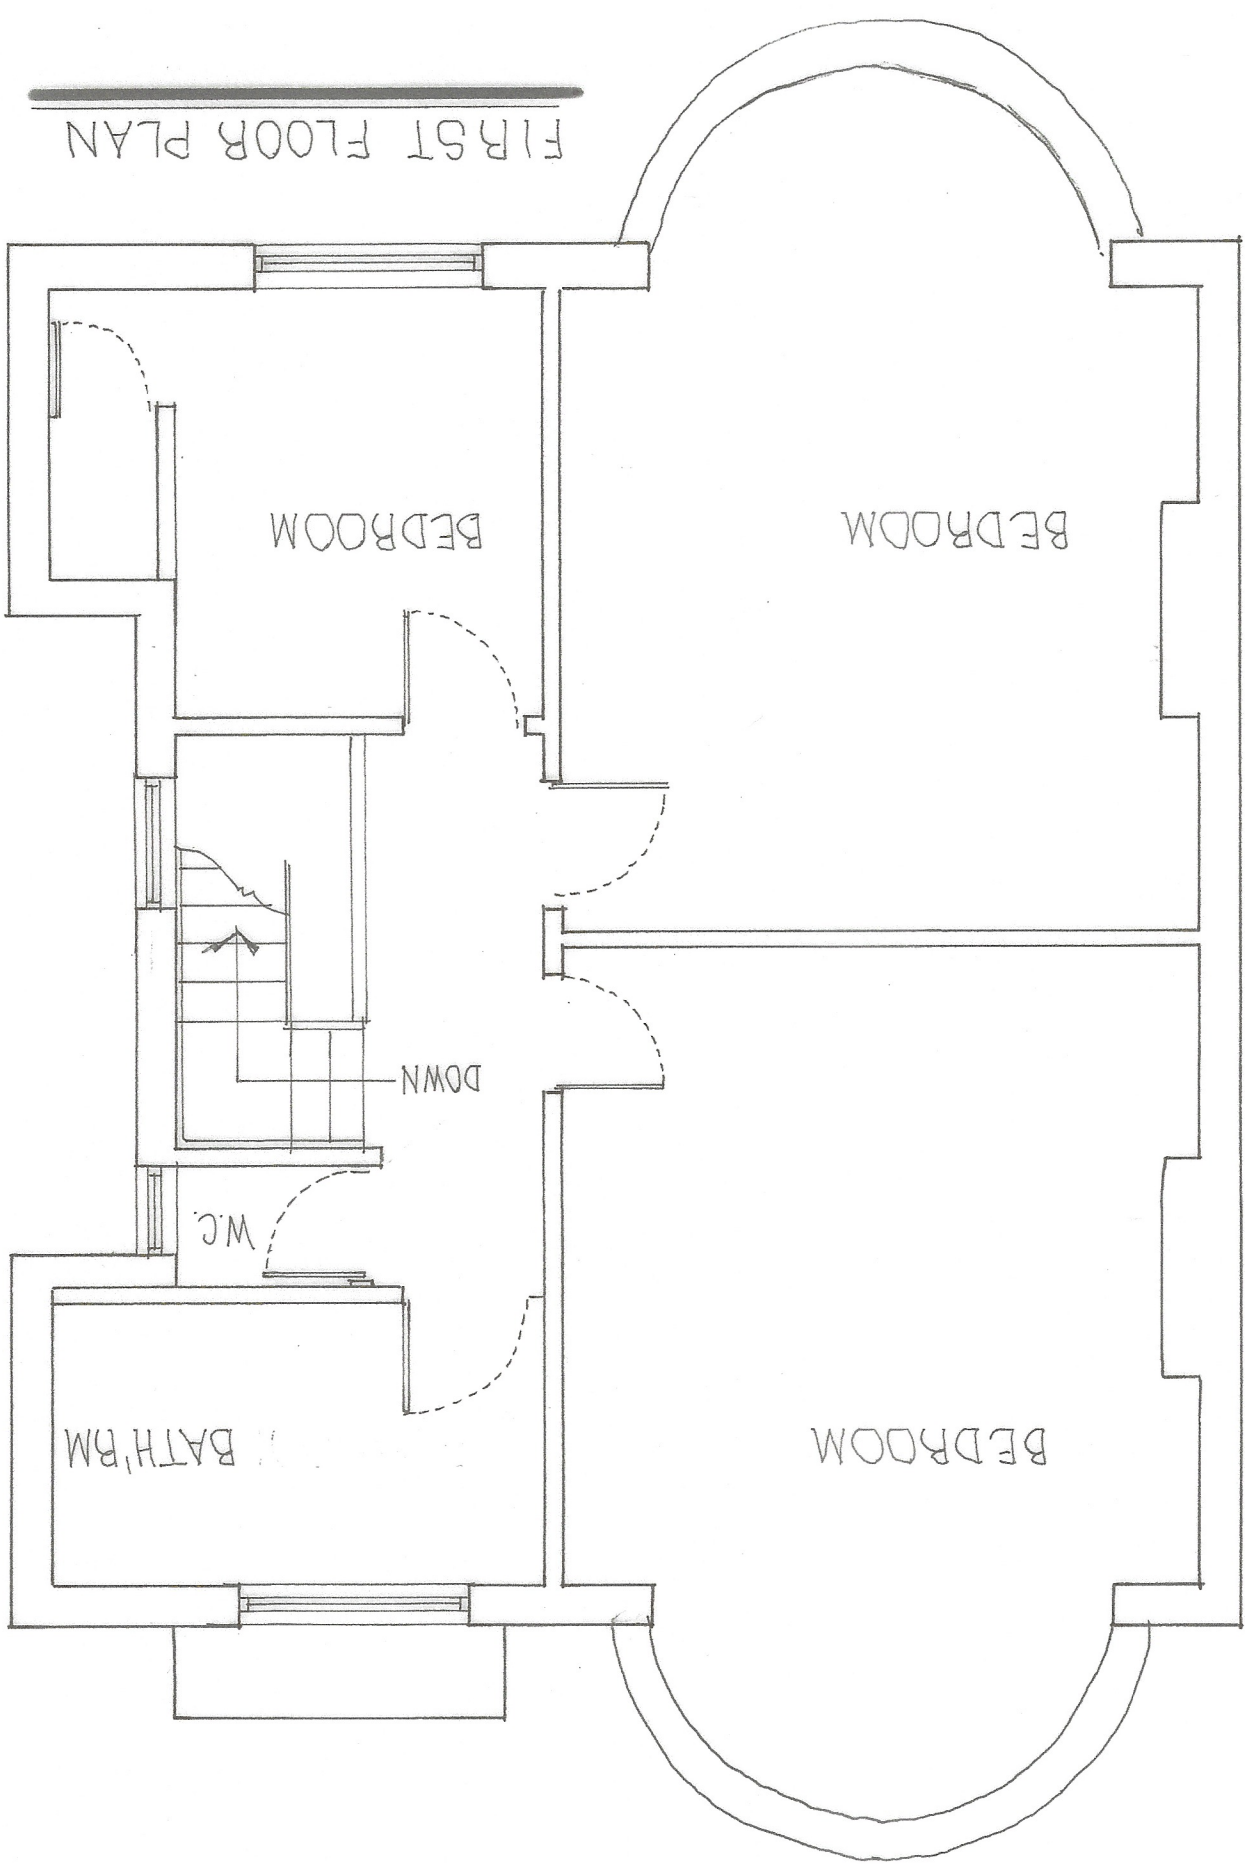

APPOINTED CONTRACTOR TO PRODUCE METHOD STATEMENT AND HEALTH & SAFETY PLAN FOR APPROVAL BY APPLICANT'S HEALTH & SAFETY ADVISOR TO ENSURE COMPLIANCE WITH C.D.M. REGULATIONS PRIOR TO COMMENCING ANY WORK.

CONTRACTOR TO CHECK ALL DIMENSIONS ON SITE PRIOR TO COMMENCING WORK

ANY DISCREPANCIES TO BE DISCUSSED WITH STEVE INGRAM.

CLIENT	ANDREW R. CHADWICK
PROJECT	DETACHED HOUSE
LOCATION	99, ASHLEY LANE MOSDON M9 4NU
S. INGRAM & ASSOCIATES Building Surveyors & Design Consultants CIVIC TRUST AWARD 2002 - COMMENDATION FOR GOOD DESIGN	
DESIGN STUDIO HEIGHTS LANE DELPH OLDHAM OL3 5TU Telephone: 0145 787 6500 Mobile: 01705 910 547	
SCALES:	1:200 & 1:50
DRAWN BY:	S. INGRAM
DATE:	NOVEMBER 2021
DRAWING No. 76	