




SIDE ELEVATION

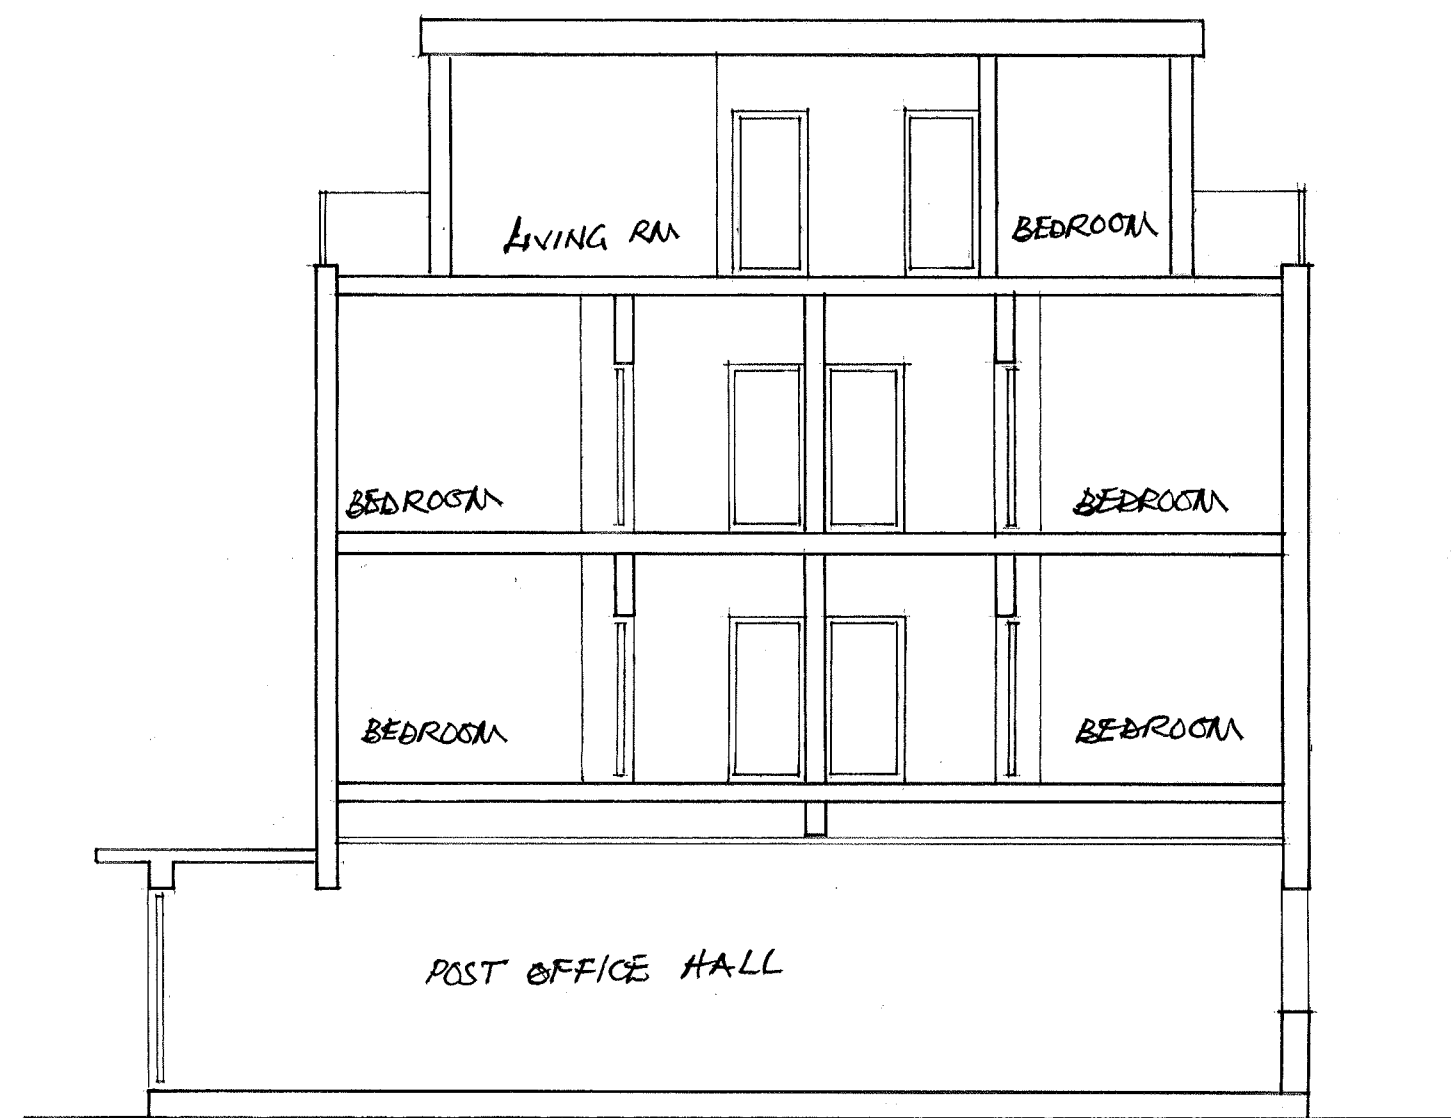

SECTIONAL DRAWING

0 1 3 5 10
SCALE - 1:100

PROJECT: REDEVELOPMENT OF POST OFFICE BUILDING HOLYHEDGE ROAD, MANCHESTER, M22 4QN		REVISION:		DATE
DRAWING TITLE: SIDE ELEVATION SECTIONAL DRAWING DRAWING No: HOLYPO/01/004	SCALE: 1:100 @ A3	DRAWING STATUS PLANNING ☒ BUILDING ☐ REG ☐ BUILDING ☐ CON ☐	PLEASE CHECK ALL DIMENSIONS ON SITE PRIOR TO PROCEEDING	
	DATE: NOV 2019			
	DRAWN: JKT			