



QUARTER HOUSE, MANCHESTER

EXTERIOR CANOPY PLANNING


NoChintz
1st Floor, 12 Hilton Street
Manchester M1 1JF

0161 236 1412
www.nochintz.co.uk

The following presentation has been produced to give a considered indicative feel for the visual impact as well as the technical information on construction, materials and dimensions of the canopy.

QUARTER HOUSE : SITE LOCATION PLAN

SCALE: 1:1250

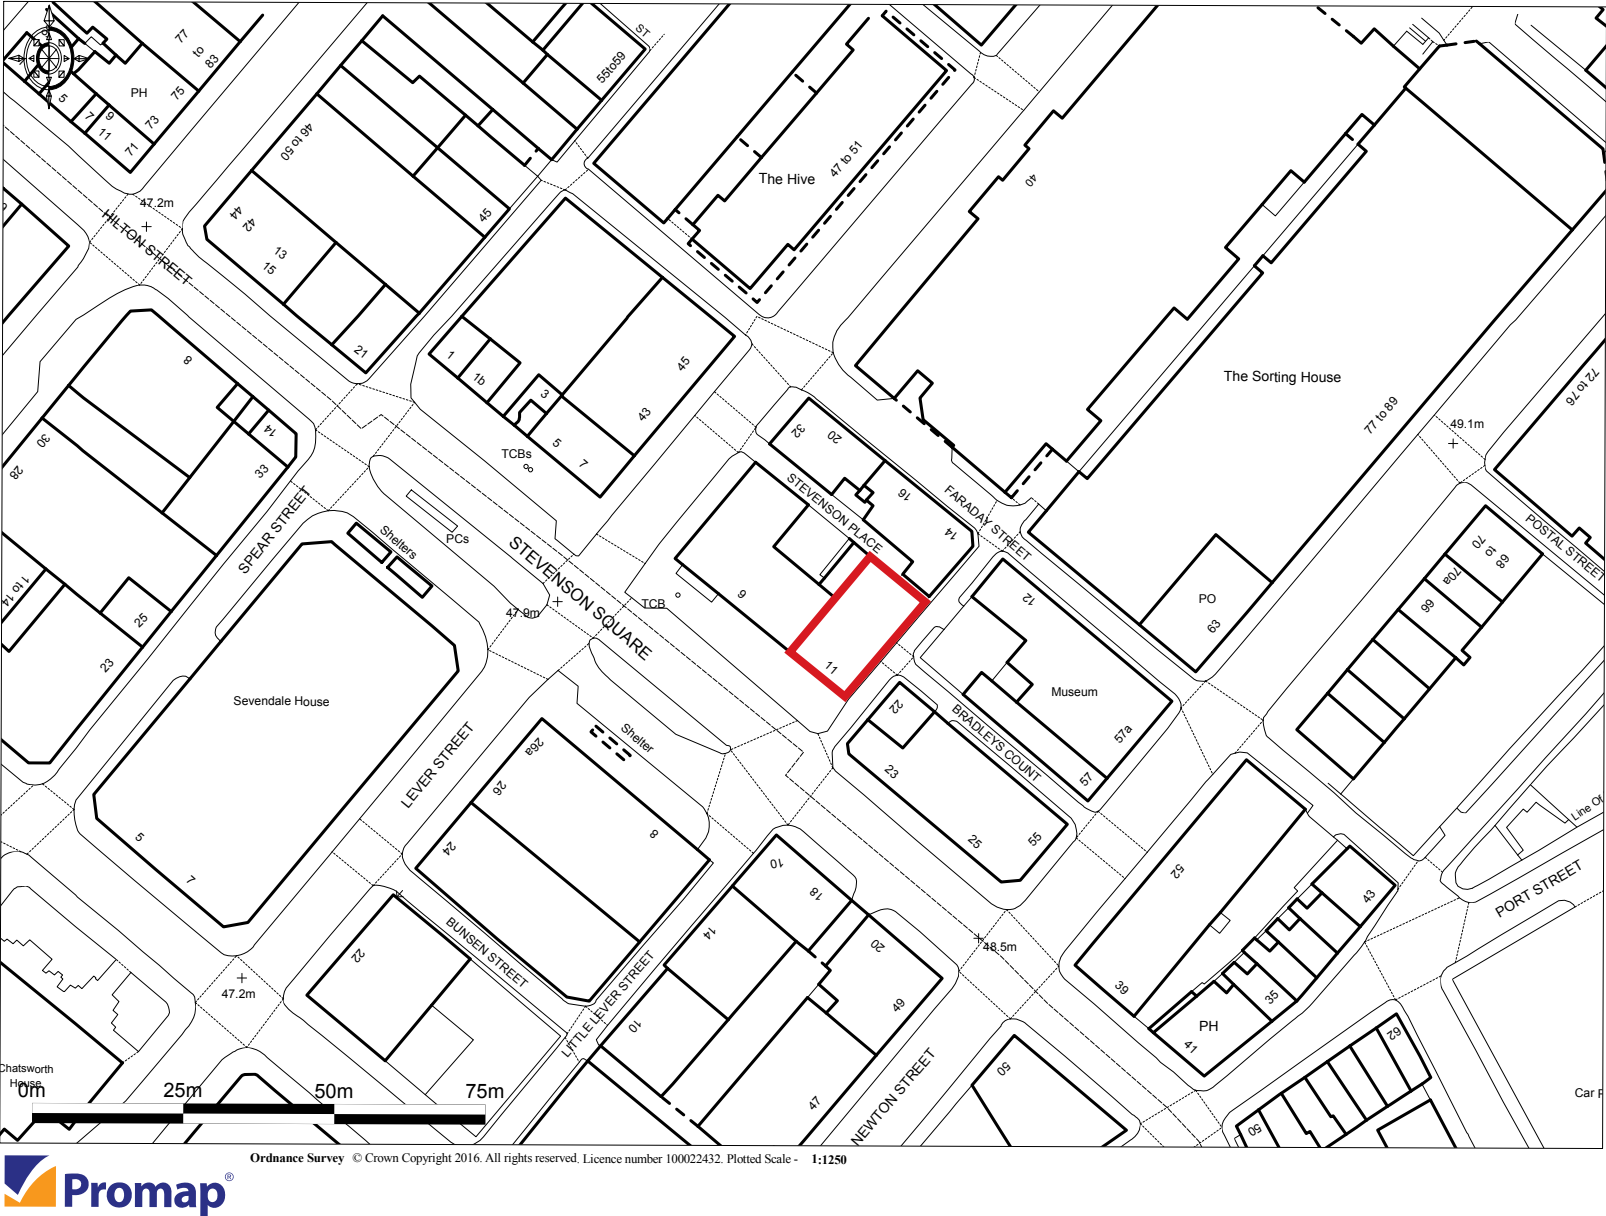

CLIENT : QUARTER HOUSE
PROJECT : QUARTER HOUSE
LOCATION : HABIB HOUSE, 9 STEVENSON SQ

DATE : 12/01/22
DRAWN BY : KL
REVISION : A

DRAWING TYPE : PLANNING


DO NOT SCALE FROM THIS DRAWING. IT IS THE CONTRACTORS RESPONSIBILITY TO REPORT ANY DRAWING INACCURACIES AND REQUEST CLARIFICATION FROM THE DESIGN TEAM BEFORE PROCEEDING. ALL MEASUREMENTS ARE INDICATIVE AND SHOULD BE CHECKED ON SITE BY INDIVIDUAL CONTRACTORS PRIOR TO COMMENCEMENT OF CONSTRUCTION OR PROCUREMENT OF MATERIALS OR COMPONENTS. THIS DRAWING IS COPYRIGHT OF NOCHINTZ AND MAY NOT BE COPIED OR REPRODUCED IN ANY FORM WITHOUT WRITTEN PRIOR CONSENT.



12 HILTON STREET
MANCHESTER
M1 1JF
0161 236 1412


QUARTER HOUSE : BLOCK PLAN

SCALE: 1:100

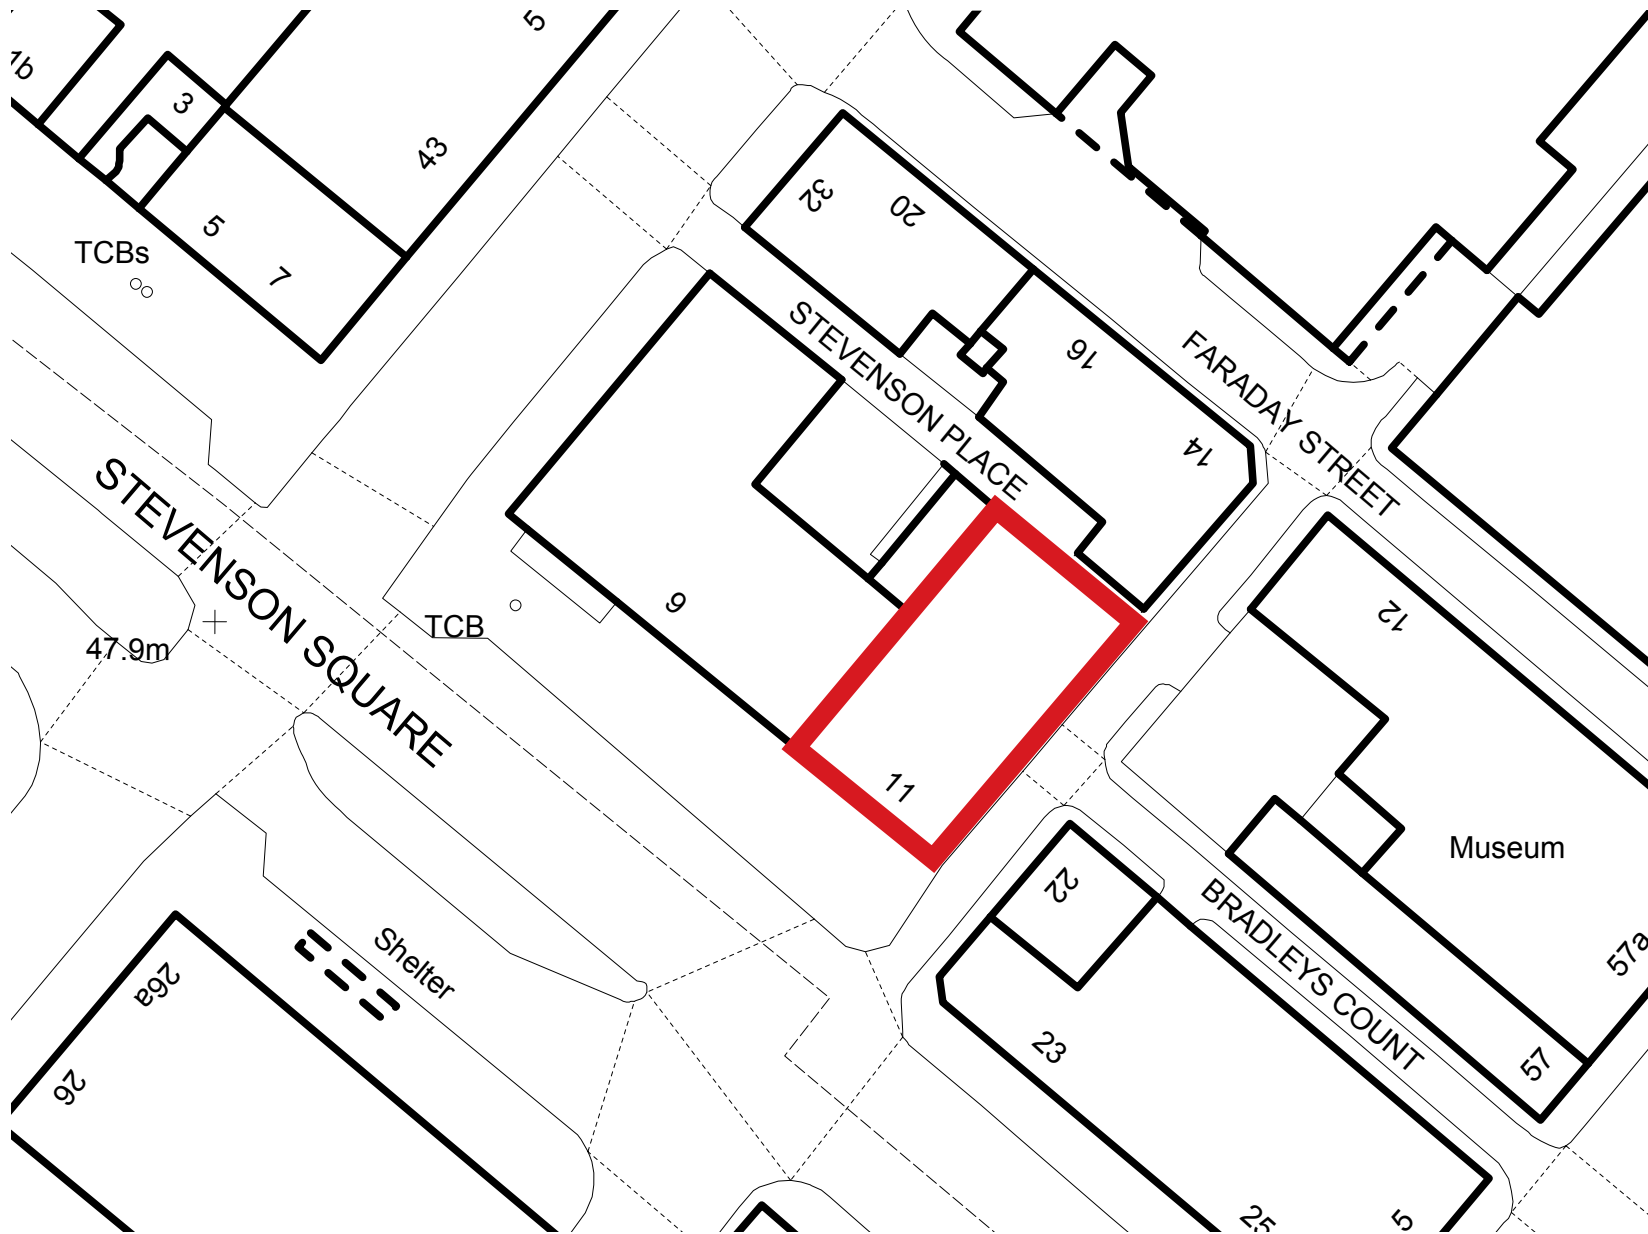




EXISTING ELEVATION 1:100

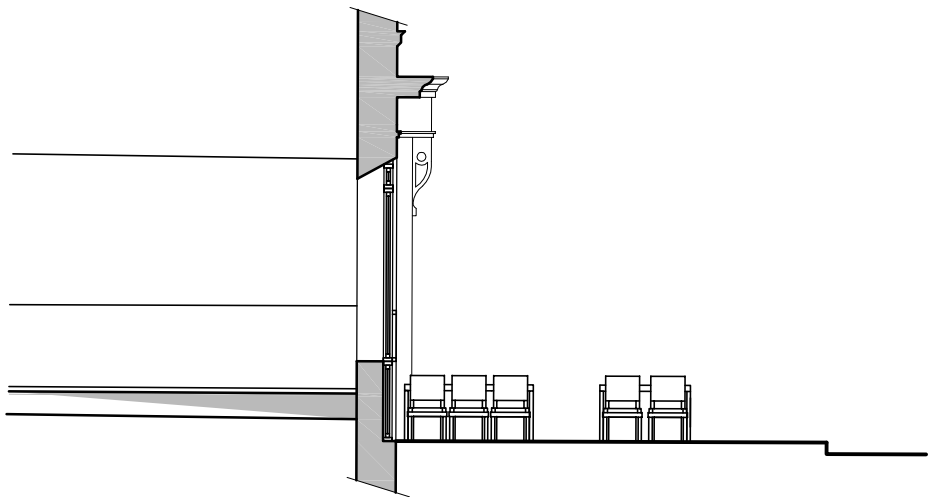

EXISTING SECTION 1:100

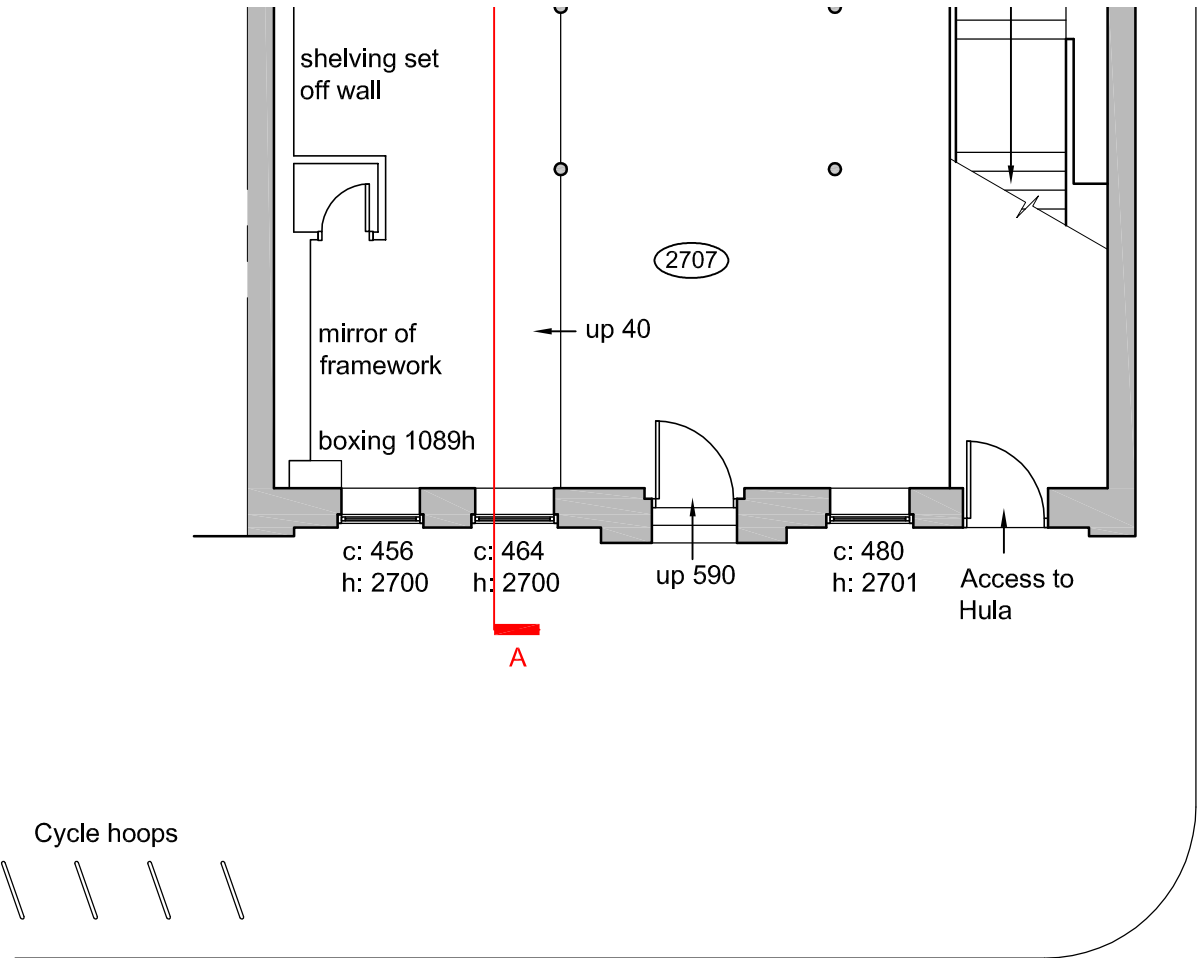

GROUND FLOOR - 1:100


Stevenson Square

EXISTING PLAN 1:100


Little Lever Street

QUARTER HOUSE : PROPOSED


SCALE: 1:100

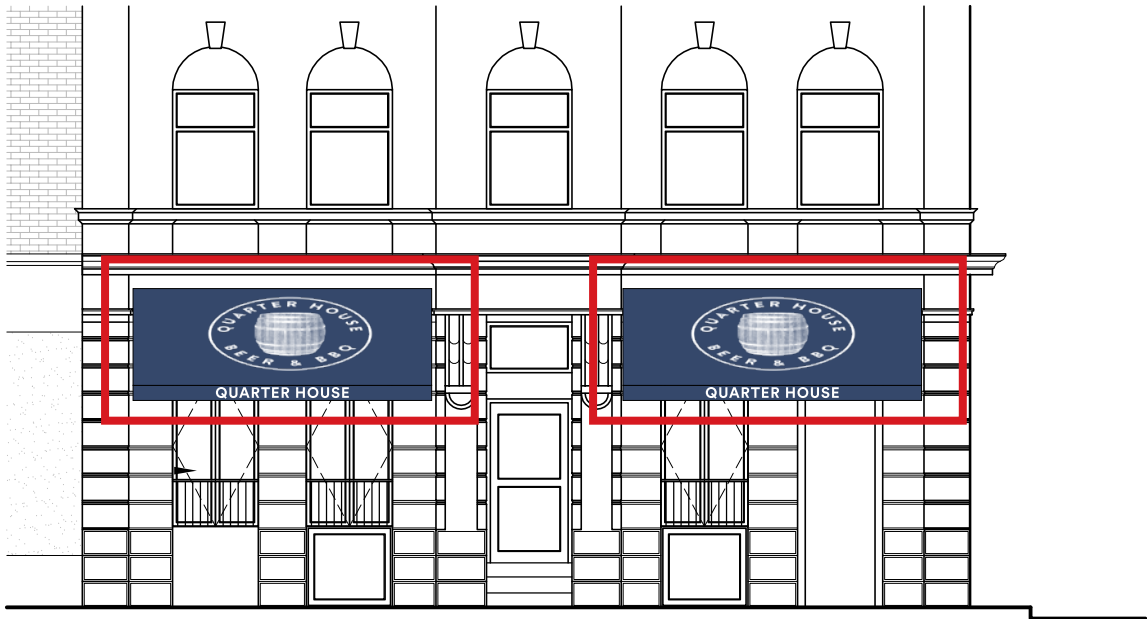

PROPOSED ELEVATION 1:100

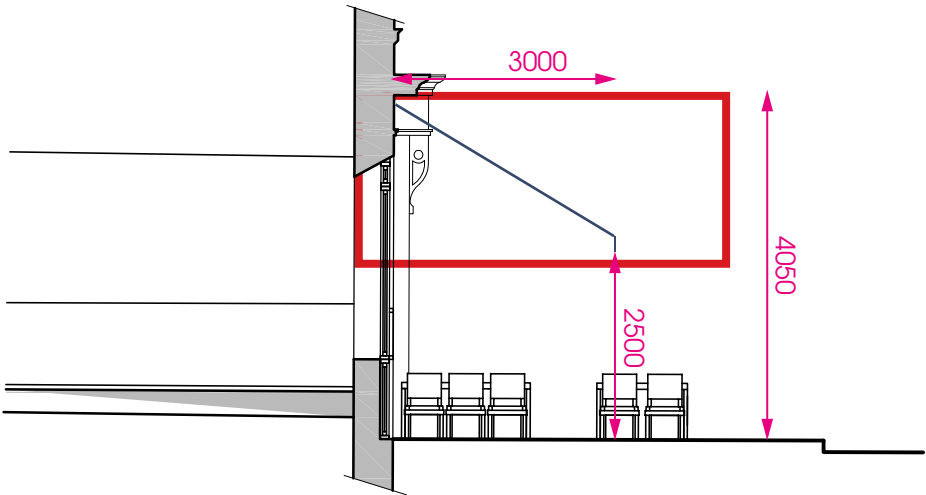

PROPOSED SECTION 1:100

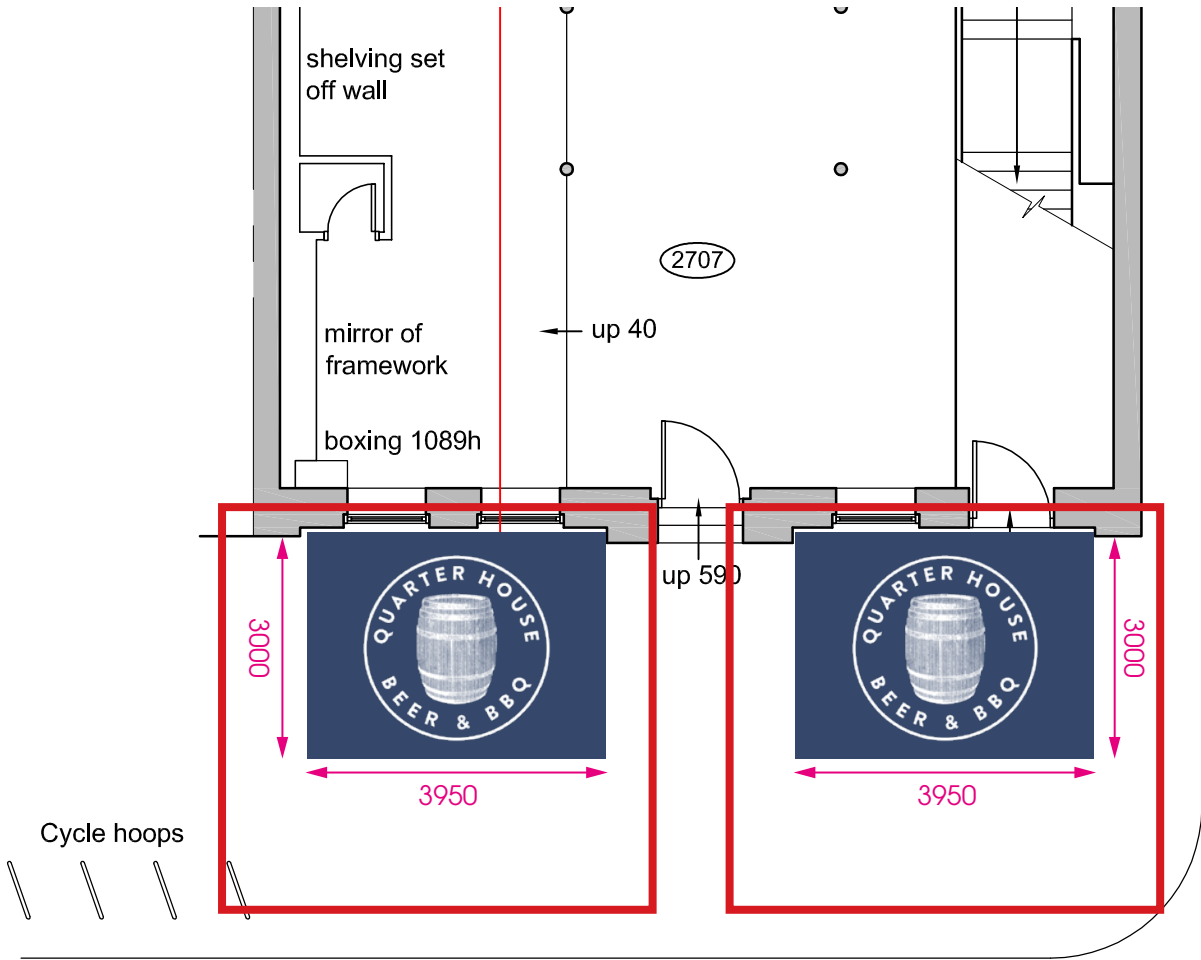

Stevenson Square

PROPOSED PLAN 1:100

QUARTER HOUSE : CANOPY

SCALE: 1:50




PROPOSED CANOPY

- Semi-cassette awning with wall mounted fixing
- cassette to be powdercoated white alluminium
- 2 folding arms
- Canopy to be made from weatherproof fabric with white branding applied
- awning housing box to be the same colour as the fascia board



FIXING DETAIL

Brackets fixed directly into the stonework with 3no screws per bracket

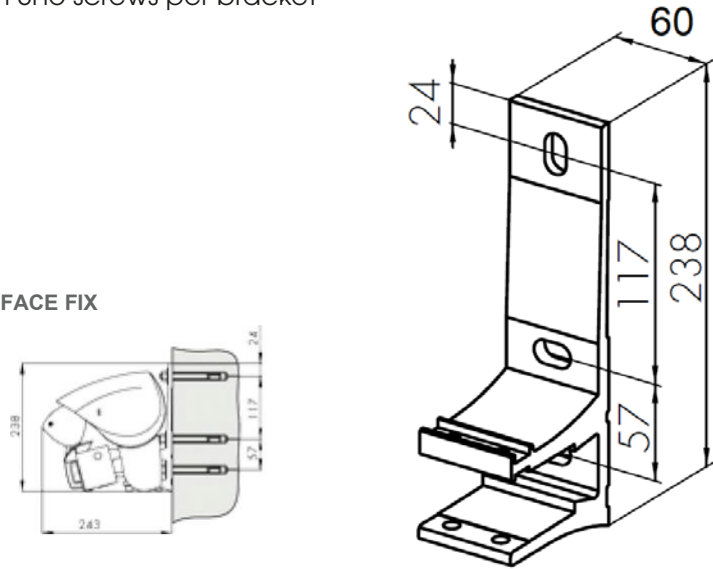

CANOPY EXAMPLES

