





EXTG 3D Front

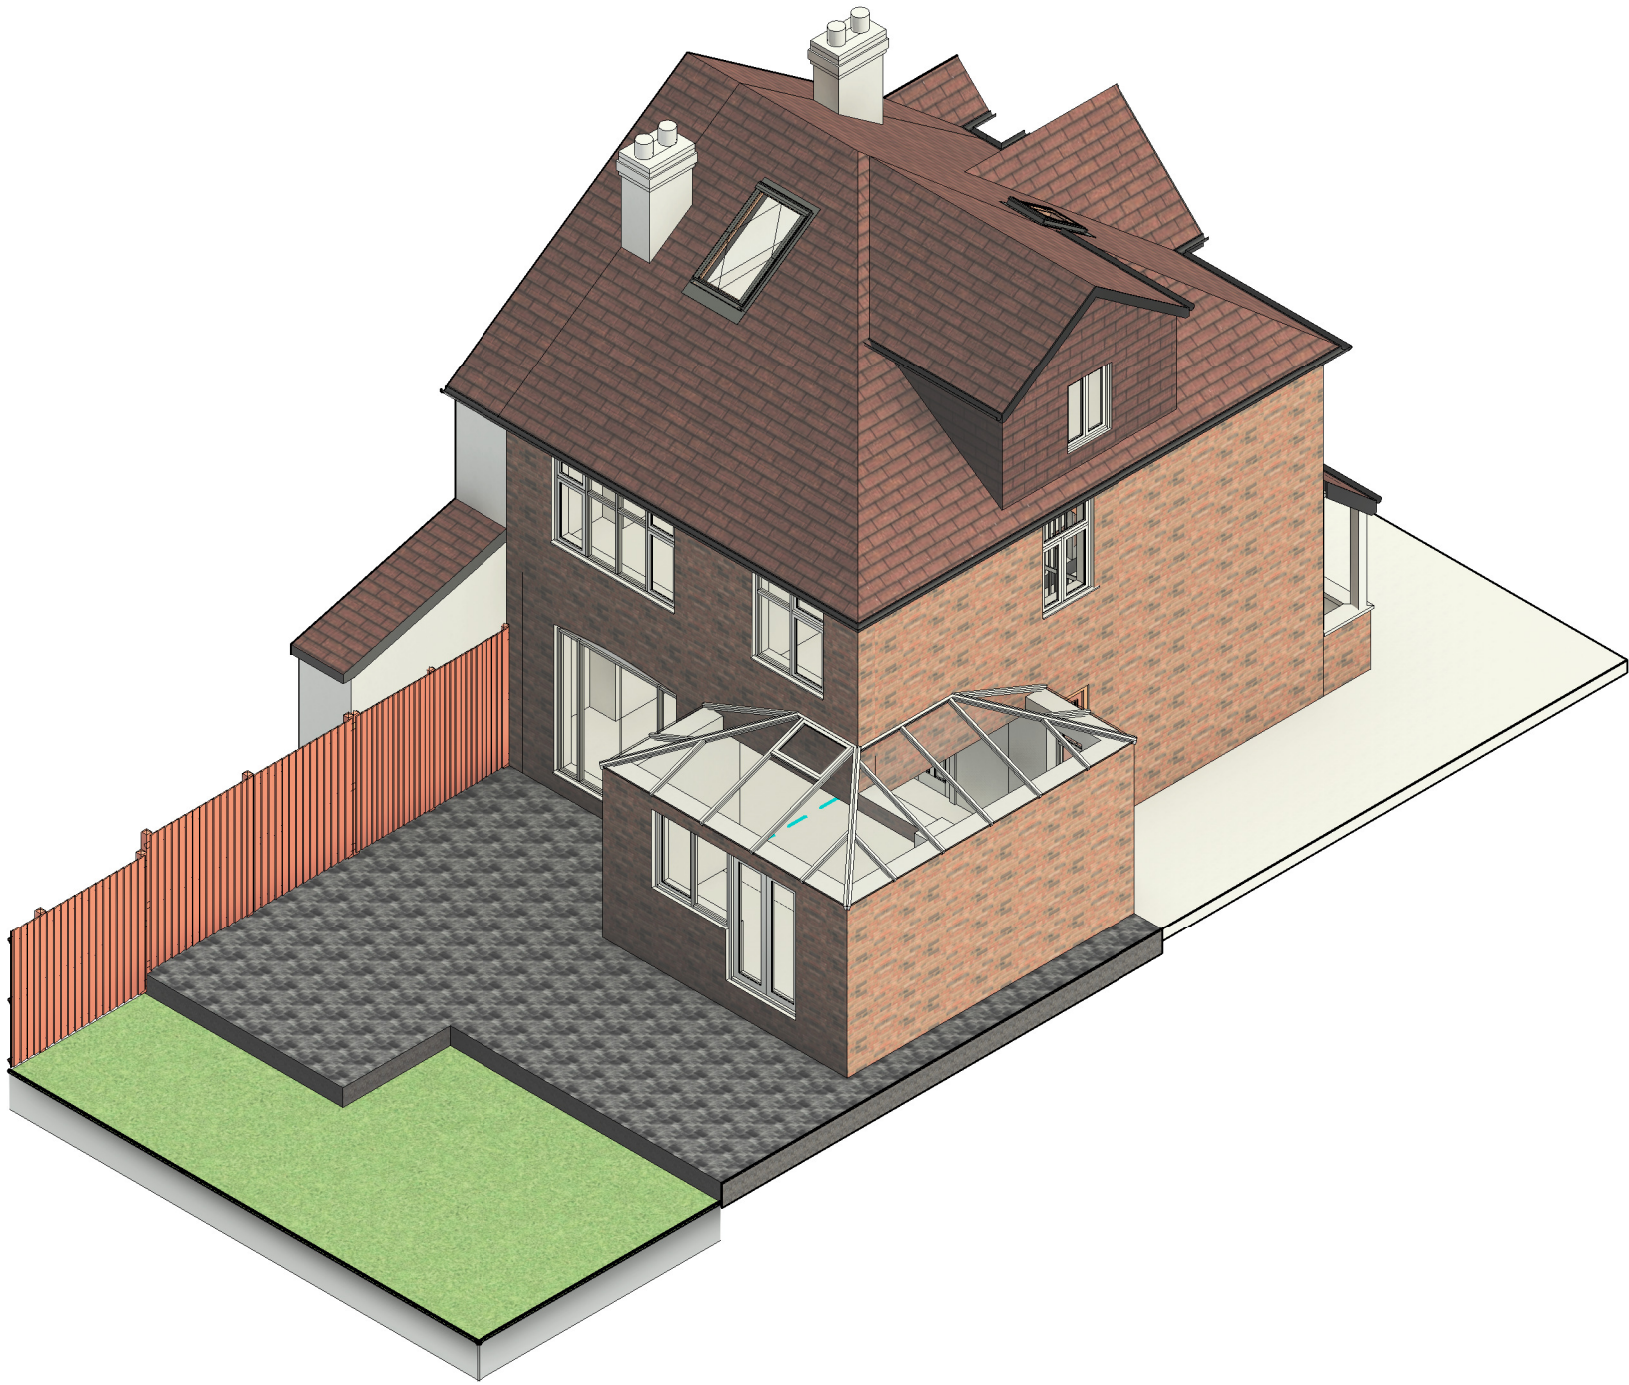

EXTG 3D Rear



PROP 3D Front

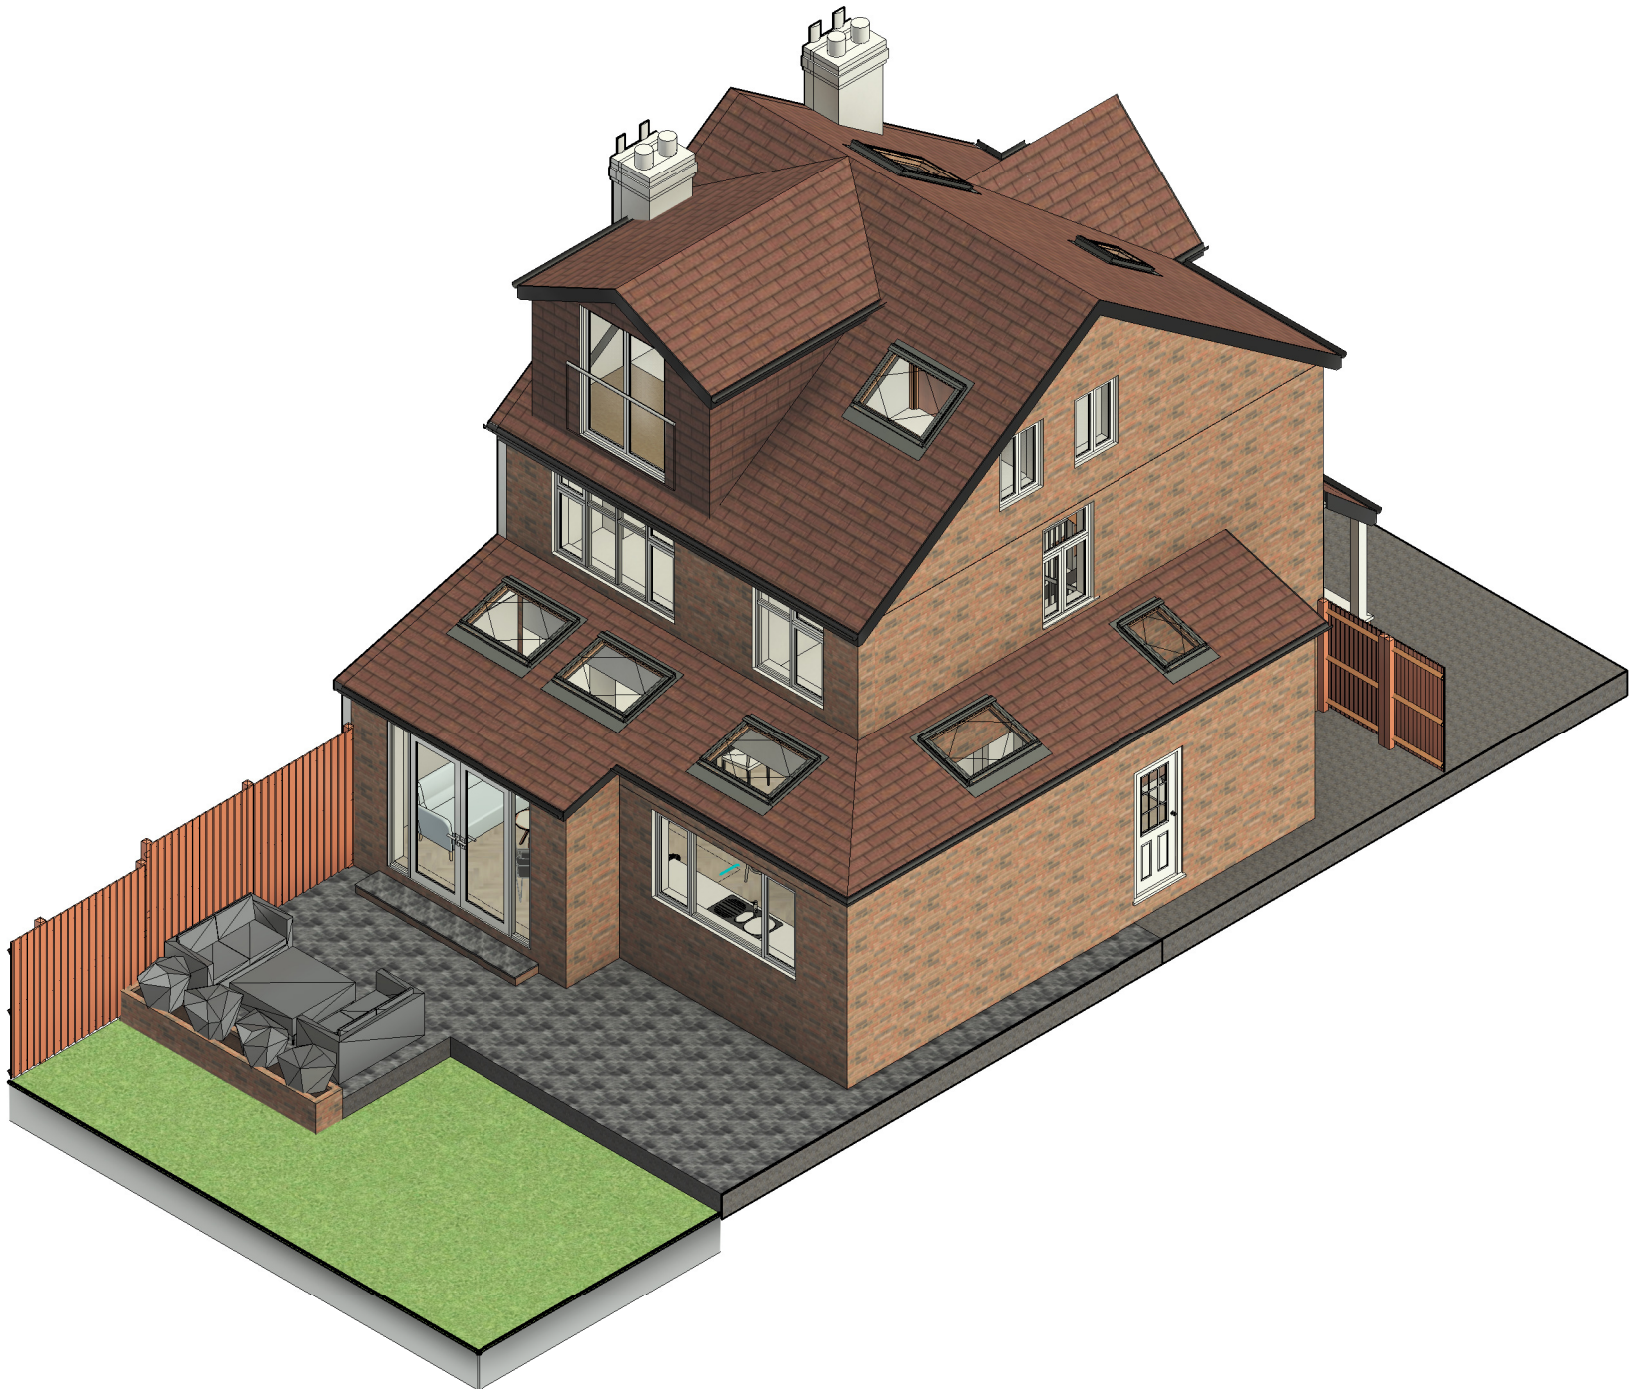

PROP 3D Rear

GENERAL NOTES

1. THIS DRAWING TO BE READ IN CONJUNCTION WITH ALL RELEVANT ENGINEERS AND SPECIALISTS DRAWINGS AND SPECIFICATIONS
2. ALL RELEVANT DIMENSIONS TO BE CHECKED ON SITE AGAINST DRAWINGS AND SITE MEASUREMNT PRIOR TO THE COMMENCEMENT OF WORKS OR ORDERING OF MATERIALS.
3. DO NOT SCALE FROM THIS DRAWING. DISCREPENCIES BETWEEN THE DRAWINGS AND SITE CONDITIONS TO BE NOTIFIED TO THE ARCHITECT.
4. ALL WORKS TO BE CARRIED OUT STRICTLY IN ACCORDANCE WITH THE DETAILS GIVEN BY THE ARCHITECT OR THEIR APPOINTED CONSULTANTS. THE ARCHITECT IS TO BE ADVISED OF ANY SIGNIFICANT VARIATION PRIOR TO ITS IMPLEMENTATION.
5. MATERIALS OR WORKMANSHIP NOT COMPLYING WITH THE ARCHITECT'S DRAWINGS AND SPECIFICATION SHALL BE DEEMED UNACCEPTABLE AND REMOVED FROM SITE AND REPLACED WITH WORK CORRECTLY MANUFACTURED, DELIVERED AND ERECTED.
6. ALL DRAINAGE TO BE TO THE APPROVAL OF THE LOCAL AUTHORITY.
7. STRUCTURAL CALCULATION TO BE SUBMITTED TO AND APPROVED BY THE LOCAL AUTHORITY PRIOR TO COMMENCEMENT OF WORKS ON SITE.
8. SEE STRUCTURAL ENGINEER'S DRAWINGS FOR DETAILS OF NEW SUPPORT OVER NEW OPENINGS.
9. EXACT LOCATION OF EXISTING DRAIN RUNS OF EXISTING SEPARATE DRAINAGE SYSTEM TO BE DETERMINED ON SITE.

Copyright © 2021 Watson Stirrup Architects Limited. All rights reserved. No part of these drawings or designs may be reproduced, in whole or in part, whether in two of three dimensions, distributed or transmitted in any form or by any means, including photocopying, recording or other electronic or mechanical methods, without the prior written permission of the copyright owner. No part of these drawings or designs may be reproduced or stored in any electronic retrieval system in any form or any means without the prior written permission of the copyright owner. The copyright owner reserves all its moral rights and the right to be identified as the author of the drawings or designs. The drawings or designs have been executed by the copyright owner pursuant to an exclusive licence to its client and the use of these drawings or designs is limited to its client by the terms of the licence and all such permissions and authority granted by the copyright owner under the licence terms automatically terminate upon the termination of the licence or in the event of any act of insolvency being committed by the licensee. The copyright owner accepts and can have no liability or responsibility whatsoever for and in respect of any unauthorised or unlicensed use of or any reliance placed upon these drawings or designs. No works of construction relying on these drawings or designs are permitted under the terms of the above licence or otherwise without the express written consent and authority of the copyright owner.

Dimensioning
Figured dimensions only to be taken from these designs and drawings. Work to annotated dimensions only. All dimensions to be checked on site. Architects to be informed immediately of any discrepancies before work proceeds. Drawings are to be read in conjunction with relevant specifications, structural engineers and service engineers' drawings. All data, dimensions and designs contained in this document are confidential to the copyright owner and may not be communicated to any third party save in accordance with a licence for the copyright owner or with the copyright owner's written permission and authority.

Rev	Rev Date	Revision Description
-----	----------	----------------------

Client
Mr T McKenzie & Miss R Dyson
Project title
PROPOSED REAR & SIDE EXTENSION & LOFT CONVERSION
Project Address
18 RUTLAND AVENUE, WITHINGTON
MANCHESTER, M20 1JD
Drawing title
EXISTING & PROPOSED 3D VIEWS
Scale @ A1
1 : 50
Project No.
2022-1505- P400

Date
02-22
Revision

watson : stirrup
architects
The Studio
10 Kenmore Road
Northenden
Manchester
M22 4AF
T:01254 665595
T:0161 6130797
E: admin@watsonstirrup.co.uk
www.watsonstirrup.co.uk