




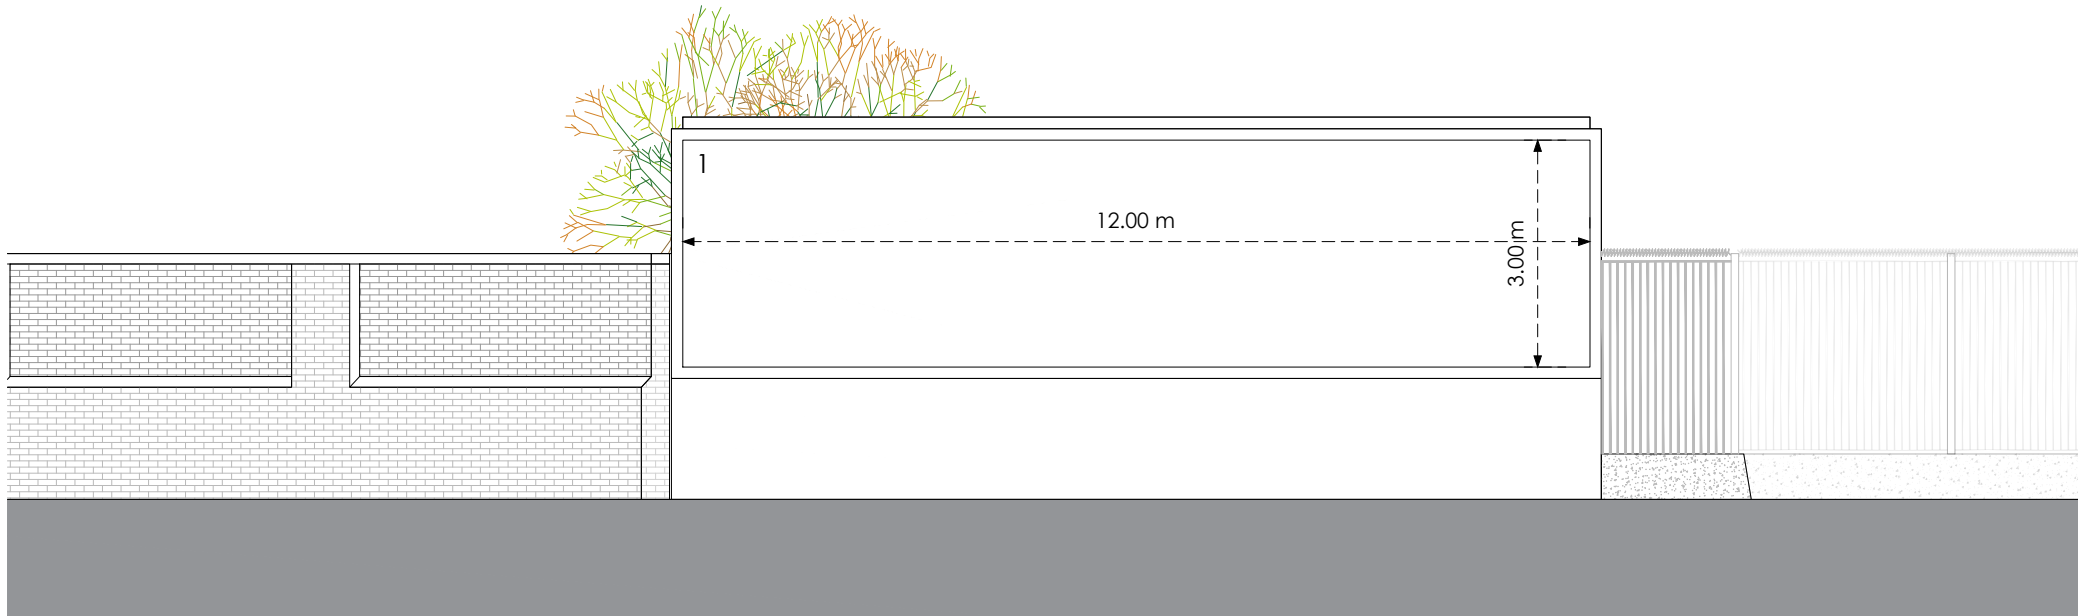


Front

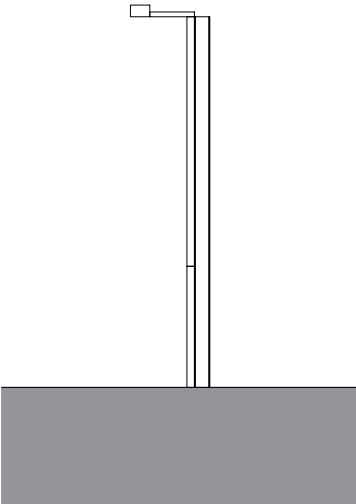

Side
Existing

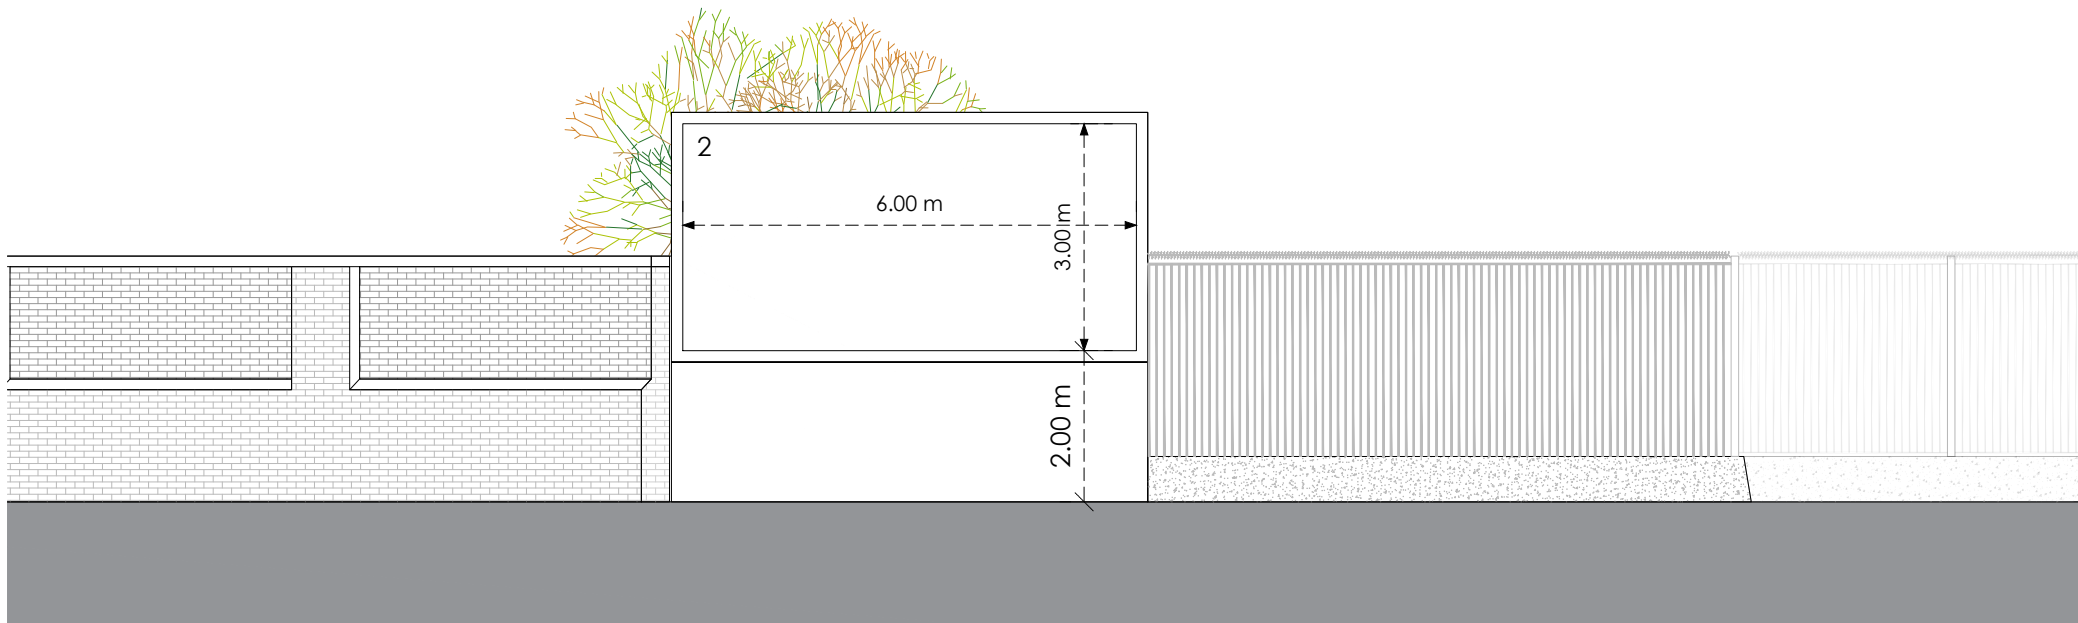

Front

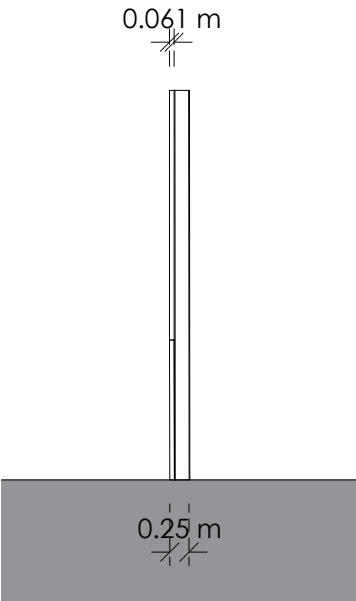

Side
Proposed

0 4m 8m

Title
Existing and Proposed Elevations

Address
Land And Buildings On The North East
Side Of Thompson Street, Ancoats, M4
4BW

Client

Job No. 011-0203-5305	Issued 09/03/22
---------------------------------	---------------------------

Scale
1:100 @ A3

Key

- 1. Existing Illuminated Advertising to be removed
- 2. Proposed Digital Display

All information is to be checked on site for accuracy and fit. Only drawings with WD status with the most recent revision are to be used for construction.