


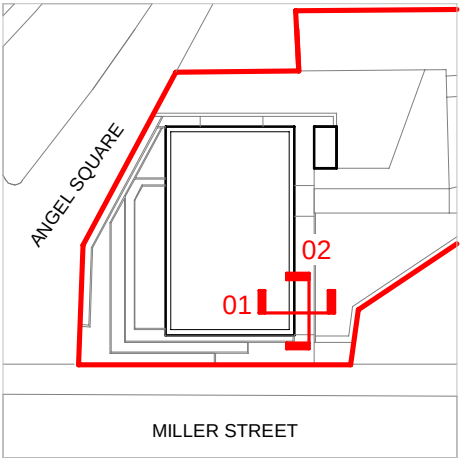


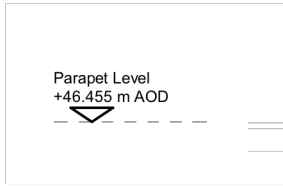

**Key Plan**  
1 : 750

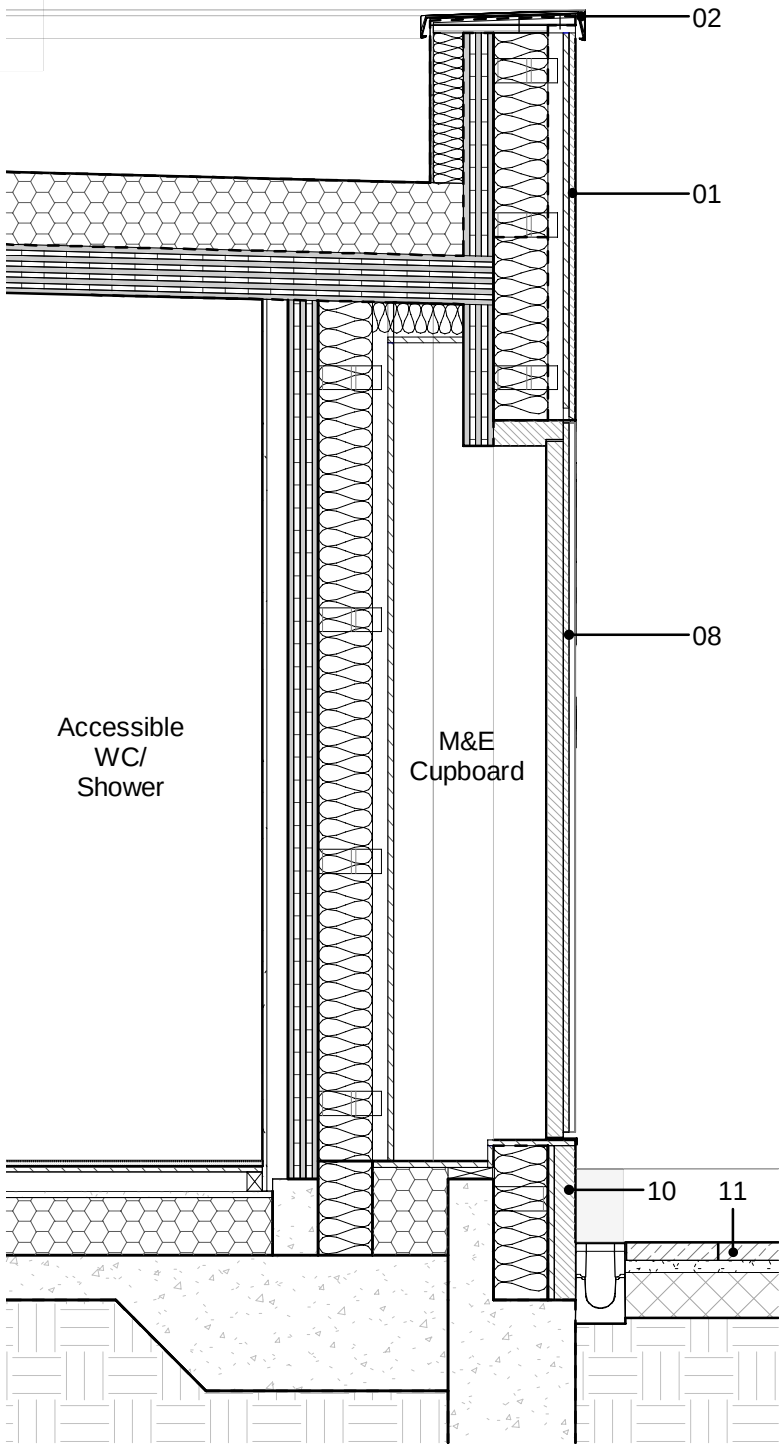

**01** Detail Section - External M&E Cupboard  
1 : 25

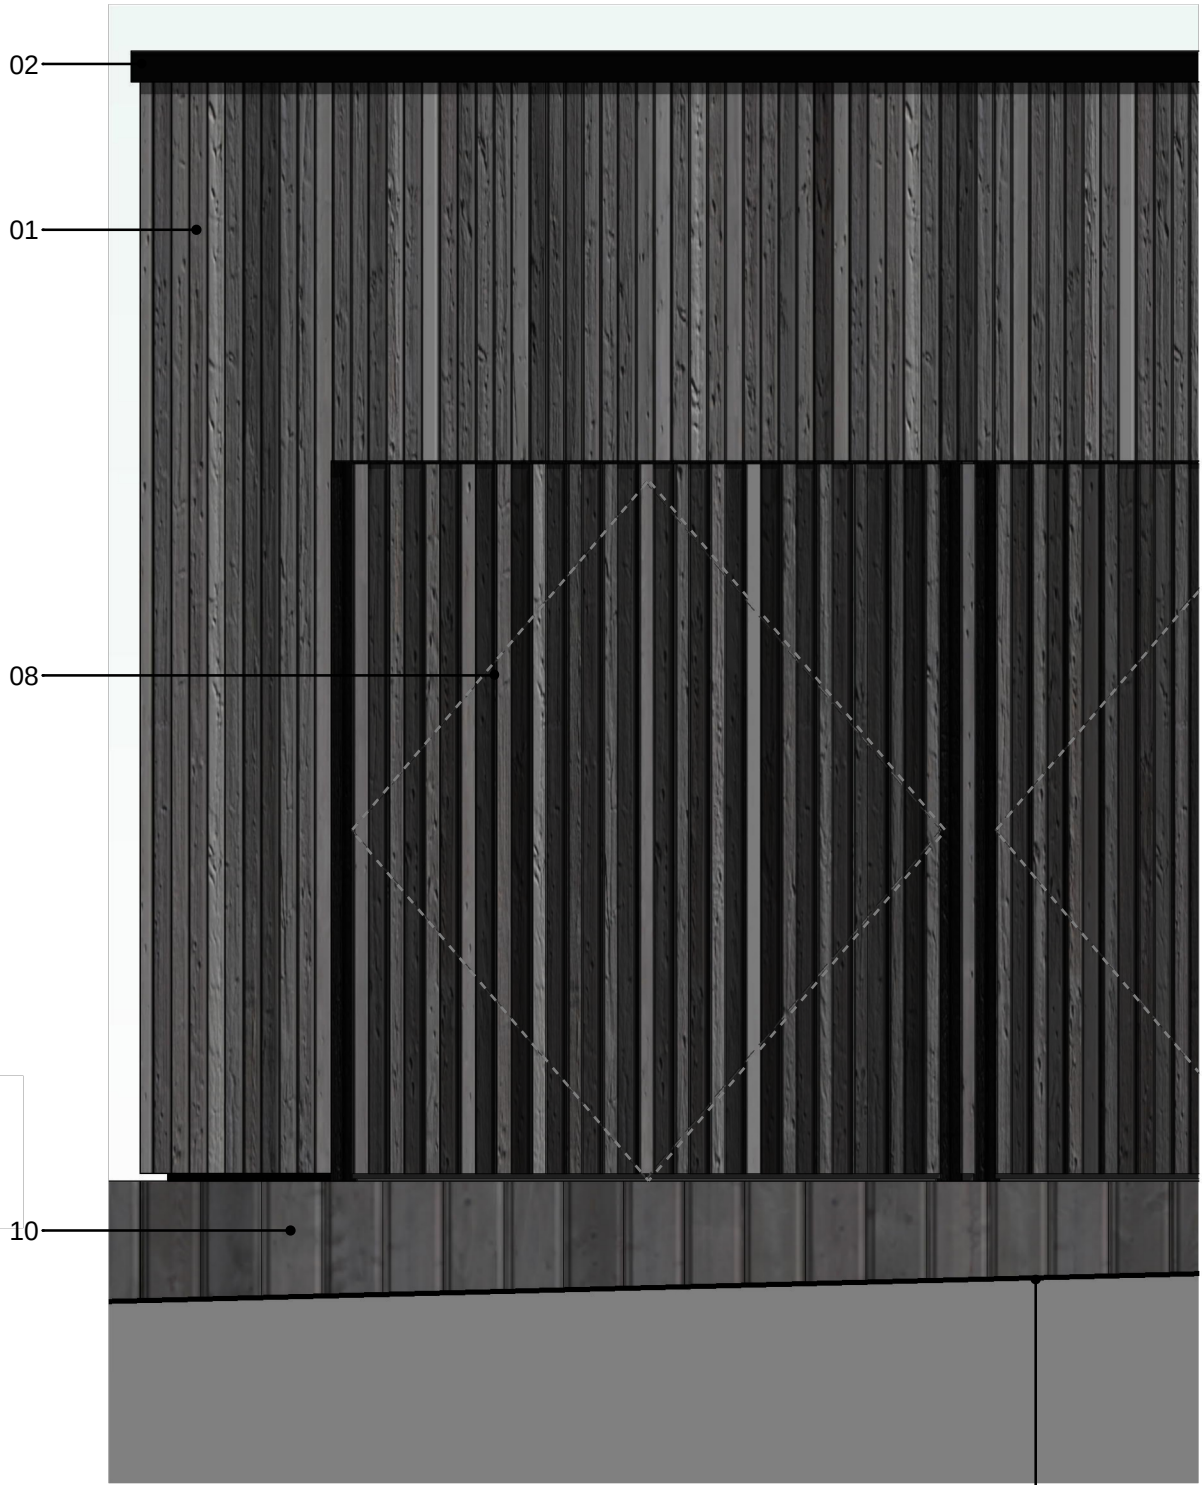

**02** Detail Elevation - External M&E Cupboard  
1 : 25

This drawing is copyright  
Do not scale off dimensions.  
All dimensions to be checked on  
site by contractor.  
Contractor to report any  
dimensional discrepancies,  
errors or omissions prior to  
commencing on site.

**Key**

- 01. Black Charred Timber Cladding
- 02. Dark Grey / Black Metal Coping
- 03. Tiered Timber Planters - Black Charred Timber Sleepers
- 04. Anodised Aluminium Framed Window Unit - Bronze Finish
- 05. Anodised Aluminium Capped Glazed Curtain Wall Unit - Bronze Finish
- 06. Anodised Aluminium Profiled Solid Curtain Wall Unit - Bronze Finish
- 07. Indicative Signage & Zone (Final signage to be agreed under separate application for advertisement consent)

- 08. Black Charred Timber Hit & Miss Cladding
- 09. Anodised Aluminium Framed Glazed Sliding Door Unit - Bronze Finish
- 10. Black Charred Timber Sleepers Plinth Cladding
- 11. Access Path
- 12. Timber Retaining Structure

| Rev | Date       | Description                |
|-----|------------|----------------------------|
| P01 | 2021-02-03 | Planning Application Issue |
| P02 | 2021-02-17 | Red Line Boundary Update   |
| P03 | 11-11-2021 | NMA Drawing Issue          |
|     |            |                            |
|     |            |                            |
Project Title  
NOMA Marketing Suite  
Manchester

Status  
PLANNING

Drawing Title  
Planning Application - Wall to Roof  
Interface 03

Project No  
10341

Scale  
As indicated @ A3

SHP Drawing Code  
10341-Z1-A-B5D8-G251-DE-XX-003

Revision  
P03

**simpsonhaugh**

Manchester  
+44 (0)161 835 2345  
London  
+44 (0)20 7549 4000