

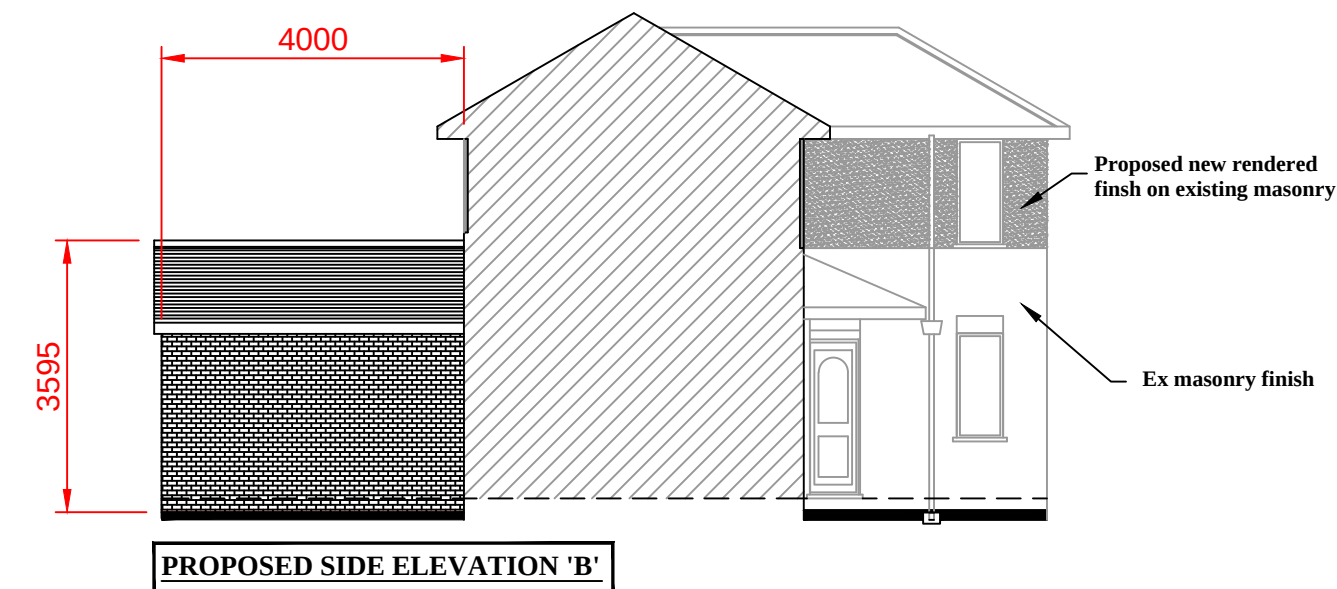


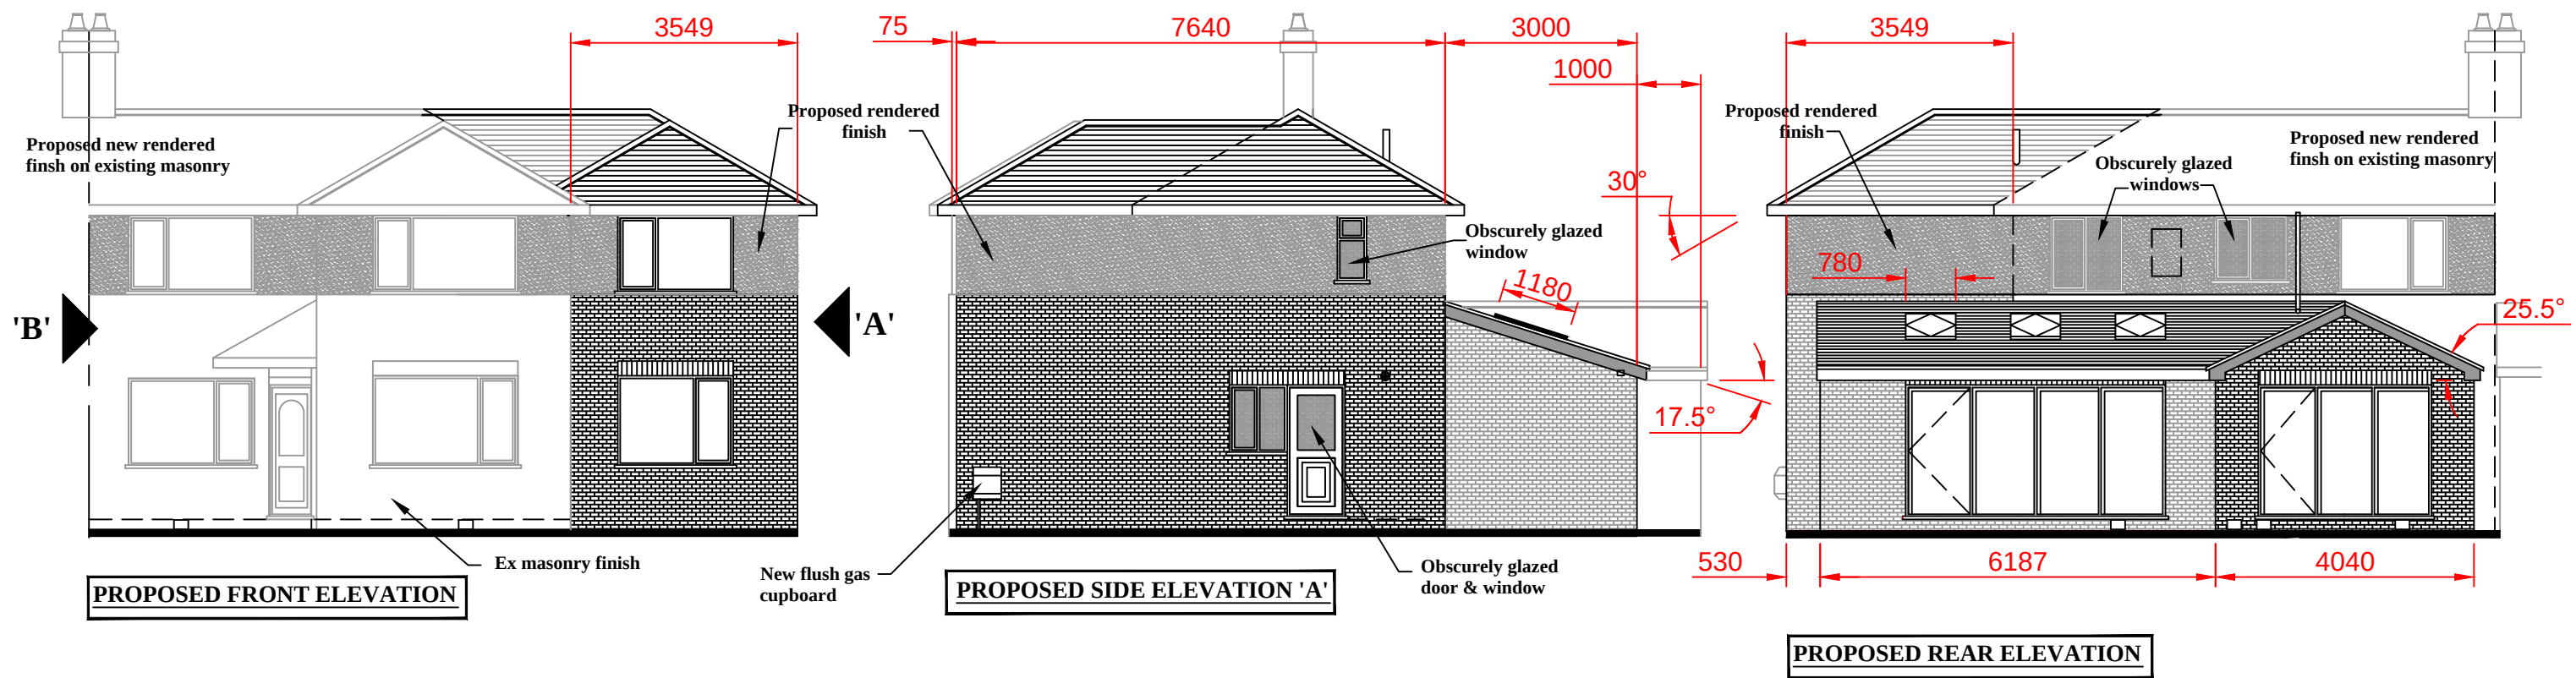

NOTE ALL NEW EXTERNAL BUILDING MATERIALS MUST MATCH THE EXISTING MAINHOUSE FOR TYPE COLOUR TEXTURE AND WHERE POSSIBLE MANUFACTURE OR BE AS CLOSE AS PRACTICALLY POSSIBLE

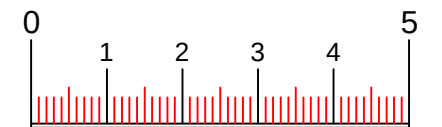

SCALE BAR : METRES

x	xxx	xxx	xx/xx/xx
Rev	Description	By	Date
Initial Issue: xx/xx/xx			

Project Title:	PROPOSED EXTENSION		
Project Address:	6 BANSTEAD AVENUE NORTHENDEN M22 4AQ		
Drawn by:	DAC	Checked by:	DAC
Date:	10/02/22	Scale:	1:100 @ A3

DAC Designs

100 Cromwell Road
Stretford
Manchester
M32 8QL

Tel:- 0161 865 9340
Mob:- 07857 656 323

Drawing No.	Revision
10-02-22-3	-