



Rylands Building, Manchester

Typical Sections through facade / scaffold

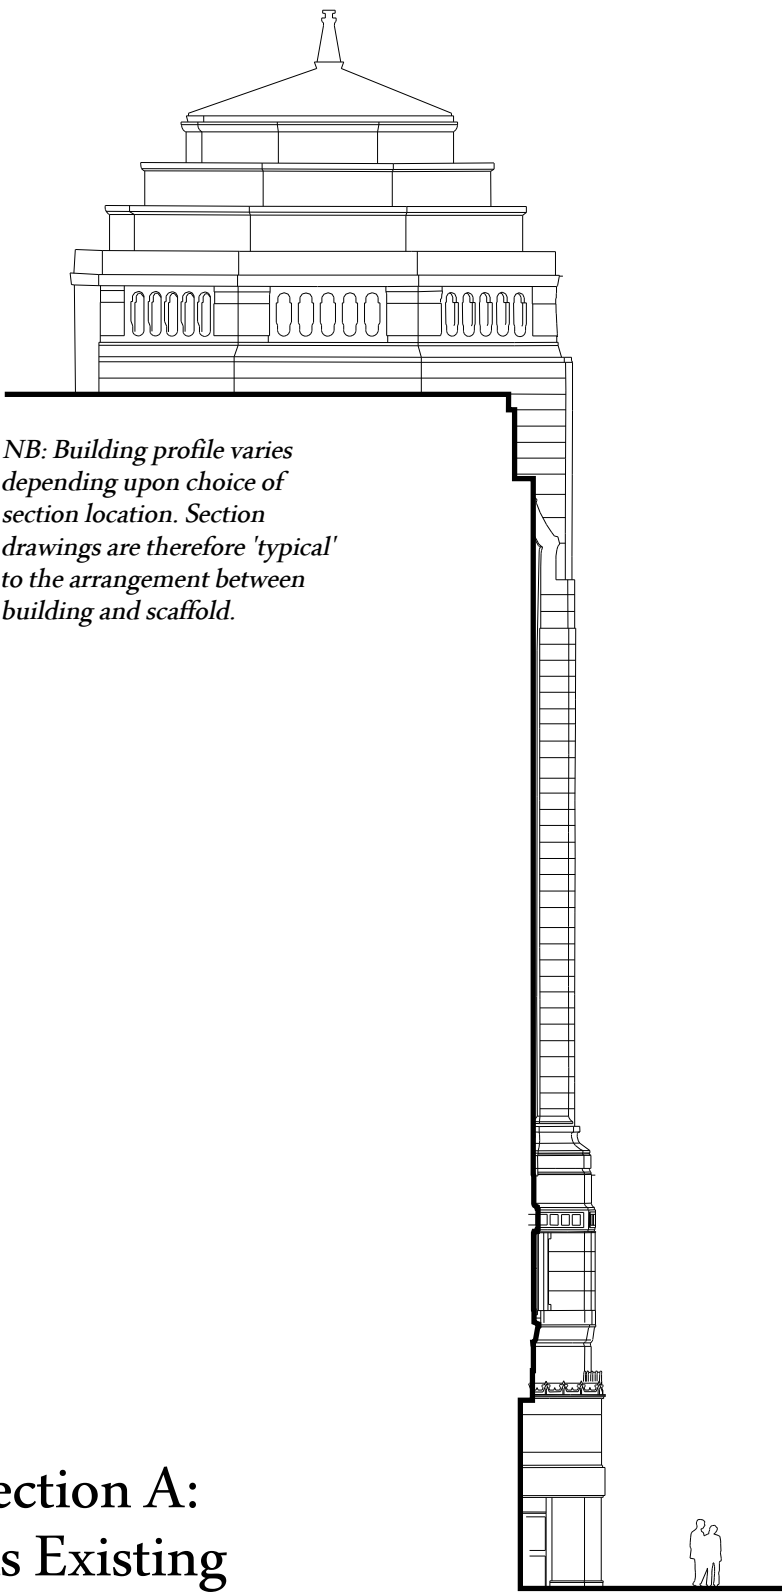

NB: Building profile varies depending upon choice of section location. Section drawings are therefore 'typical' to the arrangement between building and scaffold.

Section A:
As Existing

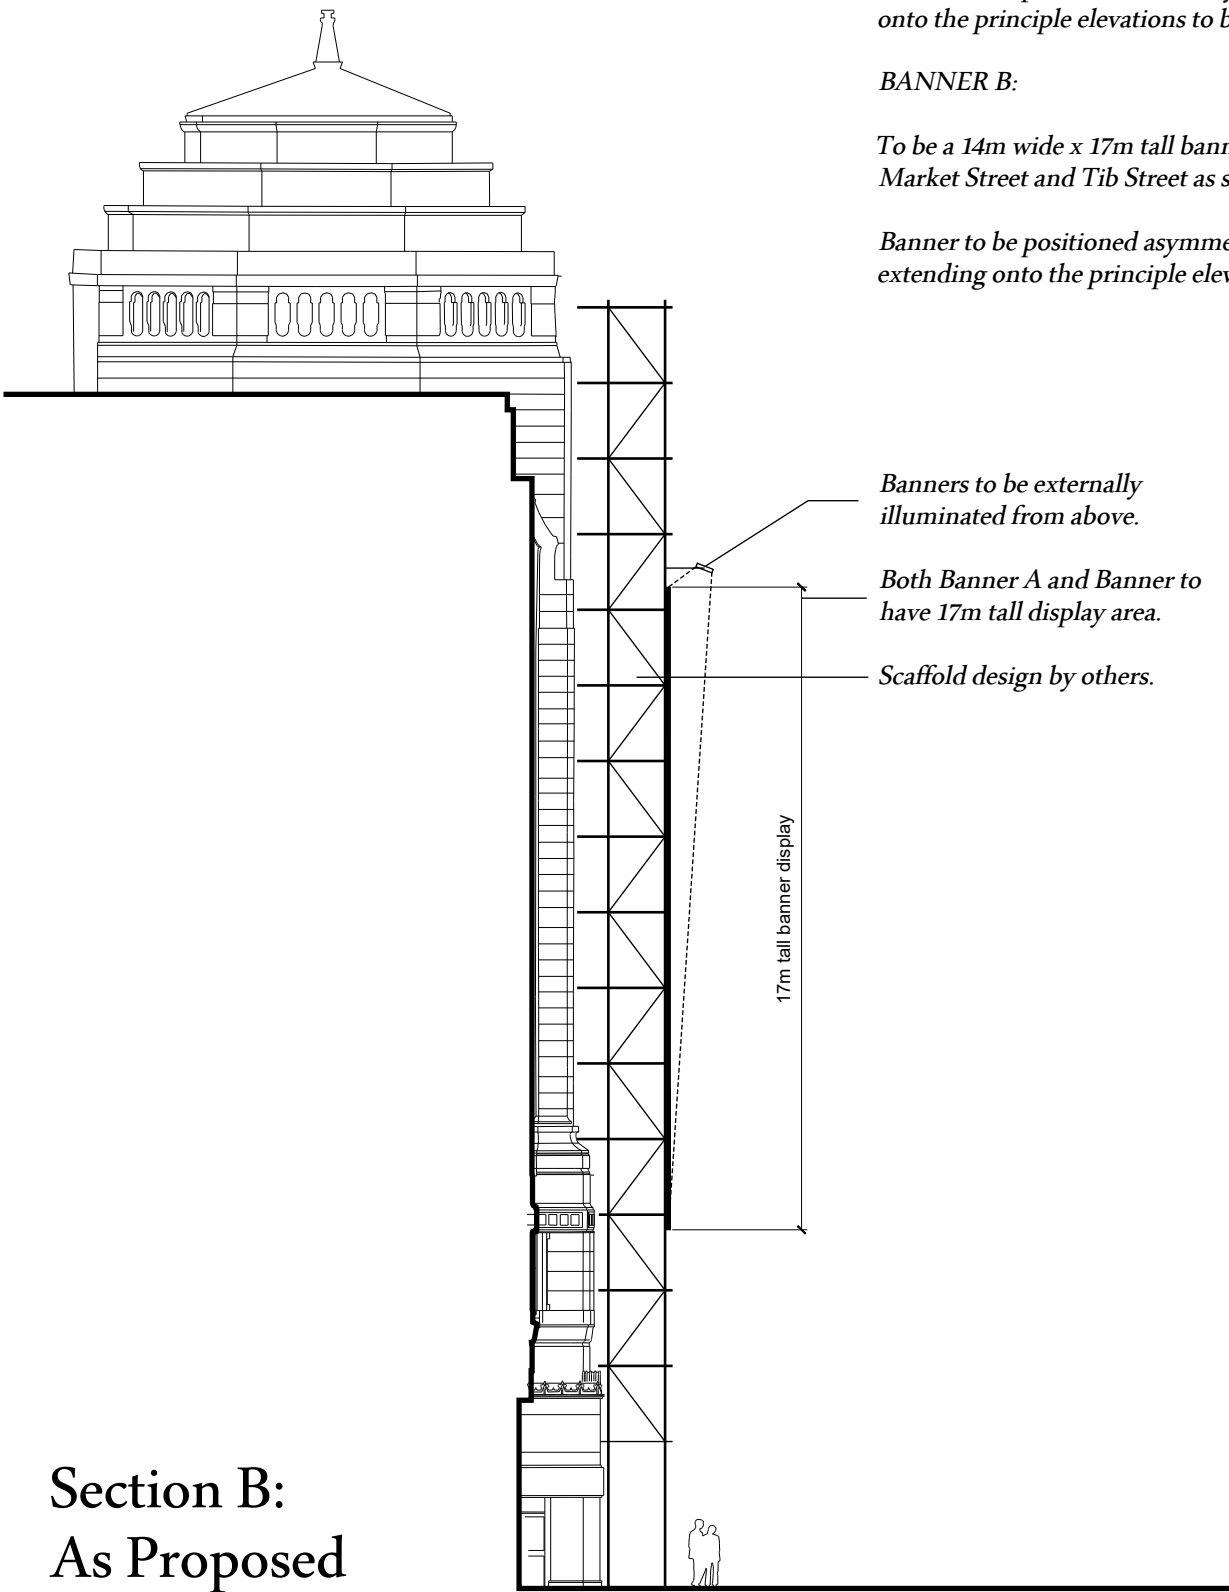

Banners to be externally illuminated from above.
Both Banner A and Banner to have 17m tall display area.
Scaffold design by others.

GENERAL NOTES:

BANNER A:

To be a 14m wide x 17m tall banner display to be located across building corner / facets of High Street and Market Street as shown.

Banner to be positioned centrally around the corner facet of the building / scaffold extending onto the principle elevations to both sides. See plan.

BANNER B:

To be a 14m wide x 17m tall banner display to be located across building corner / facets of Market Street and Tib Street as shown.

Banner to be positioned asymmetrically around the corner facet of the building / scaffold extending onto the principle elevation at Tib Street only. See plan.



First Floor, 44 Charlotte Street,
London, W1T 2NR
T. 0207 6372057 www.infinity-outdoor.co.uk

Scale	Size	Date
1:200	A3	Sept 2021

Drawing Title
Typical Building Sections

Drawing Ref	Revision No.
IOL.RB.09	

This drawing is the property of Infinity Outdoor Limited (copyright is reserved). This drawing is issued on condition that it is not copied, reproduced, retained or disclosed to any unauthorised person, either wholly or in part without the consent in writing of Infinity Outdoor Limited.