



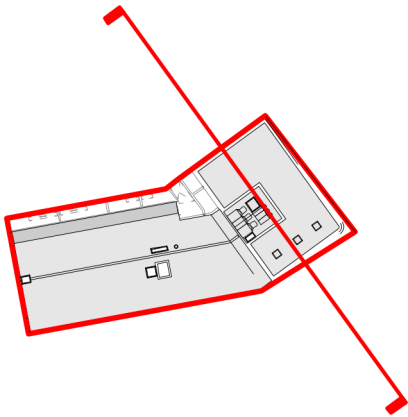

KEY

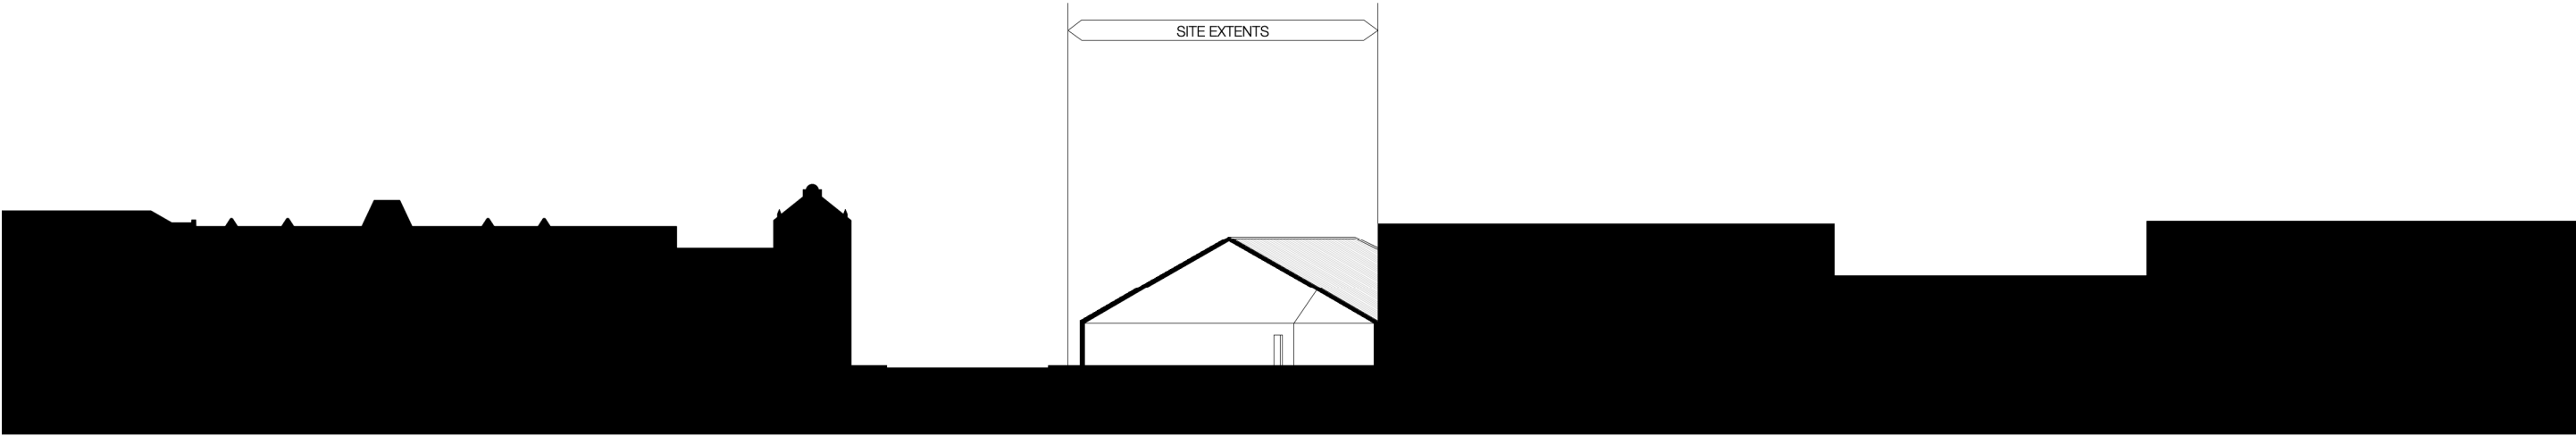

EXISTING SITE SECTION BB
1:500 @ A3

© Copyright Ollier Smurthwaite Architects				CLIENT: VIEWS	
				PROJECT: NEW RESIDENTIAL DEVELOPMENT	
				ADDRESS: 98 WILMSLOW ROAD, RUSHOLME	
				DRAWING TITLE: EXISTING SITE SECTION BB	
				SCALE: 1:500 @ A3	DATE: APRIL 2021
	REVISION	DATE	DESCRIPTION	DRAWING NO: A454_P_041	
OLLIER SMURTHWAITE ARCHITECTS 40 King Street, Manchester, M2 6BA T 0161 883 0838 F 0161 883 0839 E mail@olliersmurthwaite.com					