


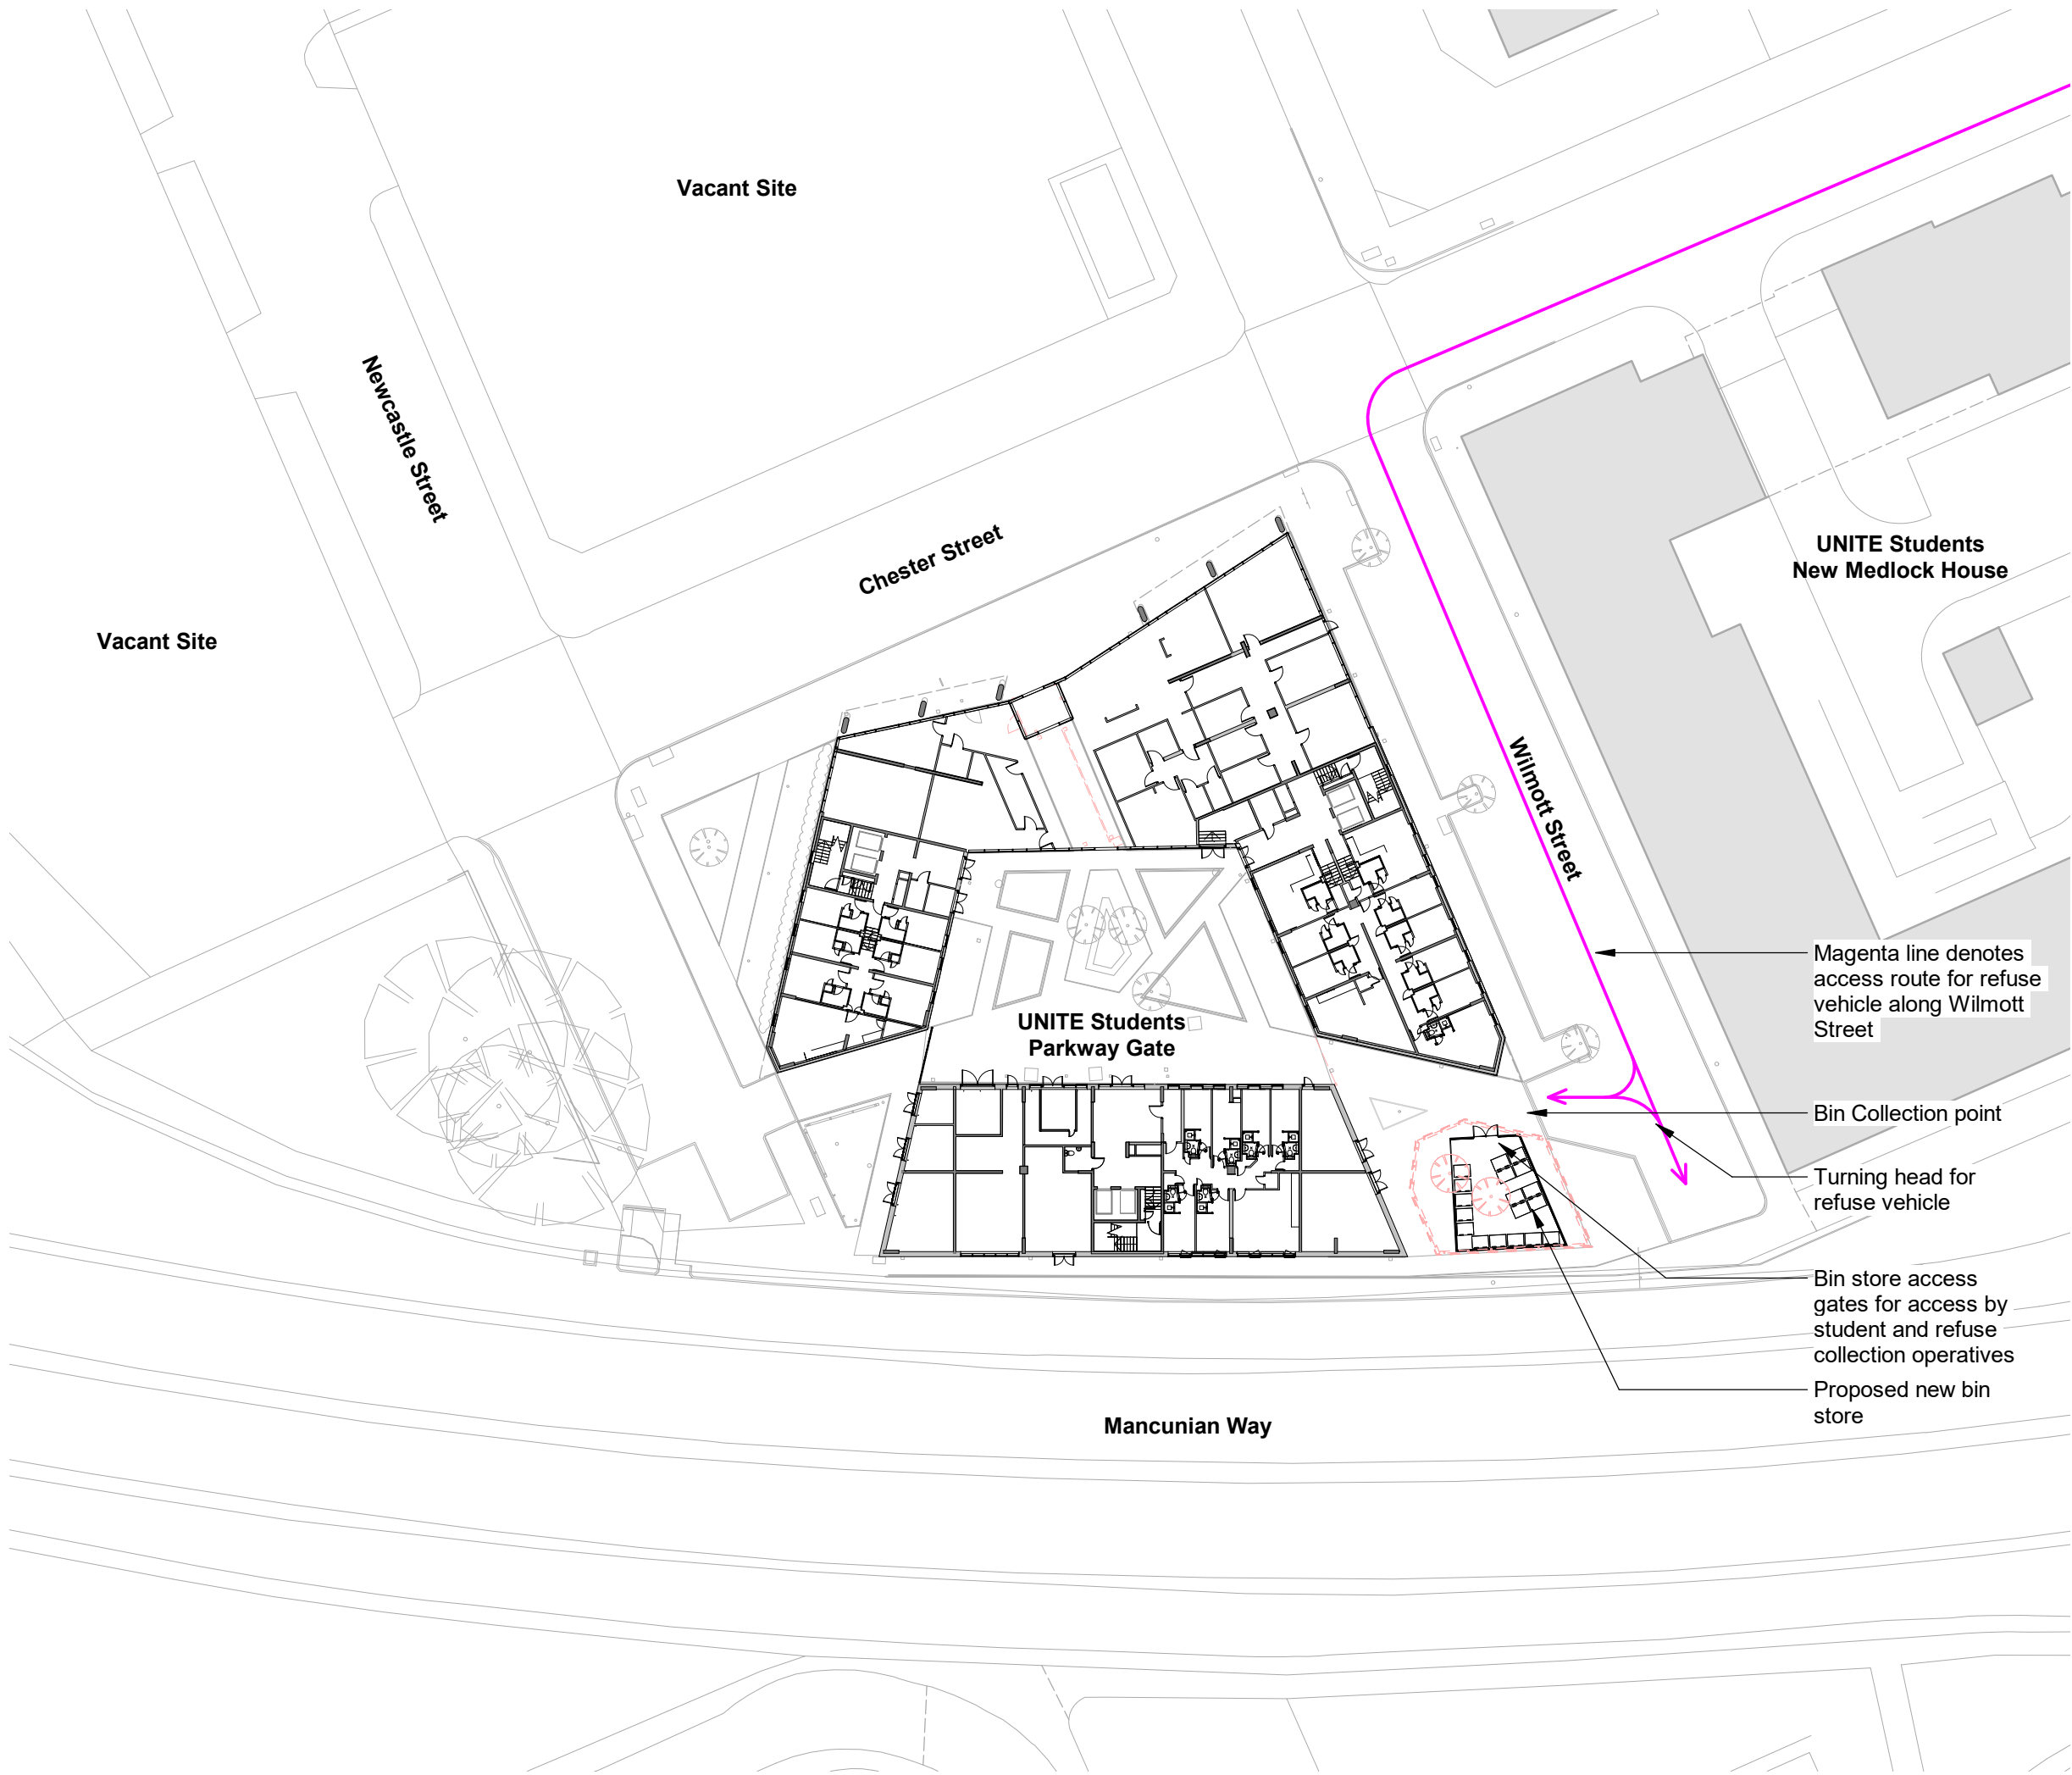


NOTES:

DO NOT SCALE FROM THIS DRAWING.  
VERIFY ALL DIMENSIONS AND SETTING OUT ON SITE.  
NOTIFY ANY DISCREPANCIES TO THE ARCHITECT.  
FOR STRUCTURAL INFORMATION, REFER TO  
STRUCTURAL ENGINEER'S DRAWINGS.  
FOR M&E INFORMATION, REFER TO M&E  
ENGINEER'S AND SUB-CONTRACTOR'S DRAWINGS.  
FOR HEALTH & SAFETY INFORMATION, REFER TO  
HEALTH & SAFETY RISK ASSESSMENTS.



m  
1:500

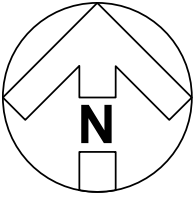

- Red line denotes areas to be considered under this application.
- Blue line denotes extent of Unite ownership.

|                                             |         |              |                  |
|---------------------------------------------|---------|--------------|------------------|
| REVISION: P03                               | BY: JEM | CHECKED: APS | DATE: 21/04/2022 |
| Further updates to align with ROK comments. |         |              |                  |
| REVISION: P02                               | BY: JEM | CHECKED: APS | DATE: 04/04/2022 |
| General updates to align with ROK comments. |         |              |                  |
| REVISION: P01                               | BY: JEM | CHECKED: APS | DATE: 04/03/2022 |
| First issue.                                |         |              |                  |

SUTABILITY

CLIENT

S4a | FOR PLANNING

PROJECT

UNITE STUDENTS

TITLE

Unite Parkway Gate

Proposed Site Location Plan

Hadfield Cawkwell Davidson

Broomgrove Lodge, 13 Broomgrove Rd, Sheffield, S10 2LZ T 0114 266 8181 www.hcd.co.uk

|                 |                   |        |       |      |               |
|-----------------|-------------------|--------|-------|------|---------------|
| HCD PROJECT NO. | SCALE             |        |       |      | REV.          |
| 2020-091        | As indicated @ A3 |        |       |      | P03           |
| PROJECT NO.     | ORIGINATOR        | VOLUME | LEVEL | TYPE | ROLE + NUMBER |
| 20091           | HCD               | A0     | 00    | DR   | A-PL-04-001   |