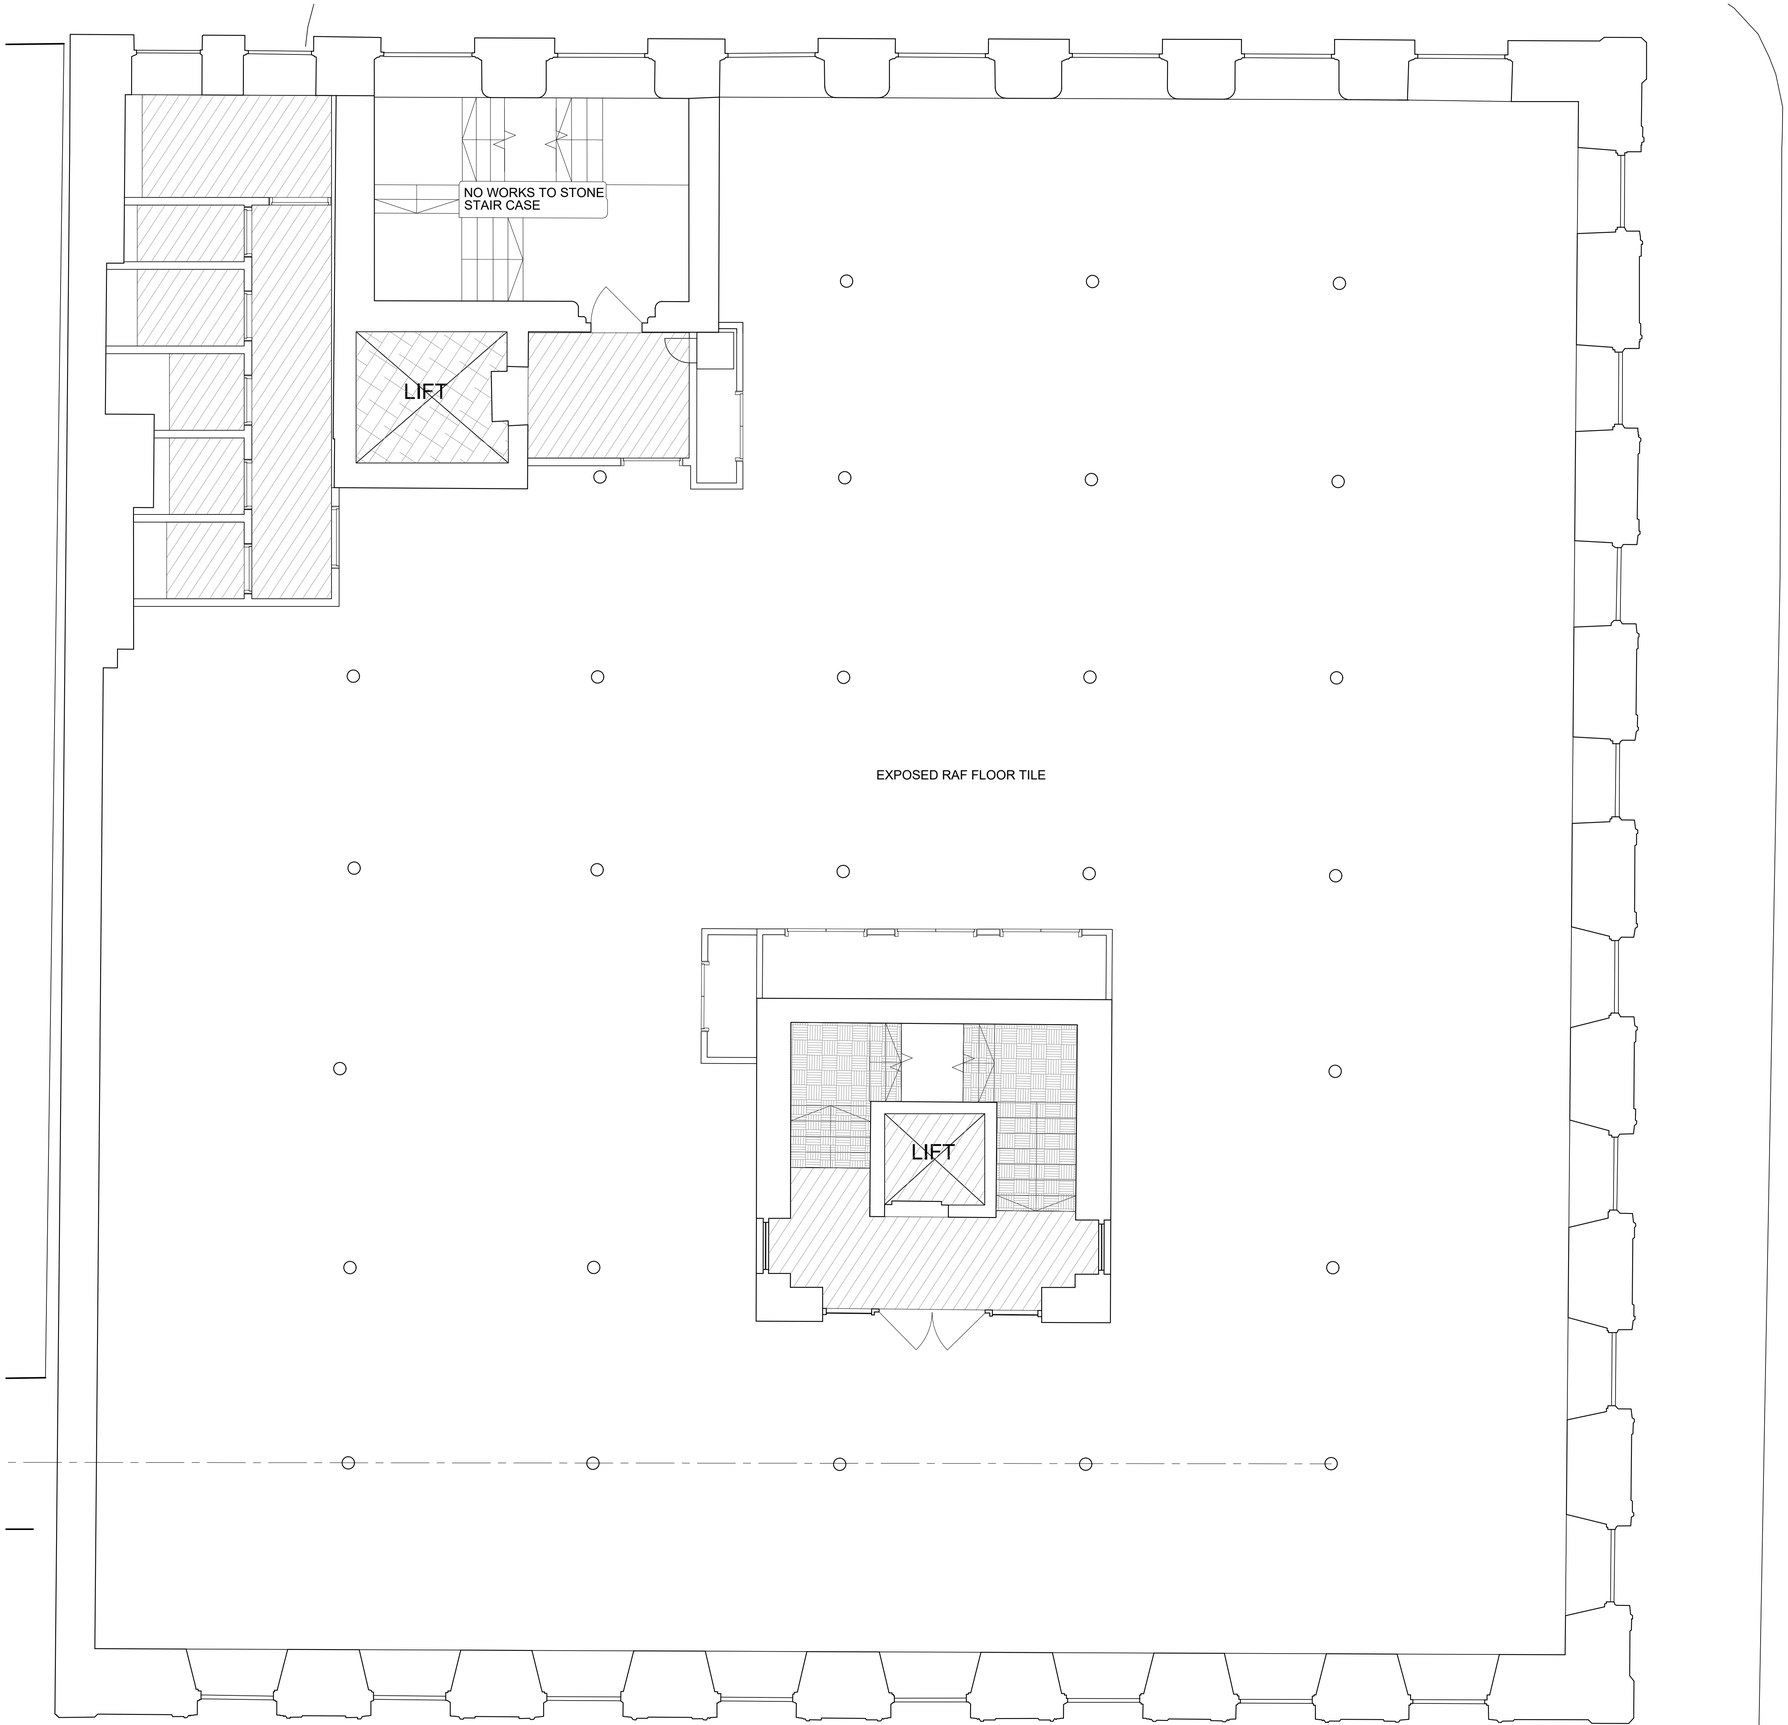


FLOOR FINISH KEY:

TYPE 1
NEW TIMBER LVT FLOORING LAID IN CHEVRON PATTERN

TYPE 2
NEW LARGE FORMAT FLOOR TILES

TYPE 3
NEW DECORATIVE FEATURE FLOOR TILES

TYPE 4
NEW SHEET VINYL FLOORING

TYPE 5
NEW EPOXY FLOOR PAINT FINISH

TYPE 6
NEW ENTRANCE MATTING

TYPE 7
NEW CARPET FINISH TO EXISTING STAIR TREADS

GENERAL NOTES:

ALL FLOOR FINISHES ARE TO BE LEVEL WITH NO STEP AT INTERFACES WITH ADJACENT FINISHES. BEVELED UNDERLAY TO BE USED WHERE REQUIRED TO SWEETEN-OUT ANY BUILD-UP DISCREPANCIES.

notes
-

0 0.5 1 1.5 2 2.5m 1:50@A1

rev.	date	details	by
A	18.02.22	Issued for Information.	AW

MICHAEL LAIRD ARCHITECTS
5 Forres Street Edinburgh EH3 6DE
T 0131 226 6991 F 0131 226 2771
mail@michaellaird.co.uk

Freetrade Exchange Refurbishment
Clearbell
27 Peter Street, Manchester, M2 5GB

drawing title
Proposed Floor Finishes
First Floor

scale	date	drawn	format
1:50	Sept 2021	BC	a1

status
Information

drawing number: CFM.AR(43)004
revision: A