

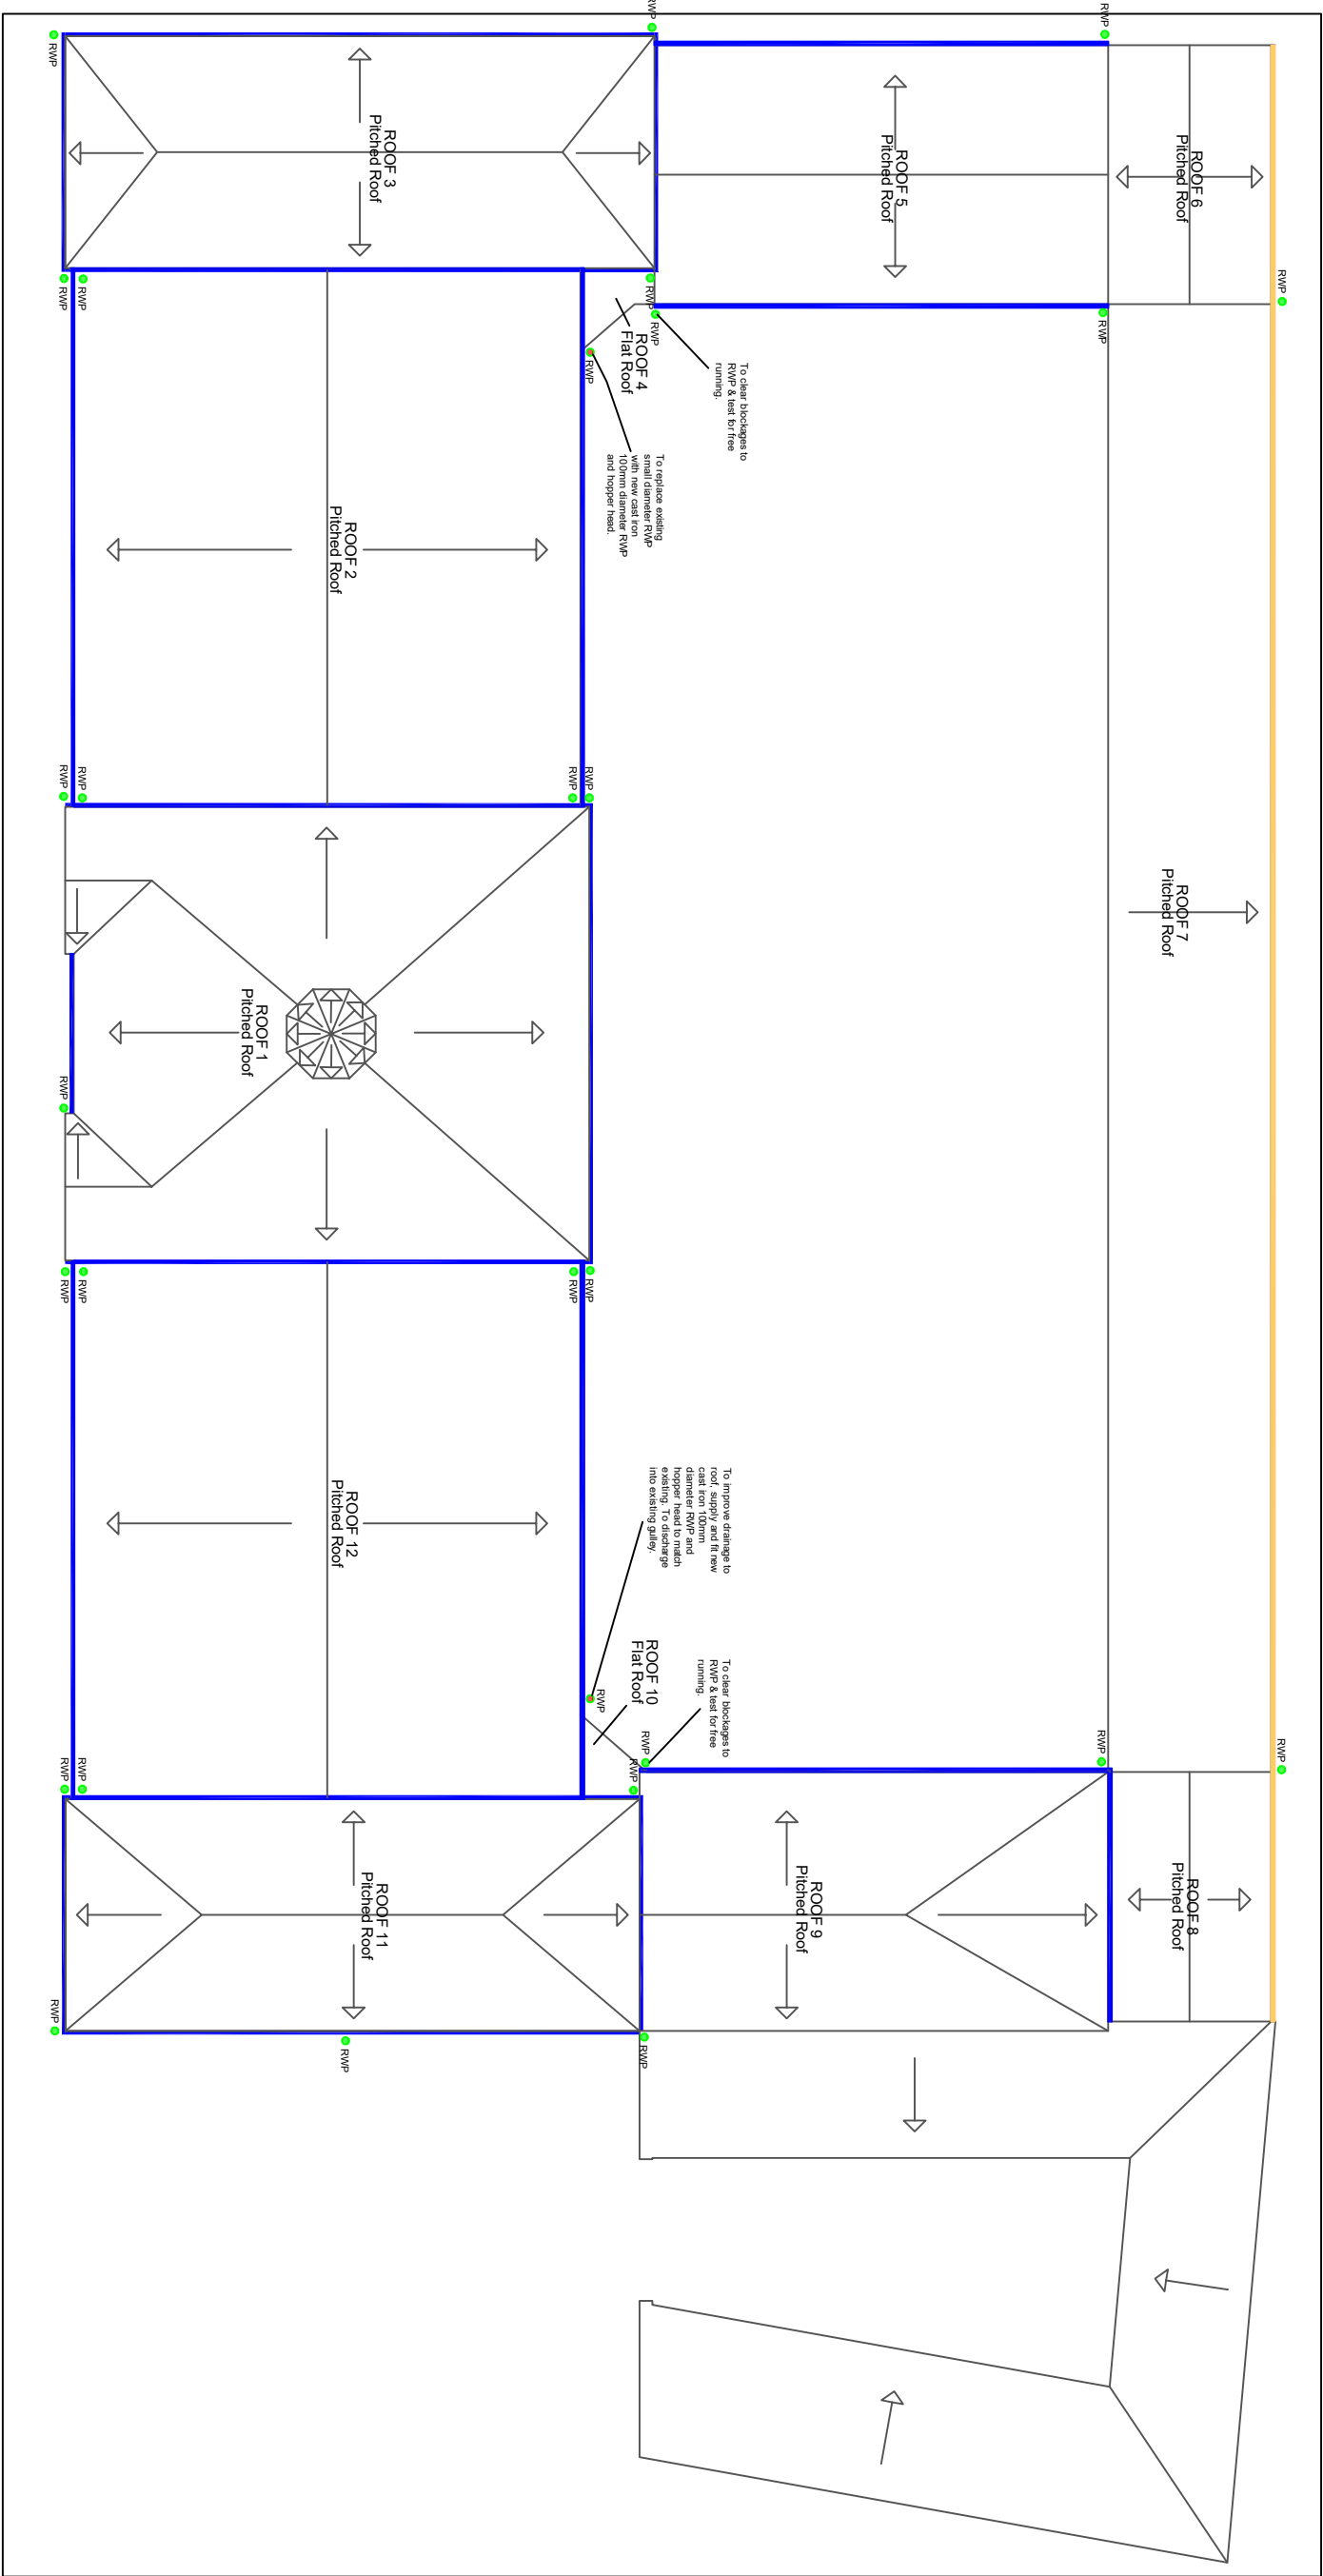


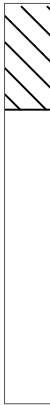

Roof Layout
1:100 @ A1

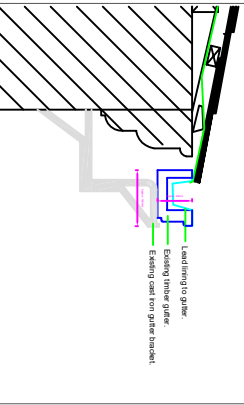

- LEGEND**
- Existing timber eaves gutters to be replaced.
 - Existing cast iron eaves gutters to be replaced.
 - Existing cast iron rainwater pipes and hoppers to be retained.
 - New cast iron rainwater pipes and hoppers to improve roof drainage.

NOTES:

- ALL DIMENSIONS ARE IN MILLIMETRES UNLESS OTHERWISE STATED.
- THIS DRAWING IS TO BE READ IN CONJUNCTION WITH ALL OTHER RELEVANT DOCUMENTATION.
- DO NOT SCALE FROM THIS DRAWING. ALL DIMENSIONS TO BE CONFIRMED ON SITE.



LISTED BUILDING

PROPERTY TITLE
Heaton Park Farm Centre
Middleton Road, Higher Blackley, Manchester
M25 2SW

UPRN
010090425104

DPE NO.
-

PROJECT TITLE
Heaton Park Farm Centre
External Repairs

DRAWING NO.
Proposed Works to Rainwater Goods

DATE	REV
13/05/2022	-
A/MP/44649	SM/AJ
As Detailed	As Detailed

DRAWING NO.
MCC_B01_R1_DR_B_010_S3