



REVISION	DATE	DESCRIPTION
A	08/04/22	PLANNING COND UPDATE



01.ELEVATION - MAIN ENTRANCE

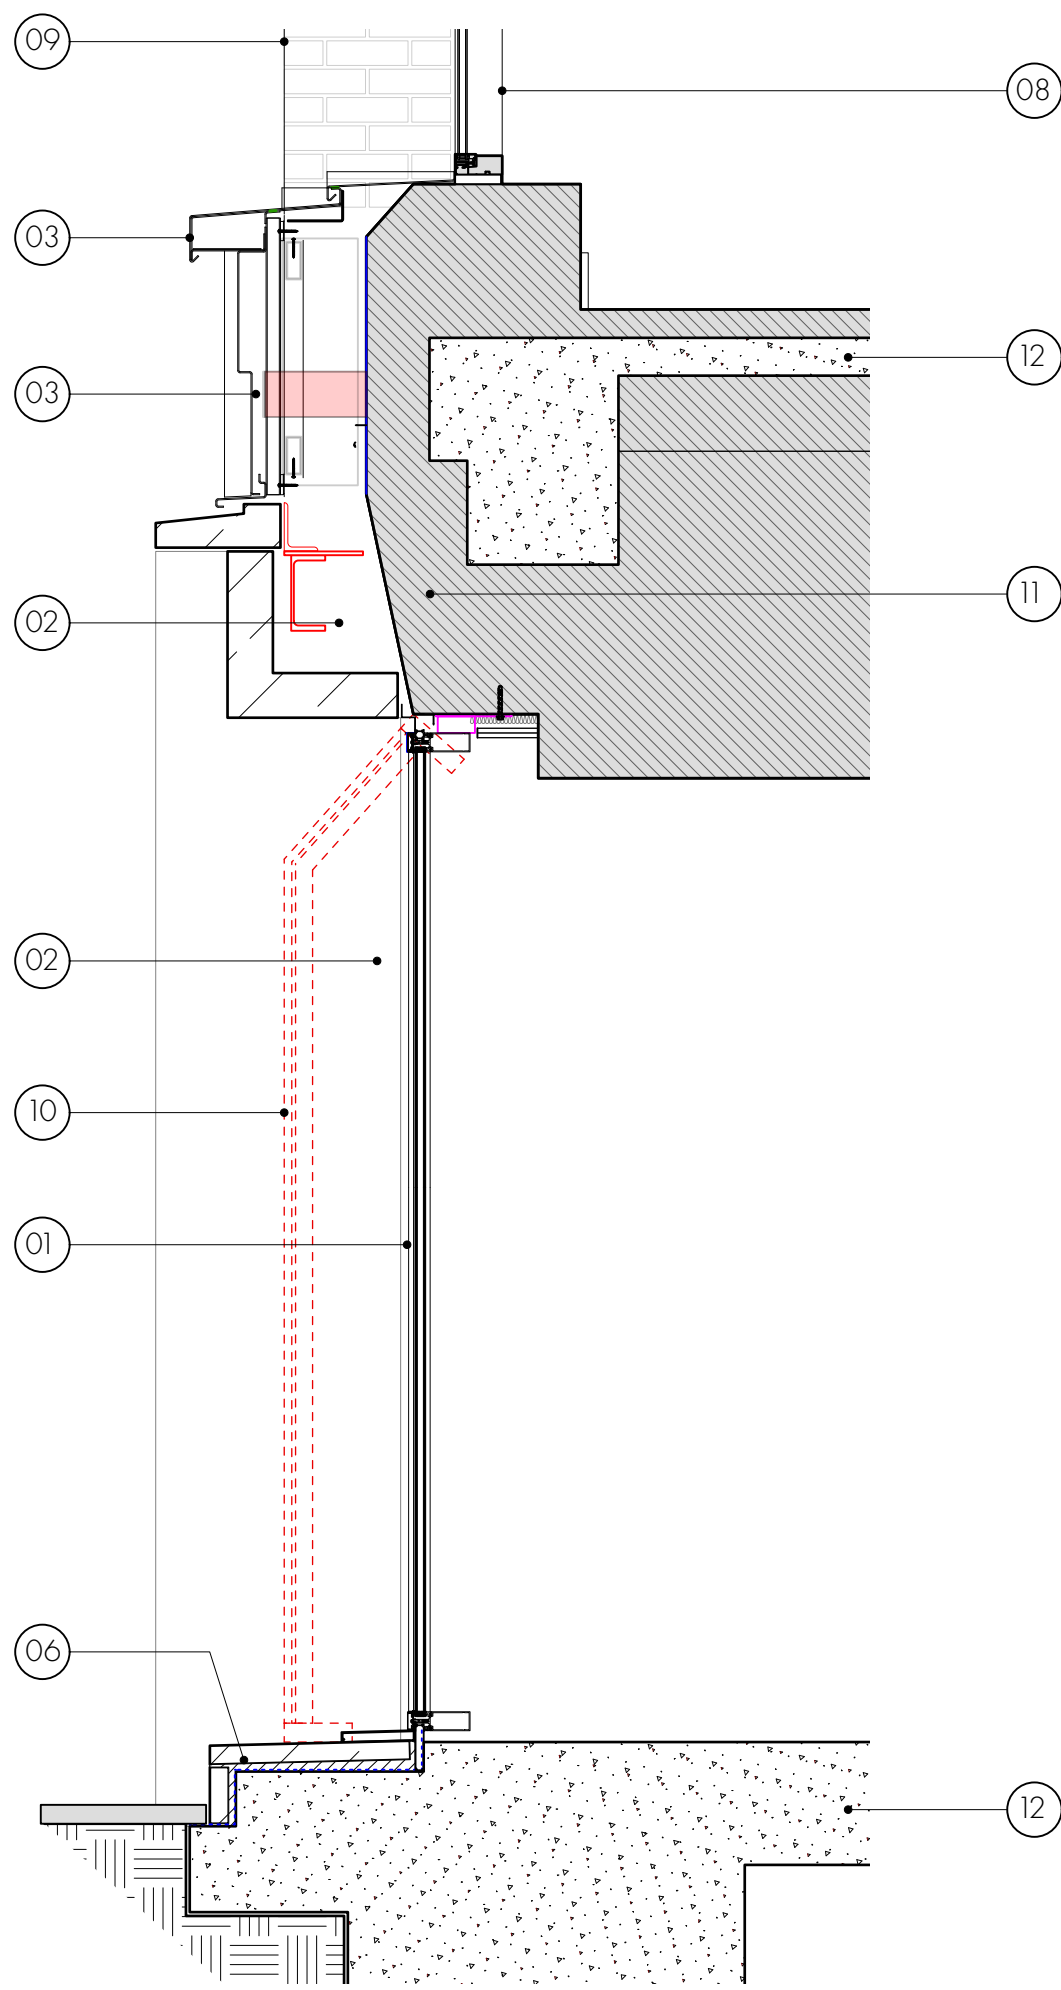

02.SECTION - MAIN ENTRANCE

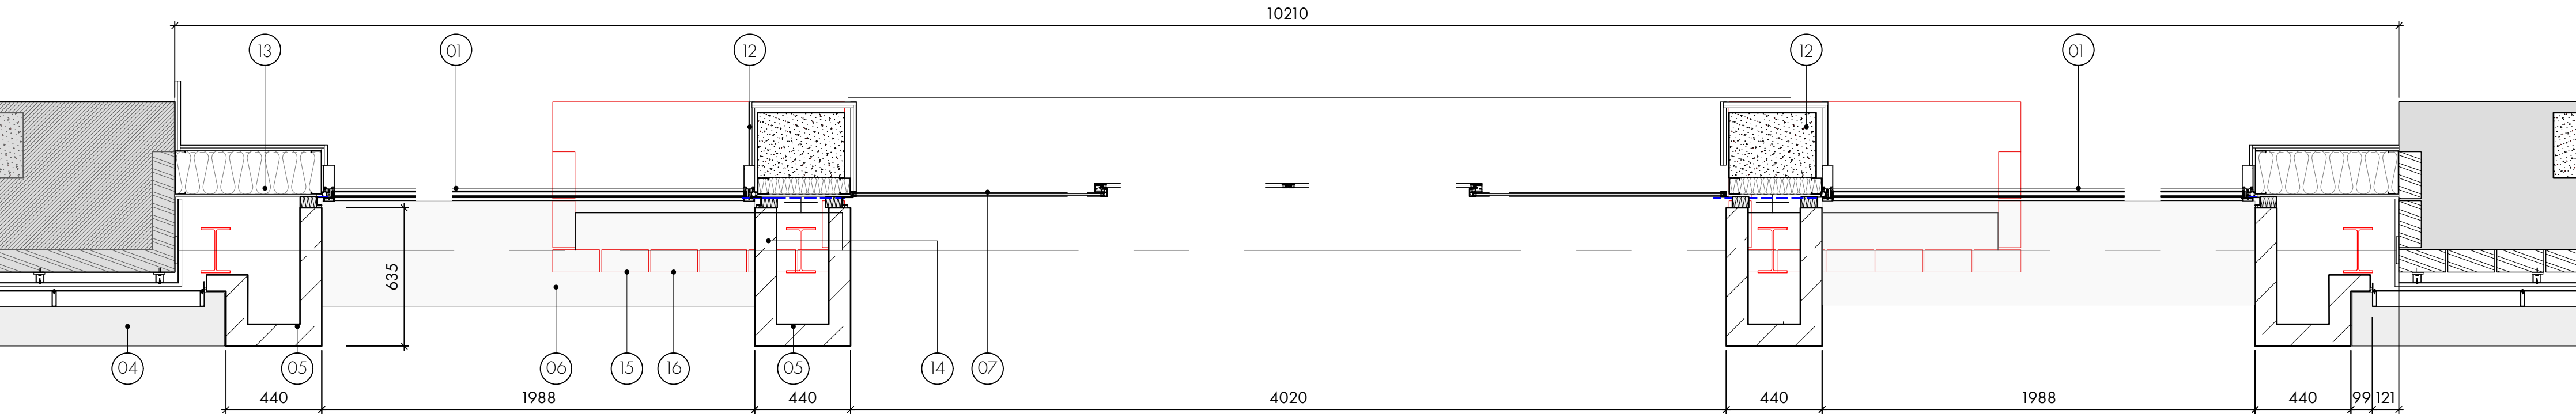

03.PLAN - MAIN ENTRANCE

KEY:		04	05	06	07	08	09	10	11	12	13	14	15	16	17
01	ALUMINIUM WINDOWS. COLOUR: RAL 7016	PRECAST CONCRETE TOES TO COLUMN COLOUR AS PER AGREED SAMPLE.	PRECAST CONCRETE COLUMNS COLOUR AS PER AGREED SAMPLE	PRECAST CONCRETE CILLS COLOUR AS PER AGREED SAMPLE. 6mm JOINTS	ALUMINIUM AUTOMATIC SLIDING DOOR. COLOUR: RAL 7016	EXISTING WINDOWS RETAINED AT FIRST FLOOR	EXISTING MASONRY WALL RETAINED.	EXISTING GROUND FLOOR WINDOW REMOVED	EXISTING BRICK SLIP CLAD, PRE CAST PANEL TO BE RETAINED.	EXISTING RC COLUMN AND SLAB. POSITION TO BE CONFIRMED ON SITE, TO ENSURE CORRECT SETTING OUT.	SFS NIB TO HOLD EDGE OF CURTAIN WALLING. TO BE FULL FILLED WITH INSULATION CLAD WITH 12.5MM WEATHER DEFENCE BOARD.	STEELWORK TO SUPPORT SOLID HEADER COURSE OF STONE. TO S.E DETAILS	MASONRY WALL TO BE TAKEN DOWN. RC COLUMN BEHIND TO BE RETAINED. MASONRY SUPPORT TO STRUCTURAL ENGINEER'S DETAILS.	EXTERNAL FLOOR LIGHT TO M&E SUBCONTRACTORS SPECIFICATION	RECESED INTO PRE-CAST CILL TO WASH COLUMN WITH LIGHT. LED STRIP LIGHT RECESSED BEHIND HEADER COURSE OF STONE.

PLANNING

OMIArchitects

31 Blackfriars Road, Salford, Manchester, M3 7AQ.
+44(0)161 832 3242 / info@omiarchitects.com / www.omiarchitects.com

PROJECT	NO.1 BALLOON STREET				
DRAWING	ENTRANCE ELEVATION AND PLAN				
DATE	NOV'21	DRAWN BY	RP	SCALE	1:20 @A1
JOB NO.	1427	DWG. NO.	L1621		