


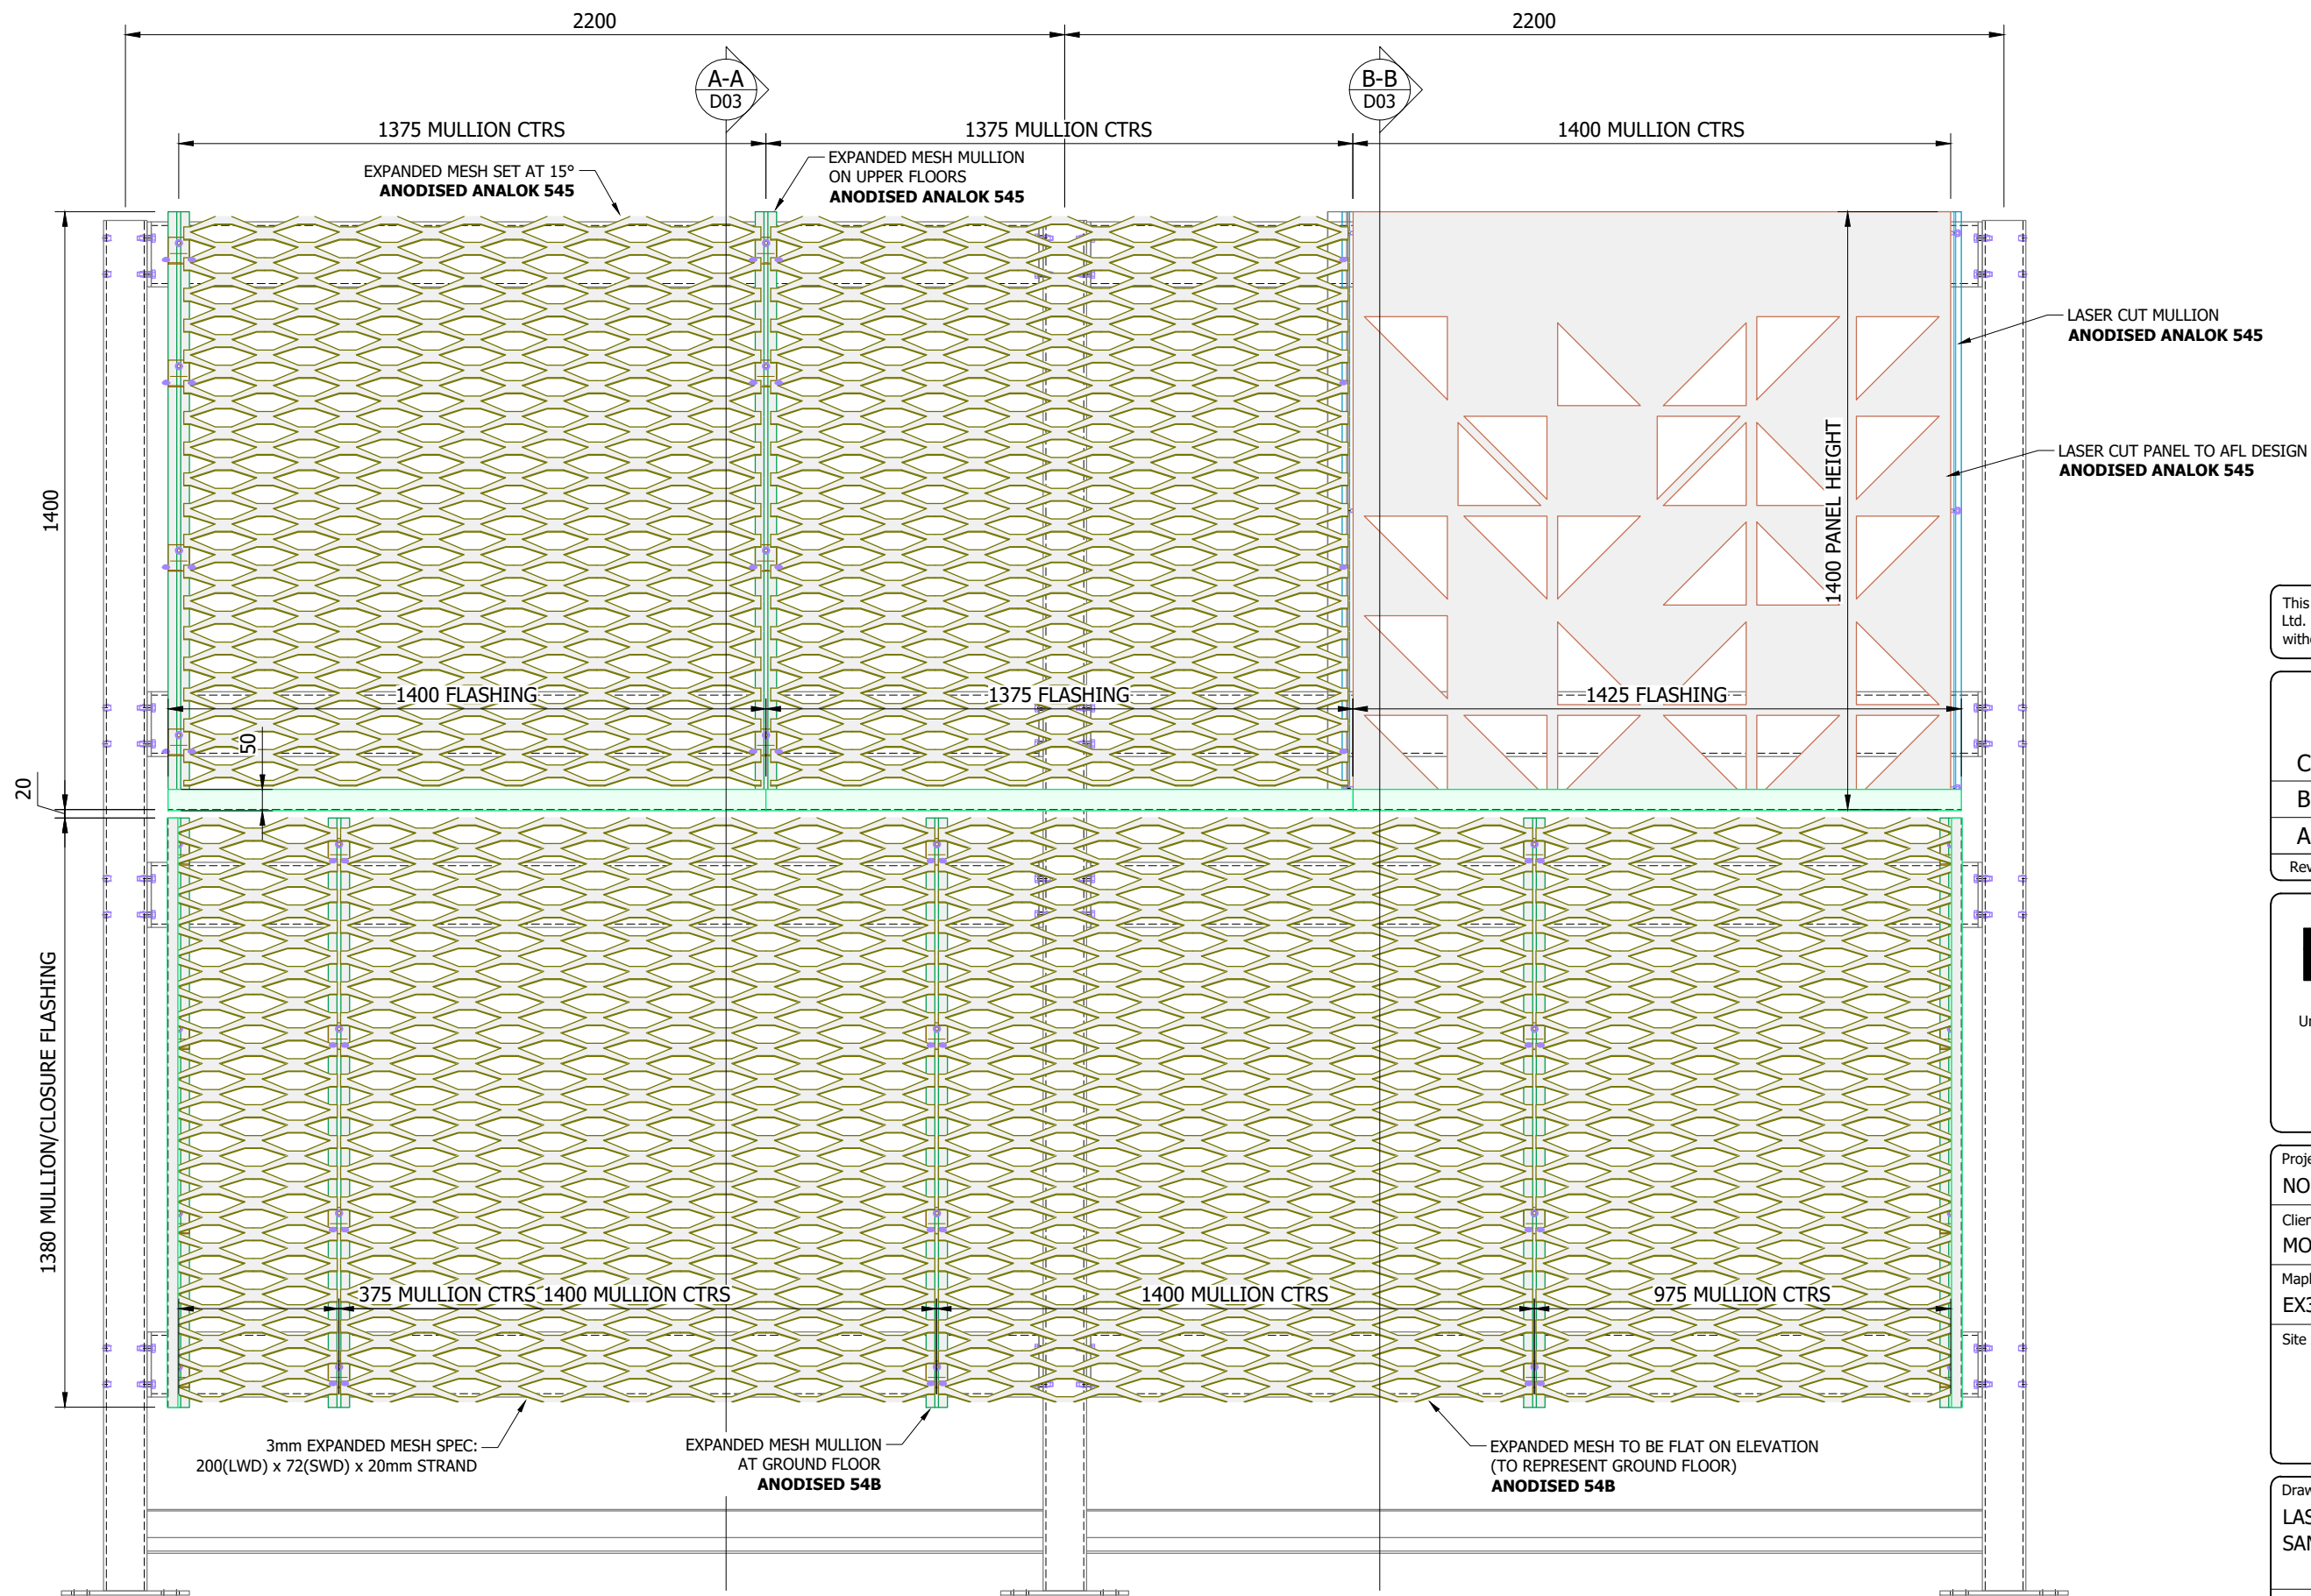

SAMPLE BAY CLADDING ELEVATION

FINISH SPECIFICATION	
FINISH TYPE:	ANODISED
THICKNESS:	AA25
COLOUR REF:	AS NOTED

This drawing & copyright belongs to Maple Sunscreening Ltd. Do not copy, reproduce or supply any information without prior written permission.

C	EMG 03/02/22	CLOSURE FLASHING ADDED. CONSTRUCTION ISSUE.	
B	EMG 25/01/22	REVISED DESIGN APPROVAL.	
A	EMG 28/05/21	AMENDED PANEL CENTRES & ADDED FLASHING AT SPLIT.	
Rev:	Init/Date:	Revision:	Chk:

MAPLE

Units 11a-11d Bramhall Technology Park, Pepper Rd,
Hazel Grove, Stockport, Cheshire, SK7 5SA

Tel: 0161 456 6644

www.maplesunscreening.co.uk

Project Title:
NORTH MANCHESTER GENERAL HOSPITAL

Client:
MORGAN SINDALL

Maple Project Ref: **EX31618** Maple Element Ref:

Site Address:

Drawing Title:
**LASER CUT PANELS & EXP. MESH FACADE
SAMPLE BAY ELEVATION**

Drawn: **EMG** Checked: **ADJ** Date: **25/05/2021**

Scale: **DO NOT SCALE** Paper Size: **A3 LANDSCAPE**

Status: **CONSTRUCTION** Revision: **C**

Document Reference:
EX31618-01C-D-D01