

Existing ground floor plan

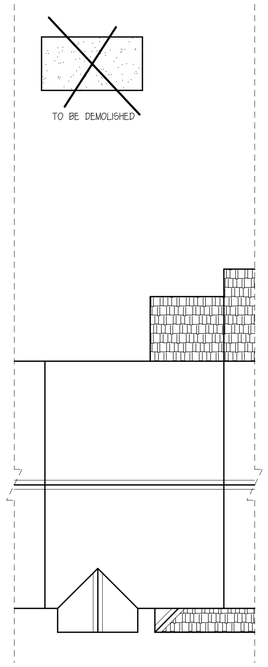

Existing roof plan



Existing front elevation

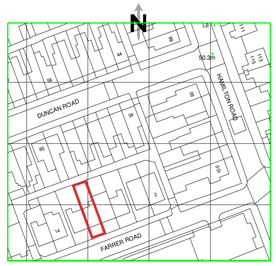

Location plan scale:1:1250

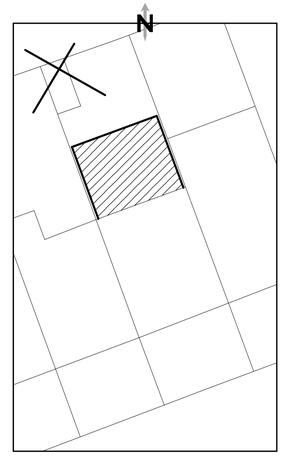

Bloch/site plan scale:1:200

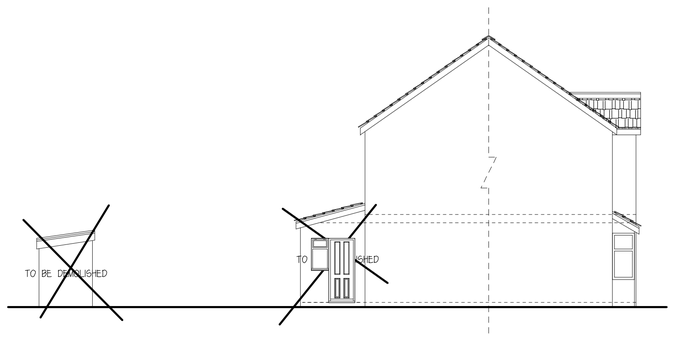

Existing side elevation (West)

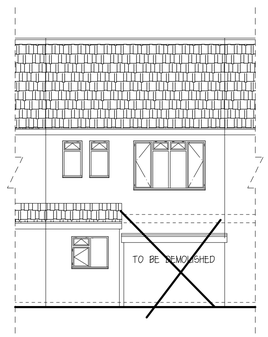

Existing rear elevation

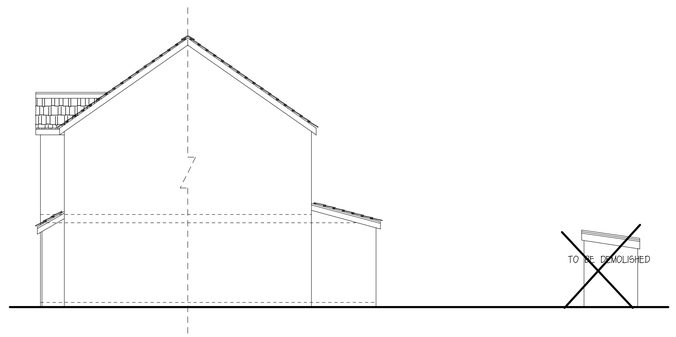

Existing side elevation (East)

DRAWING AMENDED FOR PLANNING 01/12/2021

DRAWING AMENDED FOR PLANNING 22/11/2021

Syed Helal Uddin
Architectural Services
58 Southwood Drive, Baxenden,
Accrington, Lancashire. BB5 2PZ
Tel:01254 238202 Fax:0879 2352826
Mobile: 07879 261142
Email: syedhelaluddin@yahoo.com

Scale:1:100 Page 1/2 (A1)

Drawing no: 1793

Existing & proposed layout

Location:10 Farrer Road,
Manchester, M13 0QX

Prop: Rear single storey extension

Client: MR. HELAL CHOWDHURY

Date: August 2021

please do not scale drawing