
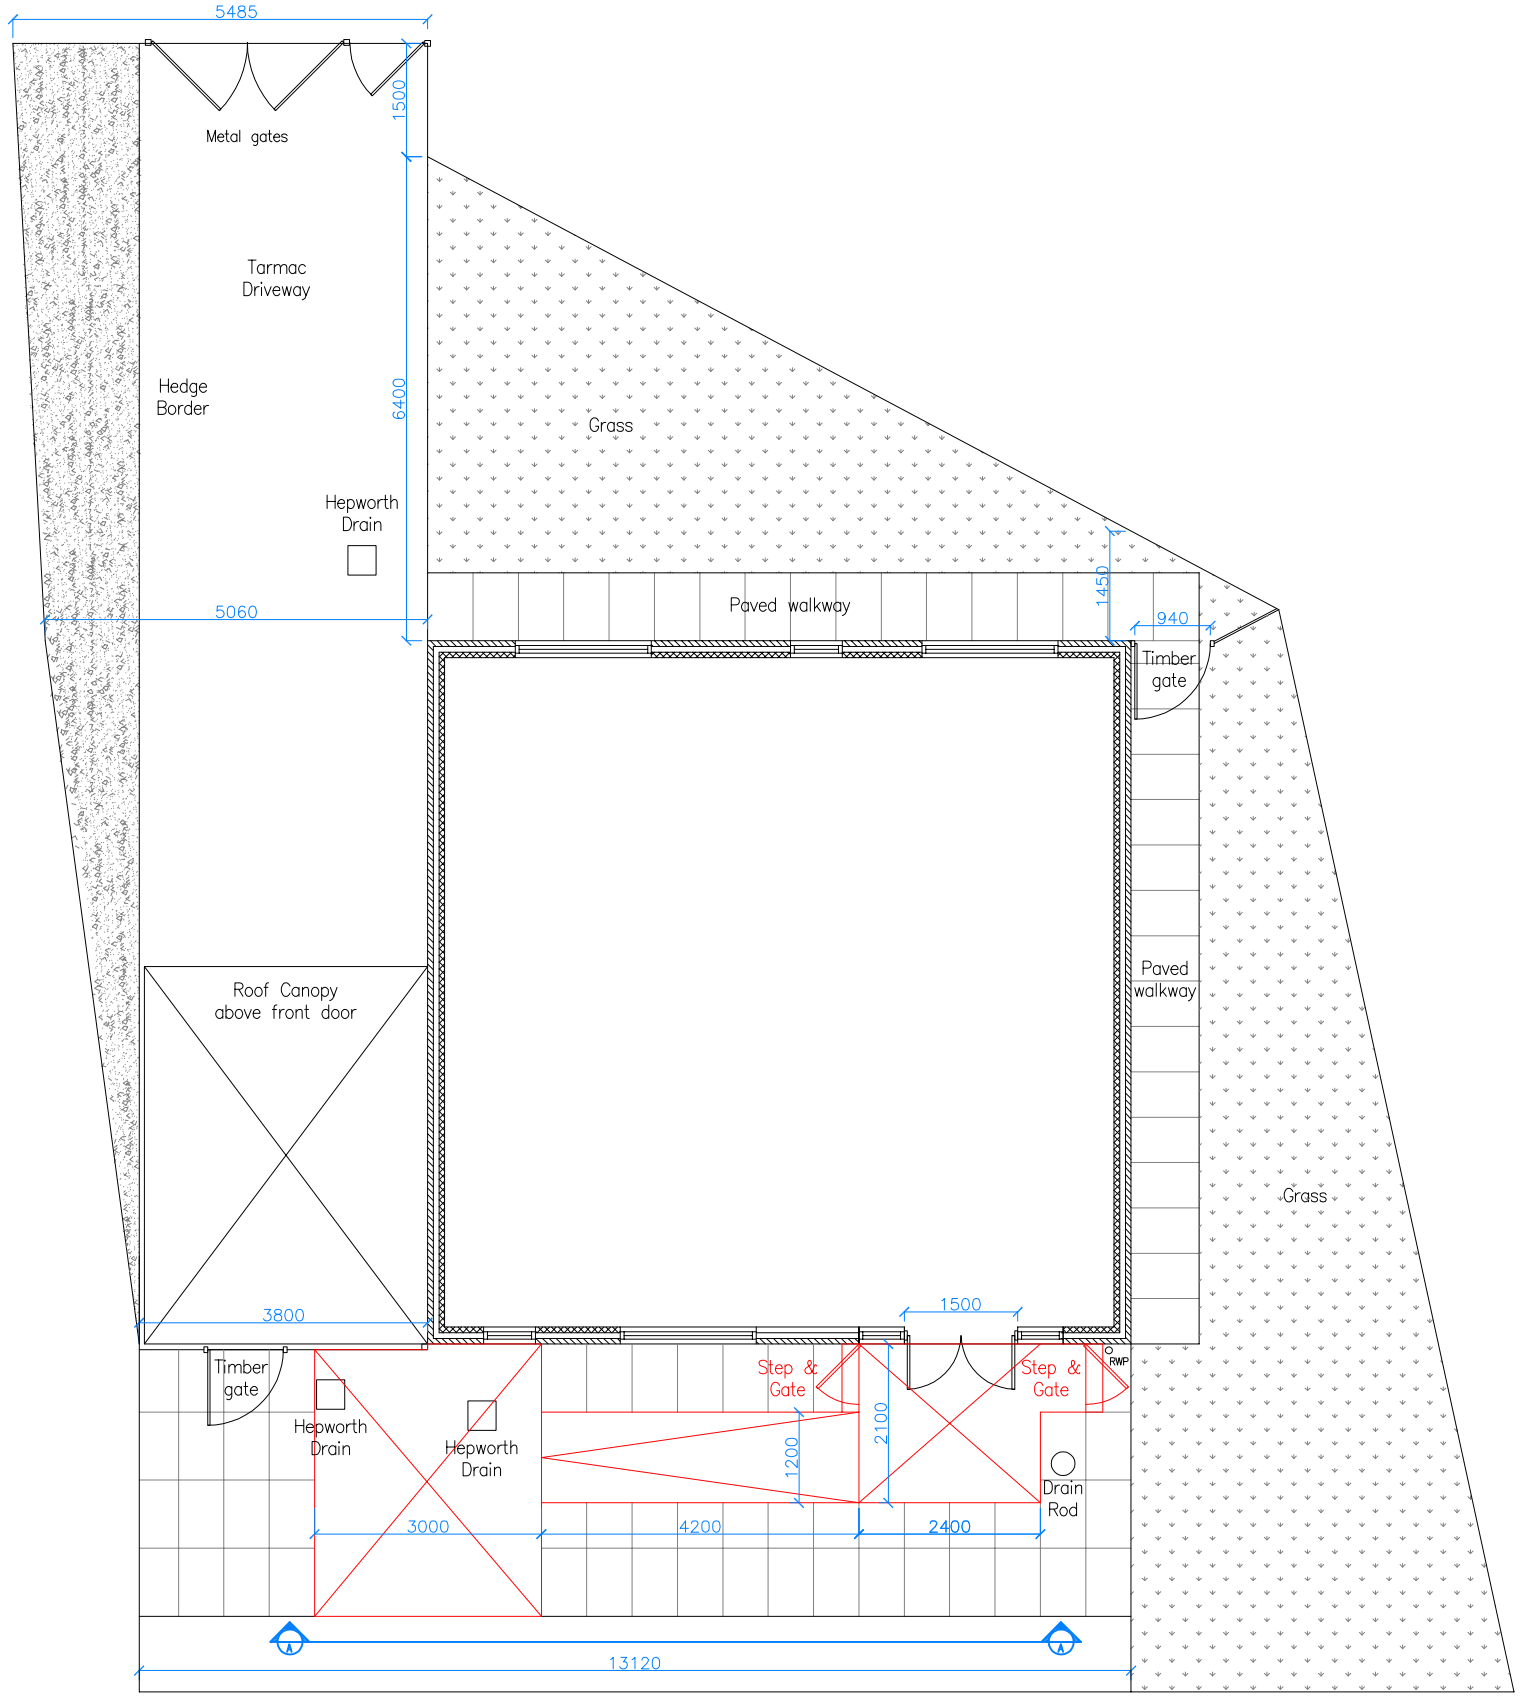


PROPOSED BOUNDARY LAYOUT

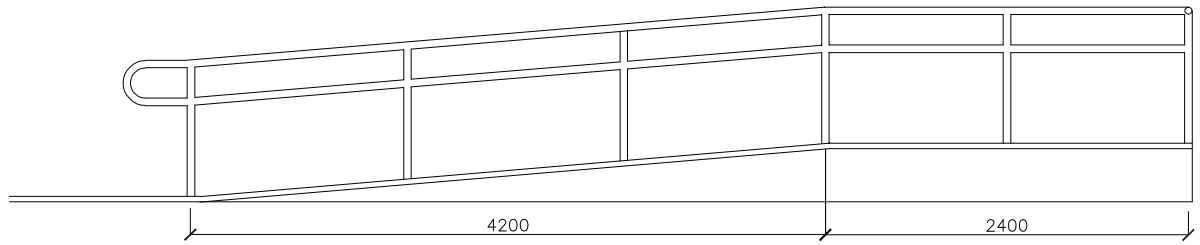

ELEVATION DETAIL A–A

REV	DESCRIPTION	DATE	BY	CHK

Project:
1a Wembley Road, Manchester

Drawing Title:
Proposed Boundary Layout

Drawing No.:
163-003

Scale @ A3	Revision:	Status:	Drawn By:	Date:
1:100	.		AU	22/04/22