


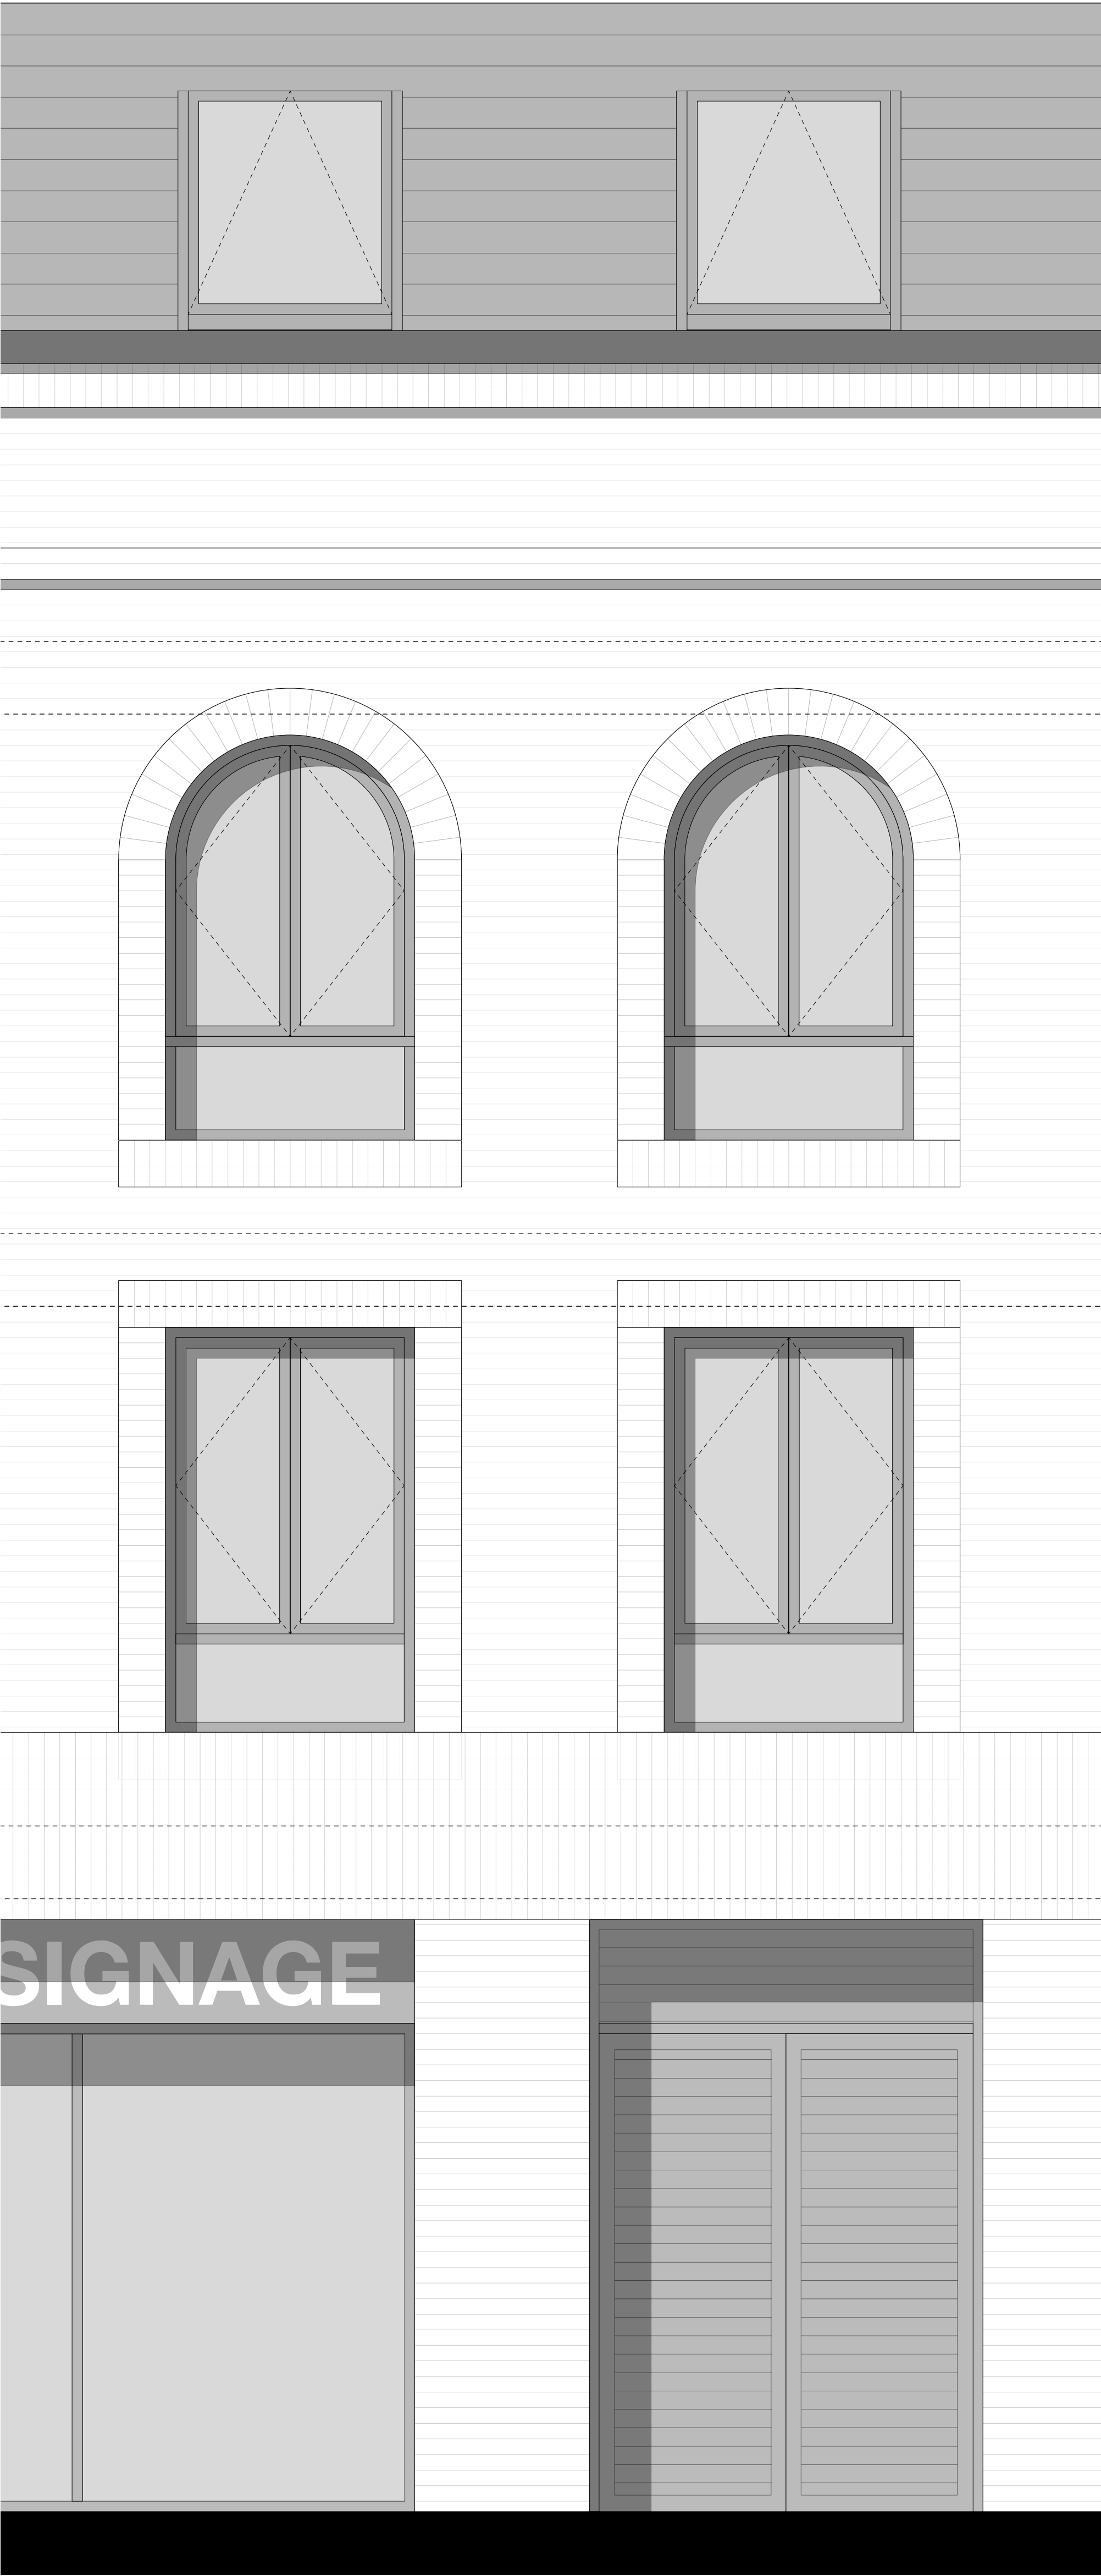


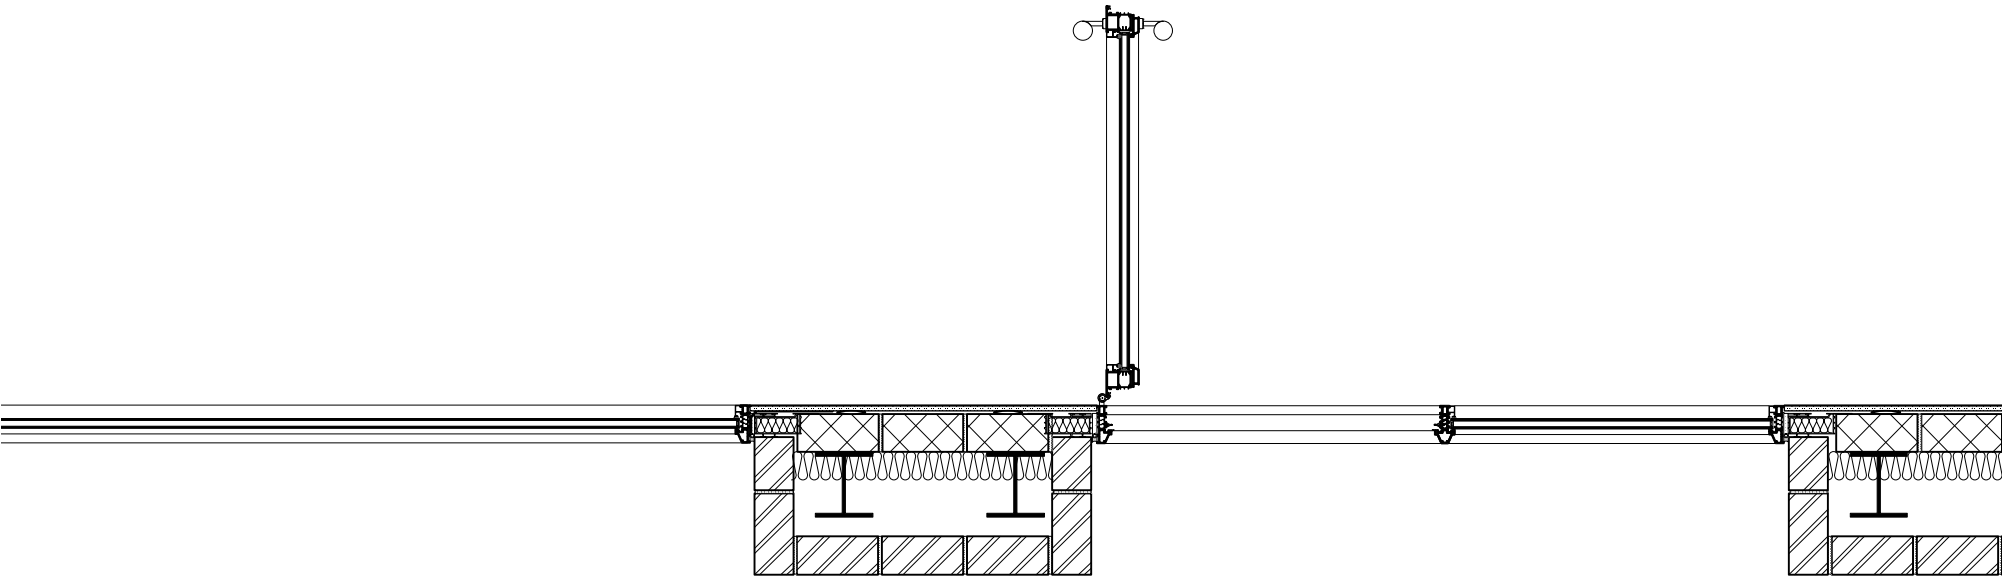

ELEVATION
1:20 @ A1

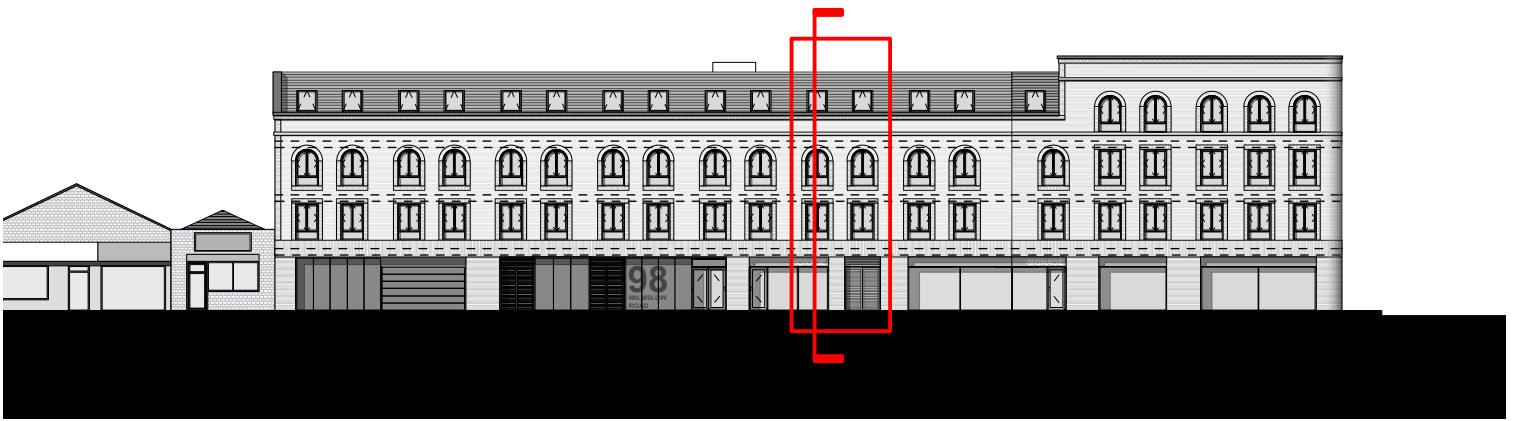

PLAN
1:20 @ A1

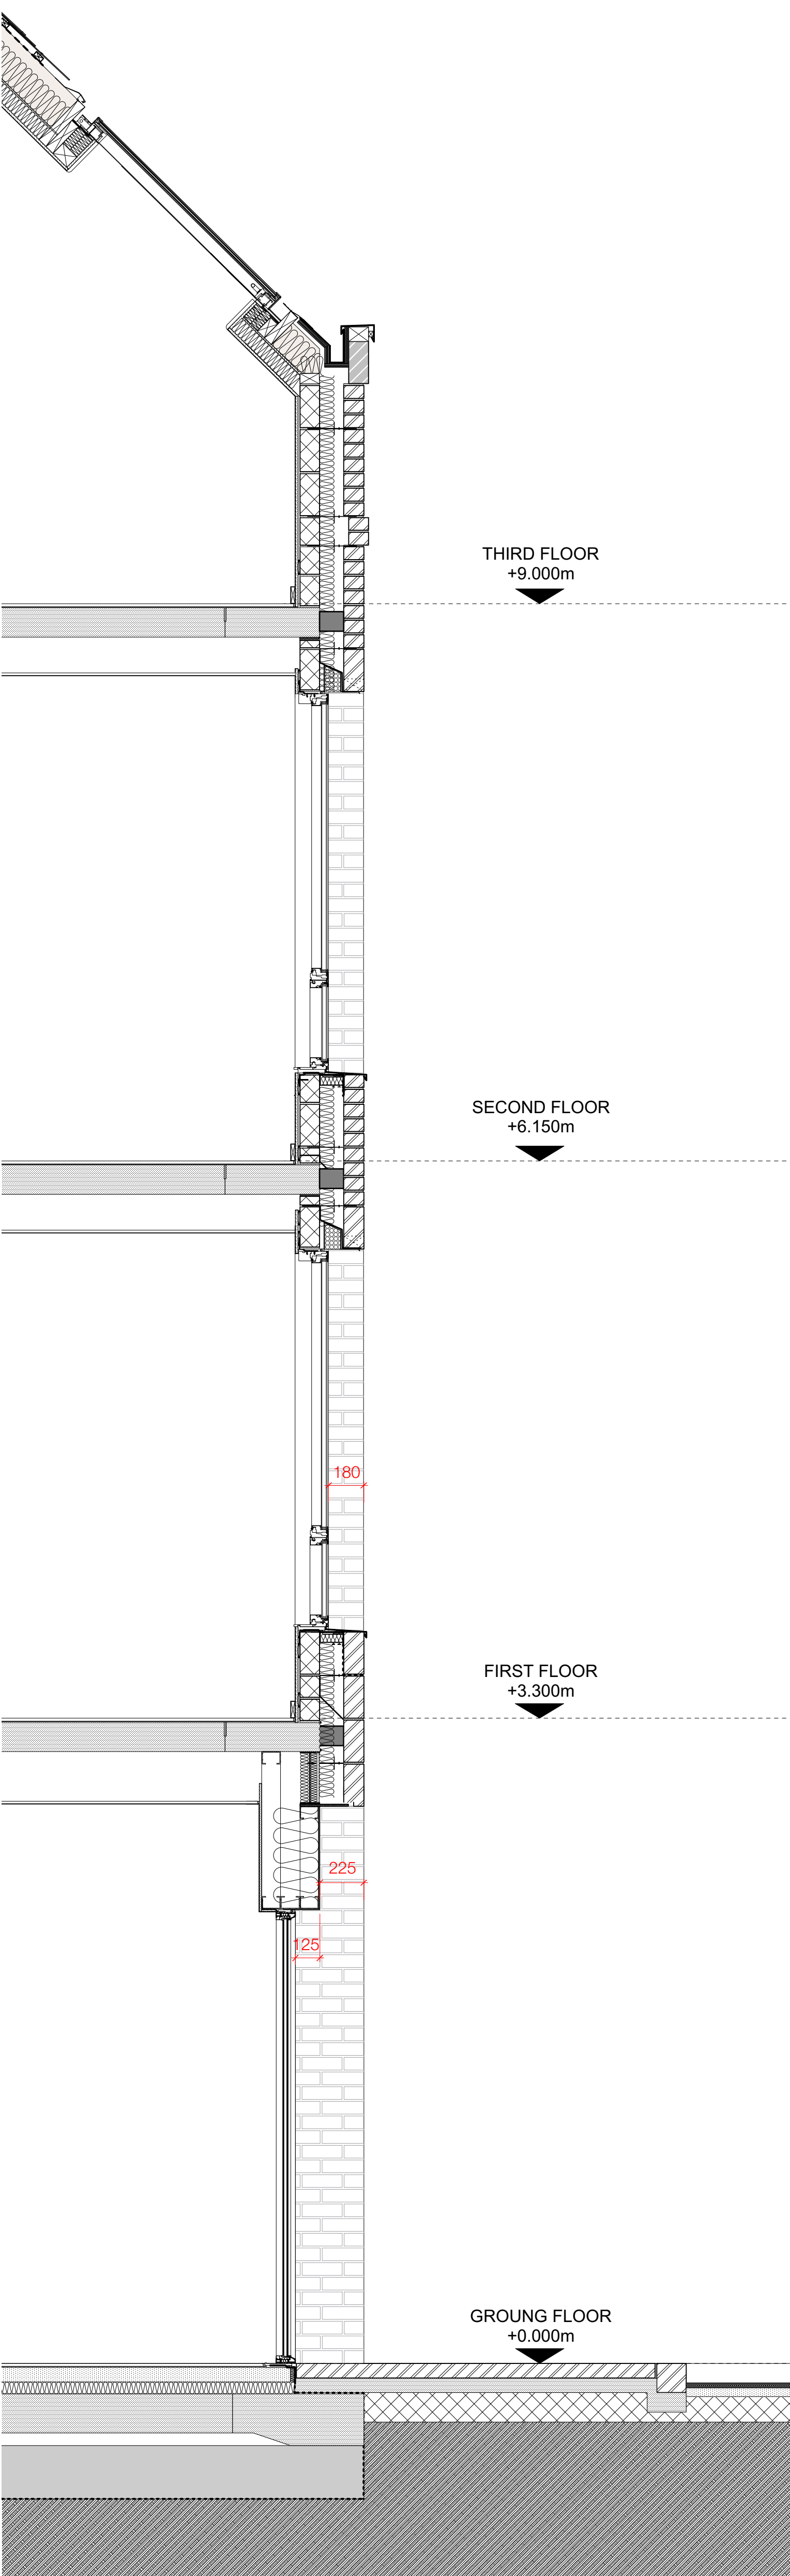

KEY

PROPOSED DETAIL B 1:20 @ A1			IMPORTANT NOTES:			CLIENT: VIEWS PROJECT: NEW RESIDENTIAL DEVELOPMENT ADDRESS: 98 WILMSLOW ROAD, RUSHOLME DRAWING TITLE:DETAIL B SCALE: 1:20 @ A1 DATE: APRIL 2021		OLLIER SMURTHWAITE ARCHITECTS 40 King Street, Manchester, M2 6BA T 0161 883 0838 F 0161 883 0839 E mail@olliersmurthwaite.com		