


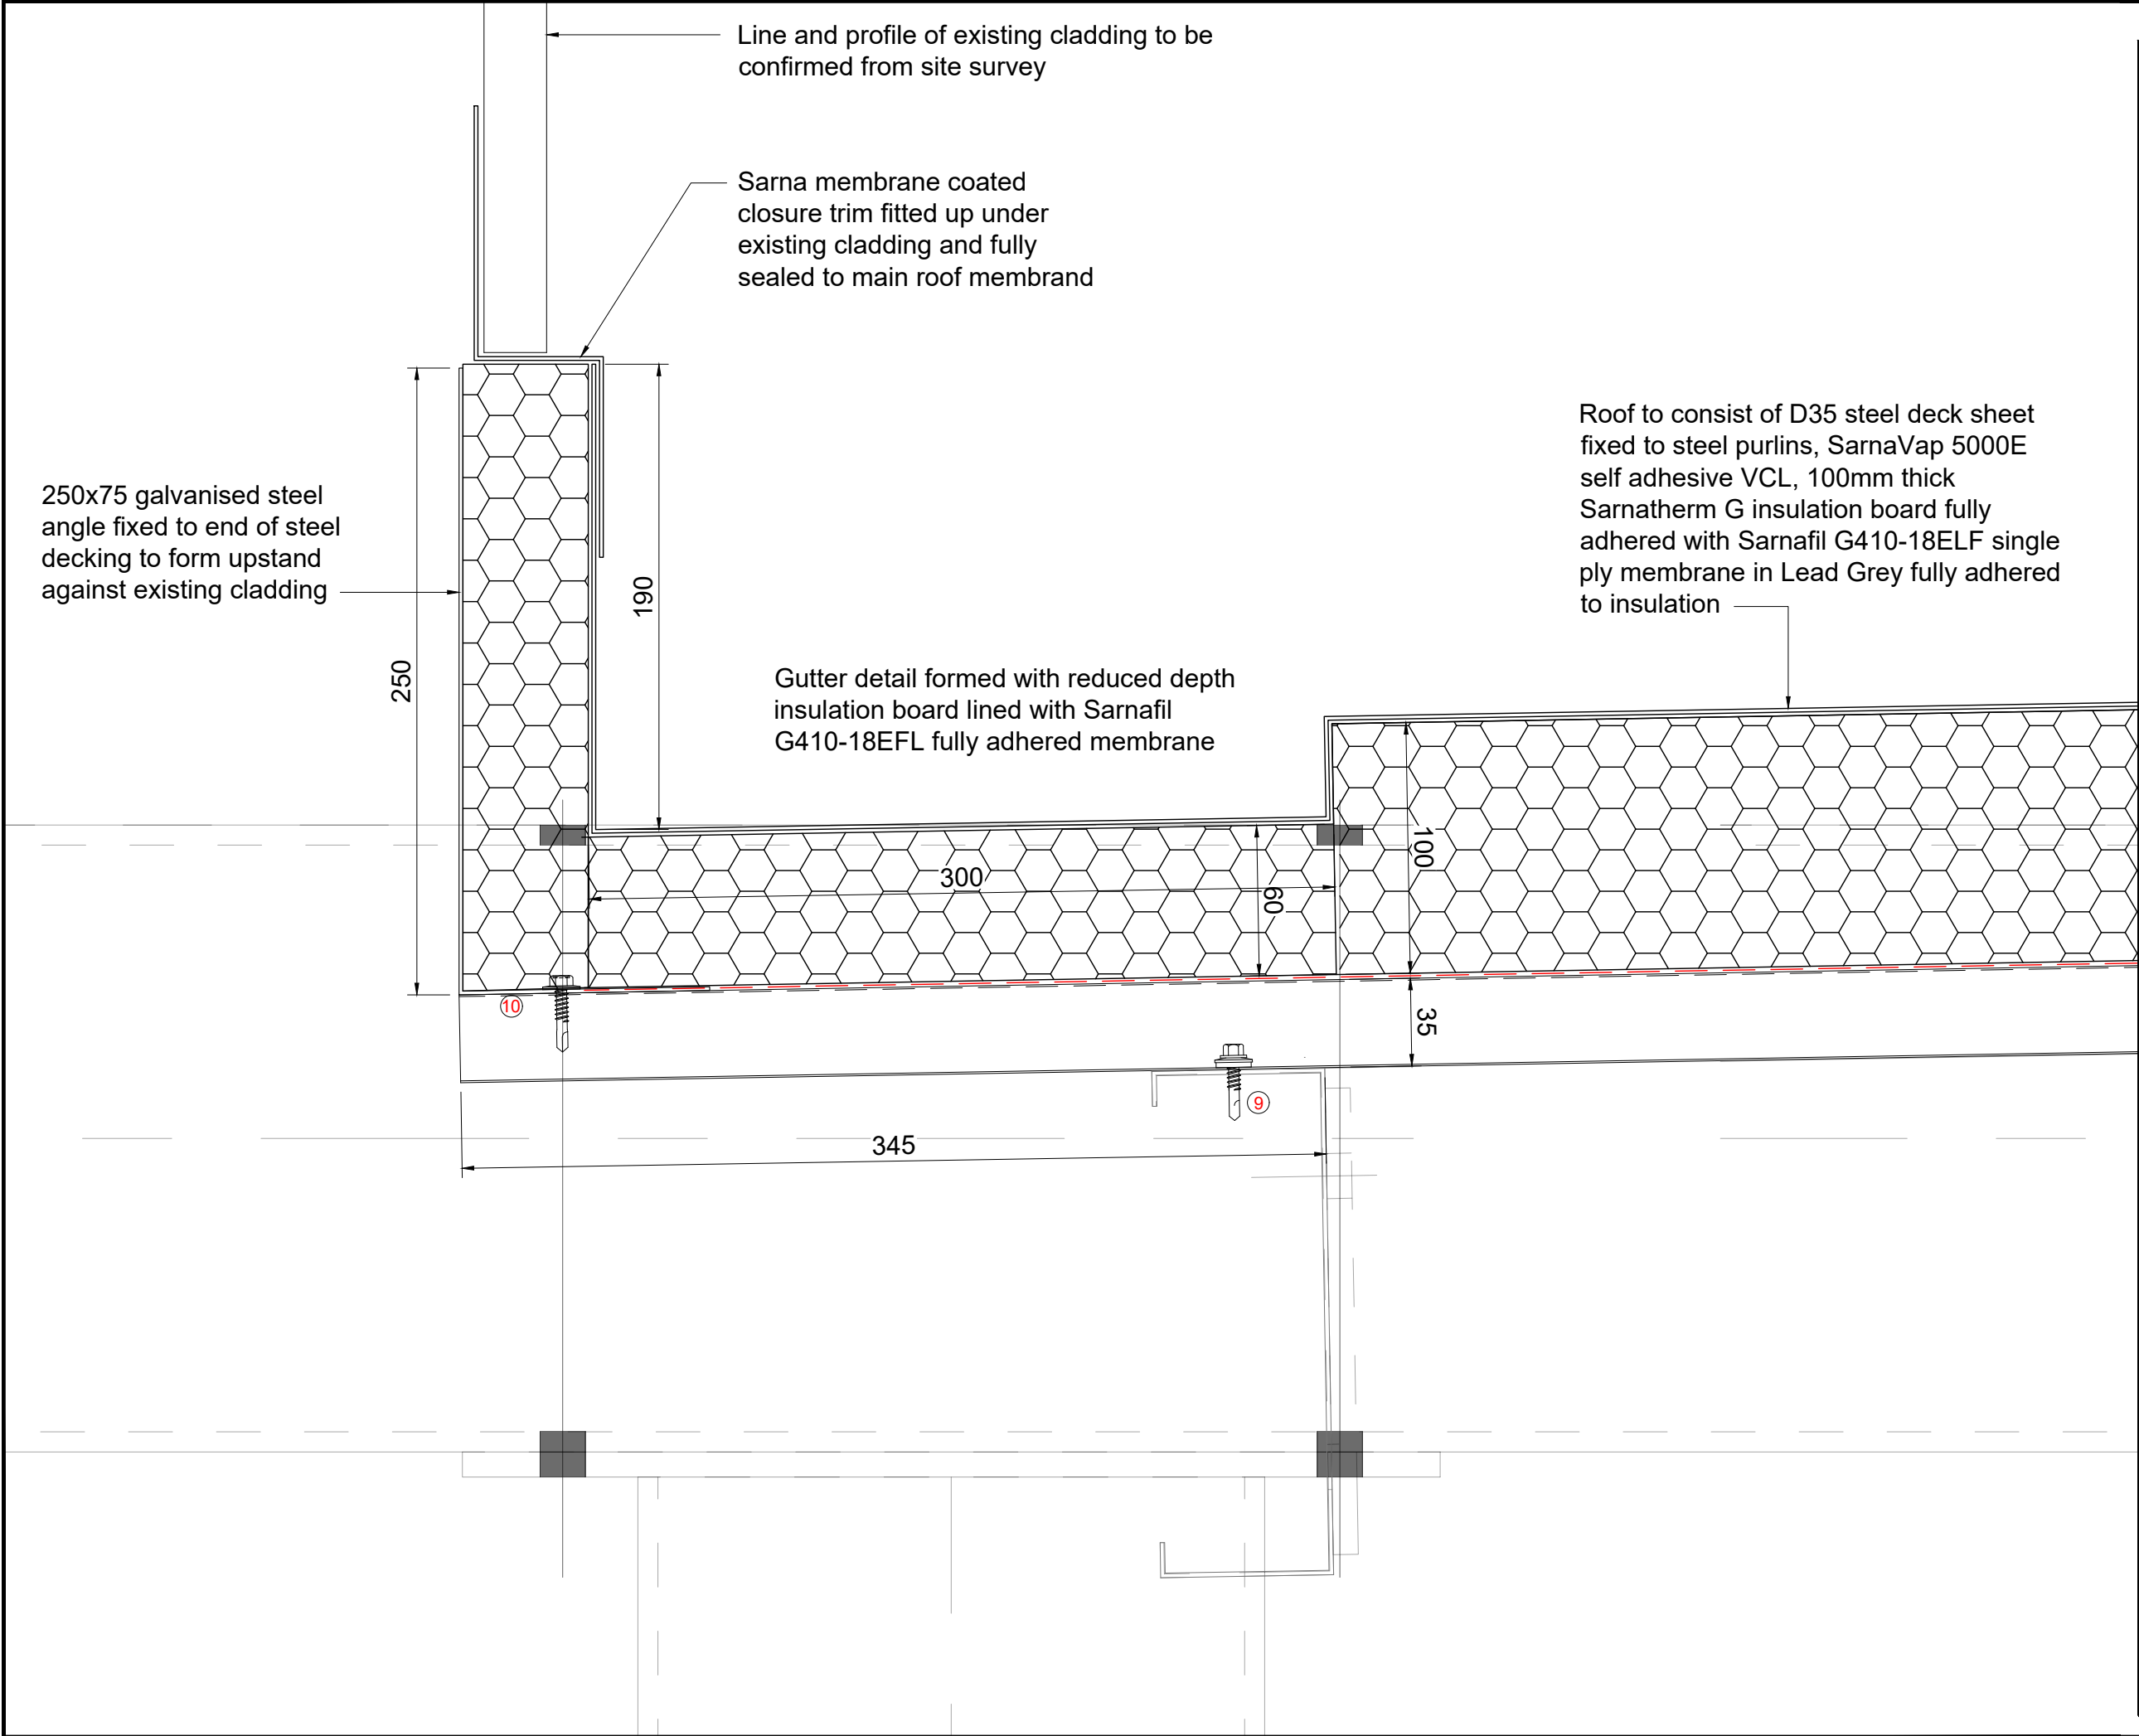

DO NOT SCALE: CONTRACTOR TO CHECK ALL DIMENSIONS AND REPORT ANY OMISSIONS OR ERRORS. ALL DIMENSIONS ARE IN MILLIMETRES

GENERAL NOTES:

FIXING REFERENCES

- 1 DF3-SSA4-PL-S10-5.5x50 RAL 5026
- 2 DF3-SSA4-PL-S10-5.5x25 RAL 5026
- 3 DF3-SS-A15-5.5x55
- 4 Hilti HUS-6x45
- 5 Hilti S-MD03ZW-5.5x25
- 6 DF12-A15-5.5x38
- 7 DF12-SS-A15-5.5x60
- 8 DF3-SSA4-PL-S29-5.5x35 RAL 5026
- 9 DF3-A15-5.5x25
- 10 DF3-H15-5.5x25

REVISIONS:

REV:	DESCRIPTION:	DRN BY:	DATE:
P1	1ST ISSUE	SC	05.12.17

PURPOSE OF ISSUE:

PRELIMINARY

metclad contracts

METCLAD CONTRACTS LTD
HAZELFORD WAY
NEWSTEAD VILLAGE
NOTTINGHAM
NG15 0DQ
T/ 01623 720032
F/ 01623 721393
admin@metclad.co.uk
www.metclad.co.uk

METCLAD PROJECT No: **2535**

MAIN CONTRACTOR:

MORGAN SINDALL

PROJECT:

**HOUSE OF SPORT
ENTRANCE CANOPY
MANCHESTER**

DRAWING TITLE:

**ROOF GUTTER DETAIL AGAINST
EXISTING WALL**

DRAWN BY: SC	CHECKED BY: AG
SCALE @ A3: 1:2.5	DATE: 11.02.2022
DRAWING NO: HOS-MET-00-00-DR-Y-0018	REV NO: P01

Document Ref: DO 07