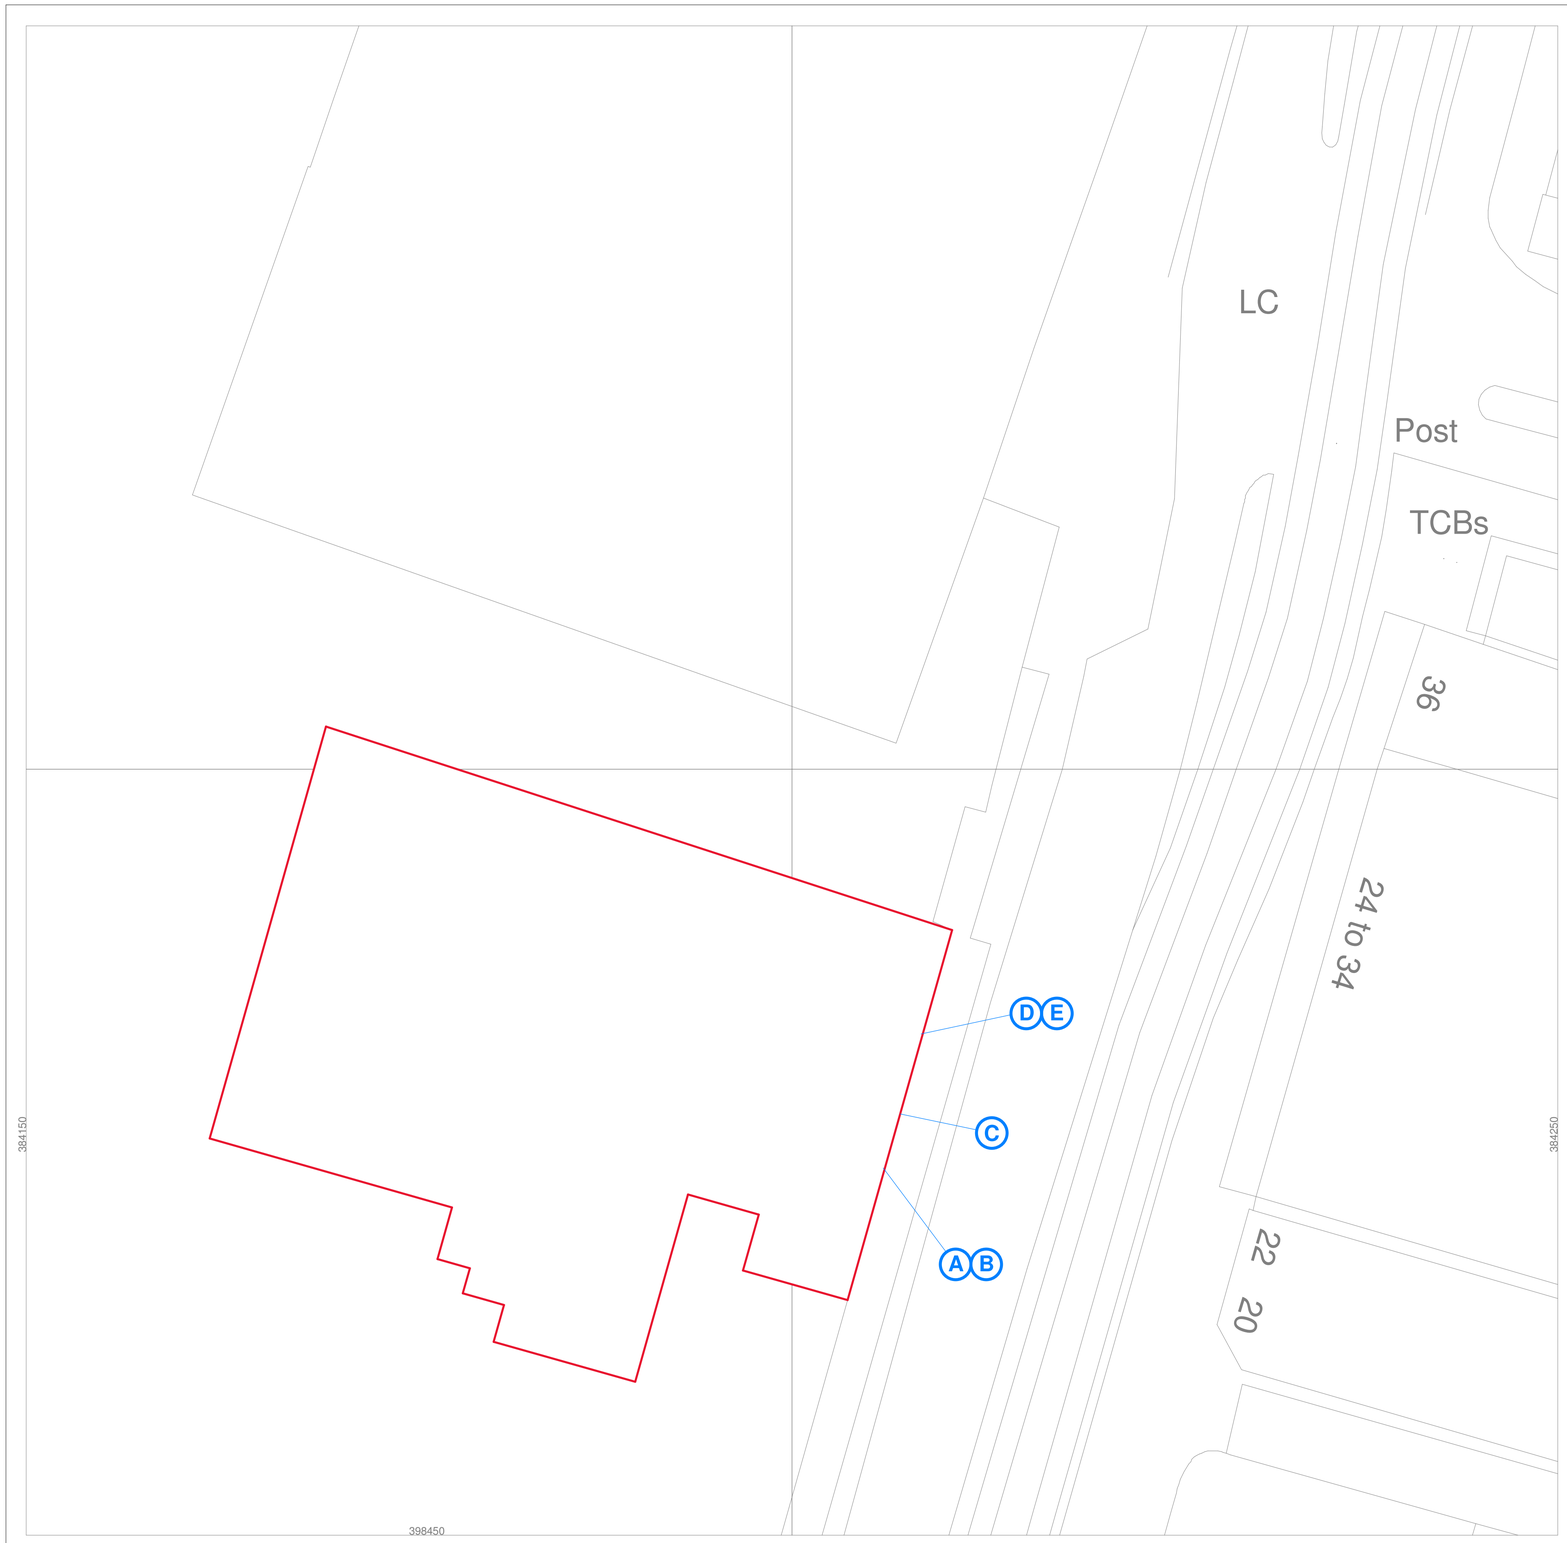

0 10 20
METRIC(1:200)

PROPOSED SIGNAGE BLOCK PLAN
Scale: 1 : 200

IMPORTANT NOTE:

ALL DIMENSIONS AND LEVELS SHOWN ON THIS DRAWING ARE TO BE CHECKED BY THE CONTRACTOR/ MANUFACTURER PRIOR TO THE COMMENCEMENT OF ANY WORKS ON SITE OR THE MANUFACTURE OF ANY SITE COMPONENTS.

THIS DRAWING IS NOT TO BE SCALED.

DIMENSIONS ARE INDICATED IN MILLIMETRES UNLESS CLEARLY STATED OTHERWISE.

COPYRIGHT OF THIS DRAWING BELONGS SOLELY TO CUBE PSL.

LIMITATIONS & THIRD PARTY CLAUSE:

WHERE PARTS OF THE PROPERTY WERE COVERED OR INACCESSIBLE AT TIME OF SURVEY POSITIONS OF ELEMENTS ARE MARKED 'ASSUMED' ACCORDINGLY.

A USC FASCIA PANEL SIGNAGE

80mm DEEP 2.5mm ALUMINIUM BUILT UP SIGNAGE WELDED TO FLAT CUT 3mm LETTER BACKS. FACE TO BE ROUTER CUT FROM 5mm OPAL 050 ACRYLIC ILLUMINATED INTERNALLY w/ Balt LED Crown Opto X3.

ALUMINIUM LETTERS FINISHED TO MATCH; ***RAL 9003 [SIGNAL WHITE]*** *INTERNALLY w/* ***SATIN BLACK*** *EXTERNAL RETURNS*

B E LARGE WINDOW BED LIGHTBOX

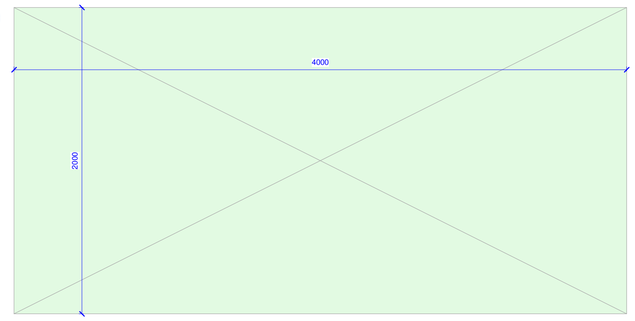

INTERNALLY ILLUMINATED LIGHT BOXES TO BE INSTALLED TO WINDOW BEDS [2000x4000mm SIZE]. MEDIA TO BE CONFIRMED BY SPORTS DIRECT MARKETING

C SPORTS DIRECT MAIN SIGNAGE

FRET CUT ALUMINIUM BOX SIGNAGE W/ 8mm PUSHTHROUGH ILLUMINATED ACRYLIC LETTERS. LETTERS FRET CUT INTO FACE AND INTERNALLY ILLUMINATED W/ WHITE (6500k) LEDs.

BOXES TO BE FINISHED GLOSS TO MATCH; ***RAL 5002 [ULTRAMARINE BLUE]***
RAL 3020 [TRAFFIC RED]

D SPORTS DIRECT FASCIA PANEL SIGNAGE

2No SEPERATE BUILT-UP UNITS W/ COLOURED ACRYLIC PANELS TO BOTH SIDES AND ALUMINIUM RETURNS FINISHED IN WHITE. TO BE INTERNALLY ILLUMINATED W/ BALT LED CROWN OPTO X3.

BOXES TO BE FINISHED GLOSS TO MATCH; ***RAL 5002 [ULTRAMARINE BLUE]***
RAL 3020 [TRAFFIC RED]*.*

SIGNAGE LEGEND
Scale: 1 : 20

REV	DESCRIPTION	DATE	BY

REVISIONS

CLIENT
FRASERS GROUP

PROJECT
MANCHESTER ARNDALE

DRAWING TITLE
PROPOSED EXTERNAL SIGNAGE DETAILS

DRAWN BY	RG	**DATE**	23 03 2022
CHECKED BY	SP	**SCALE**	As indicated @ A1
DRAWING NO.	CPS 20 077 301		

PLANNING

cube.
Project Management | Building Surveyors
Heritage Consultants | Design Services
502 Birchwood One | Dewhurst Road | Warrington | WA3 7GB
t: 01925 831 710
e: admin@cubepsl.co.uk | w: www.cubepsl.co.uk