




Existing Front (NE) Elevation
scale 1:100

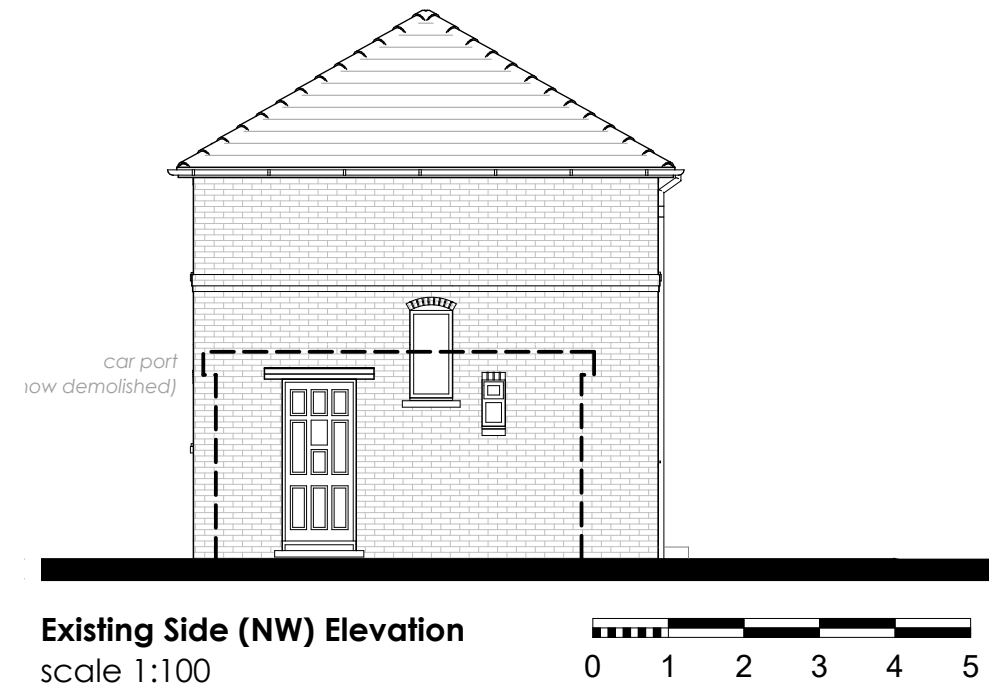

Existing Side (NW) Elevation
scale 1:100



Existing Rear (SW) Elevation
scale 1:100



Copyright on this drawing is held by
houseEXTEND Ltd

houseEXTEND
the studio
2 Whitley Brook Court
Marsh Lane
Dutton, Northwich
WA4 4EY
www.house-EXTEND.co.uk

client:
Bluetouch Ventures

Job Title
extension and alterations to:
3 Wood View Wythenshawe
Manchester M22 4GD

Drawing Title
Existing Elevations

Drawing Status
Planning Application

Drawn by
jm

Drawing Size
A3

Date
March 2022

Project No.	Drawing No.	Revision
111	P 06	