



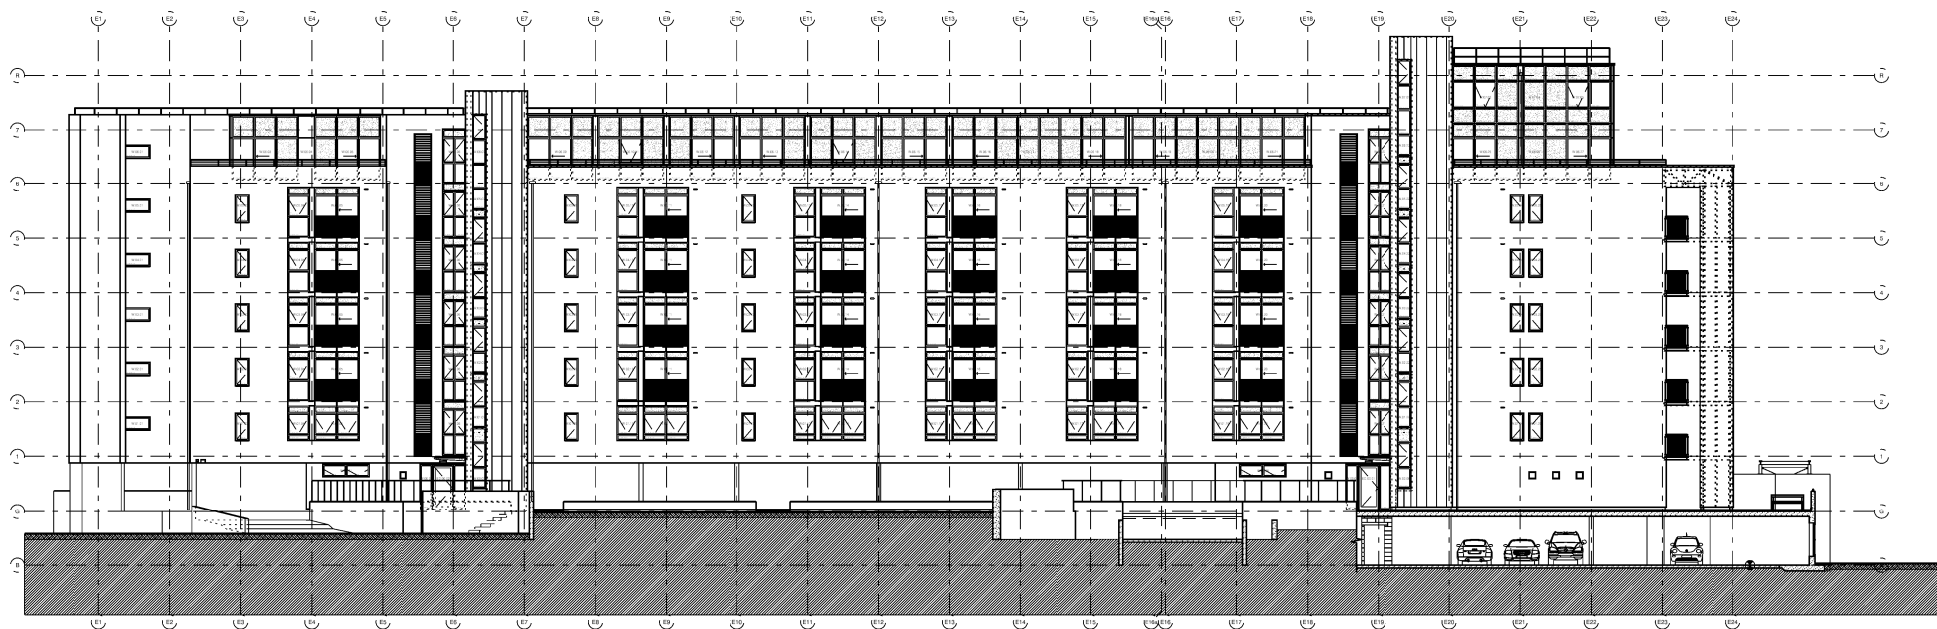

elevation 07 - Medlock Block

revision: P01 date: 20210624 note: preliminary first issue

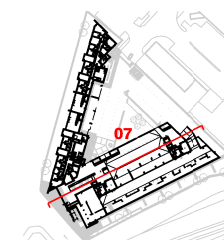

project
VIE cladding works
job no.
7564
title
existing elevation 07 - Medlock block
scale
1:200 @ A1, 1:400 @ A3
drawing no.
7564-al(05)0105

stephenson hamilton risley
STUDIO

3 riverside mews
4 commercial street
manchester, M15 4RQ
www.shr.studio
email@shr.studio
0161 832 0244