



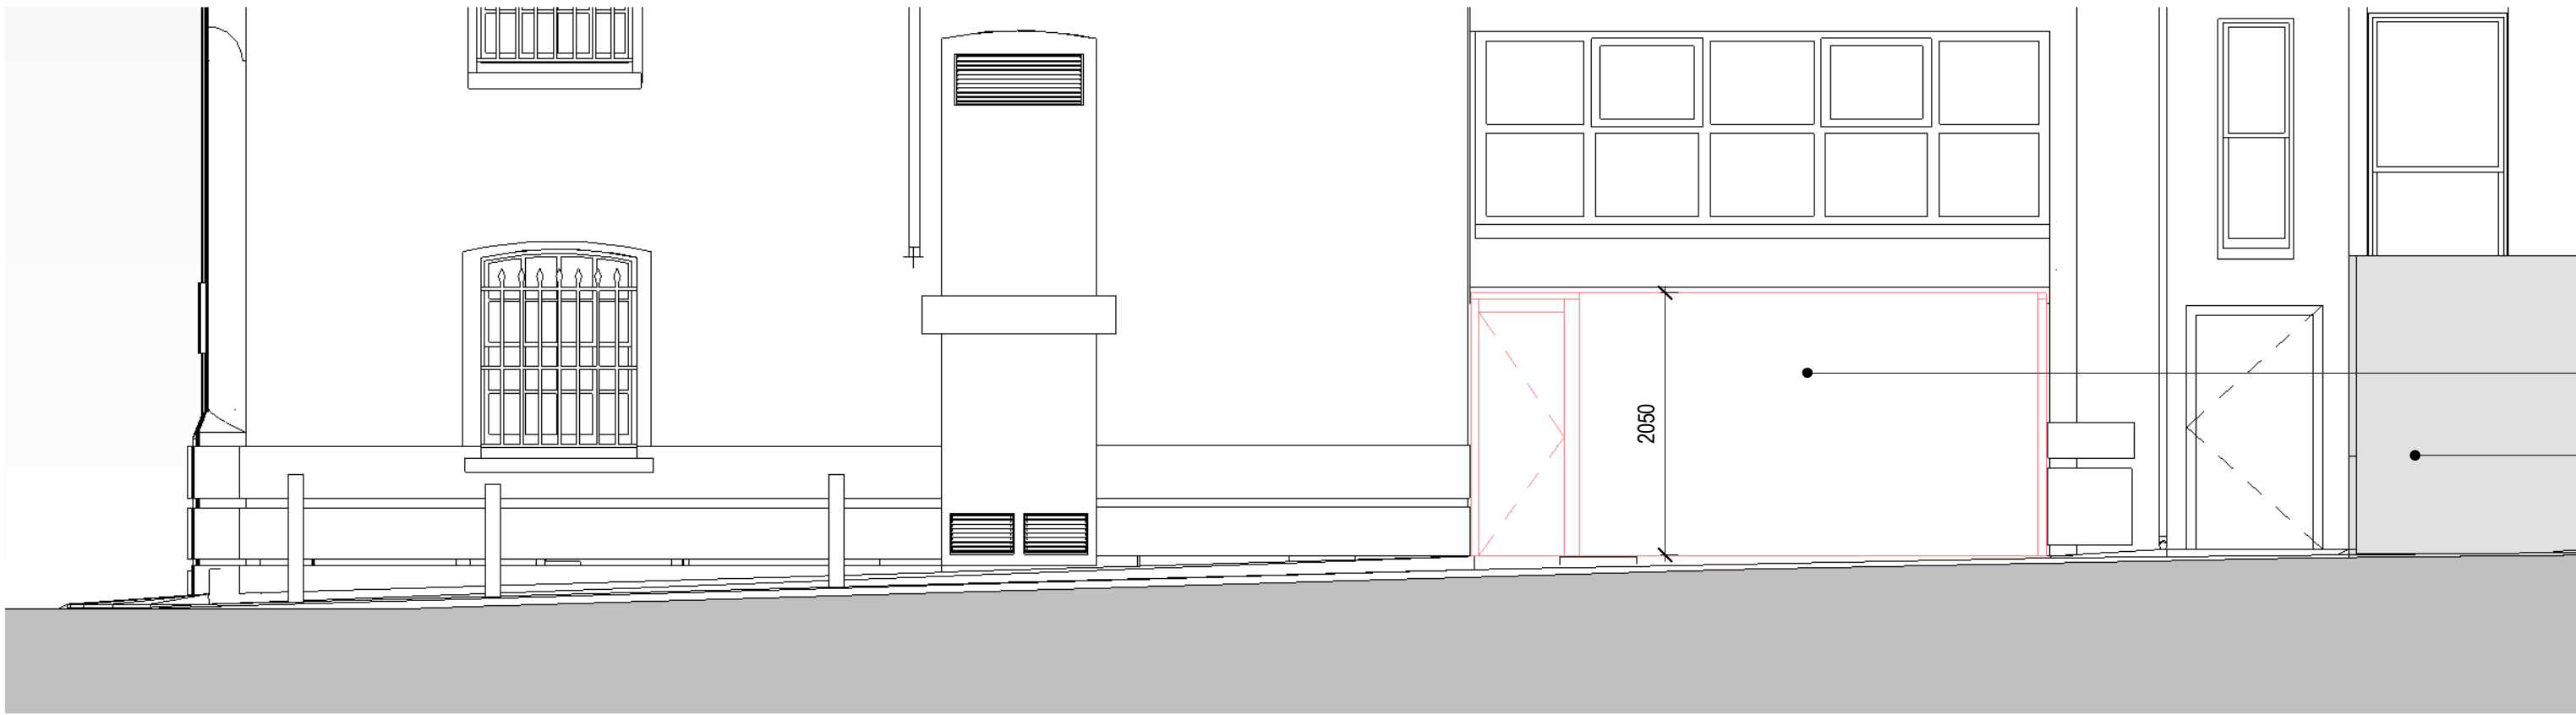


Existing South Facing Elevation
1:50

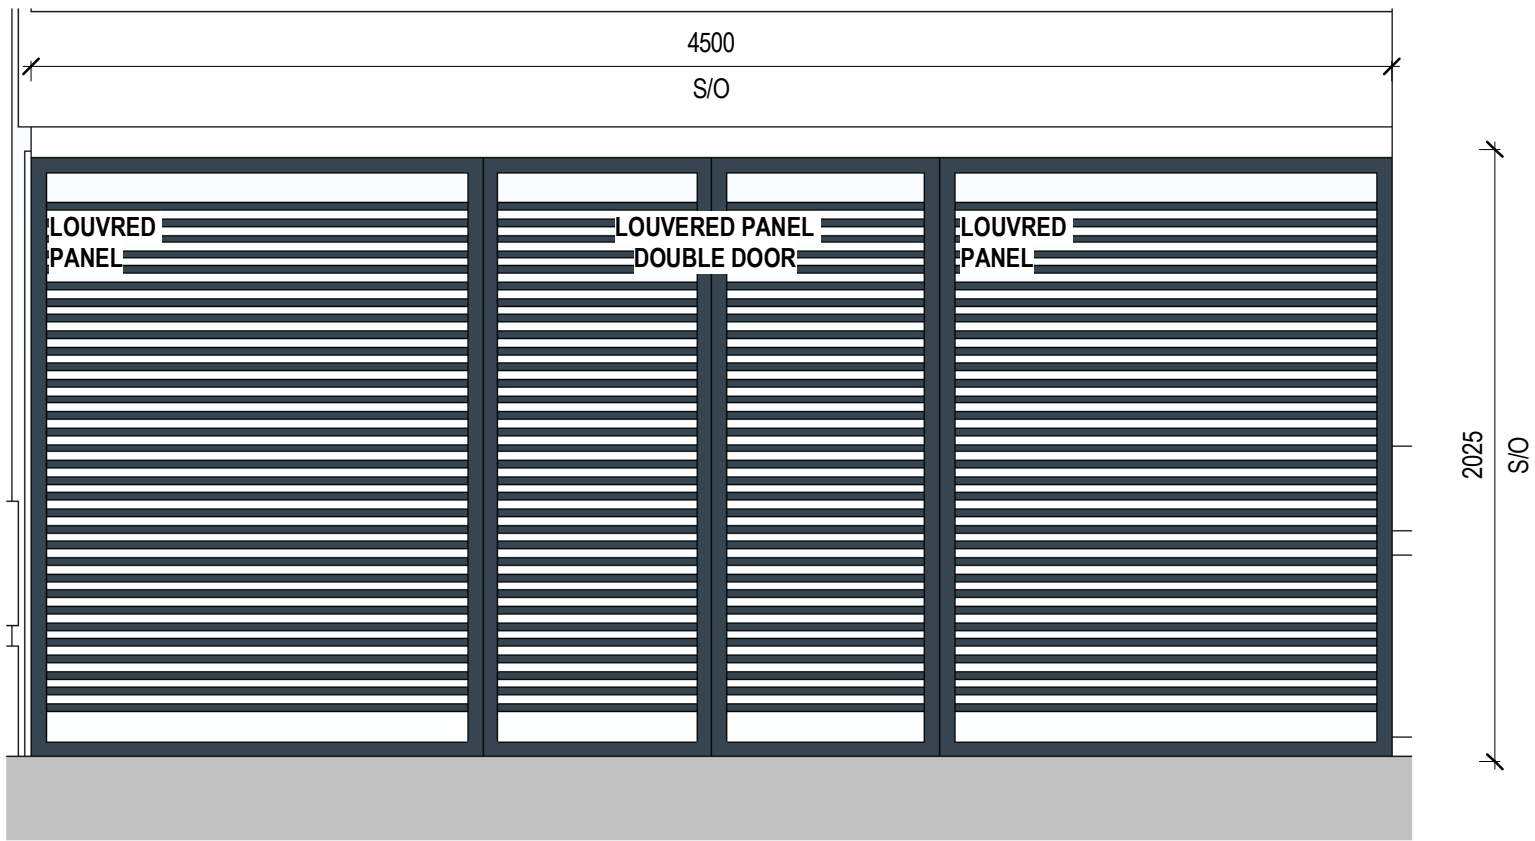

Proposed Louvred Curtain Wal
1:25



Proposed South Facing Elevation
1:50

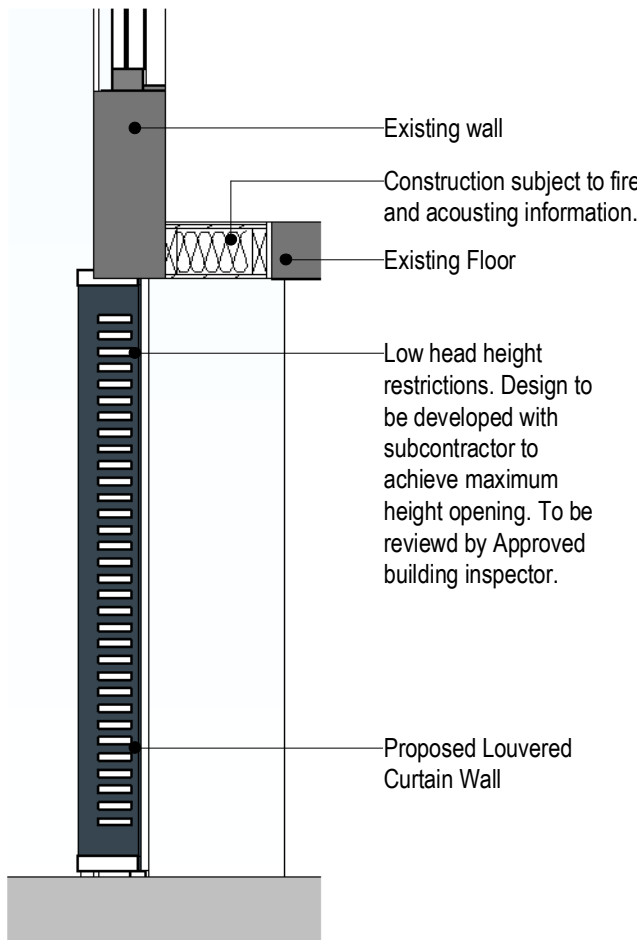

Proposed Louvred Door Section
1:25