


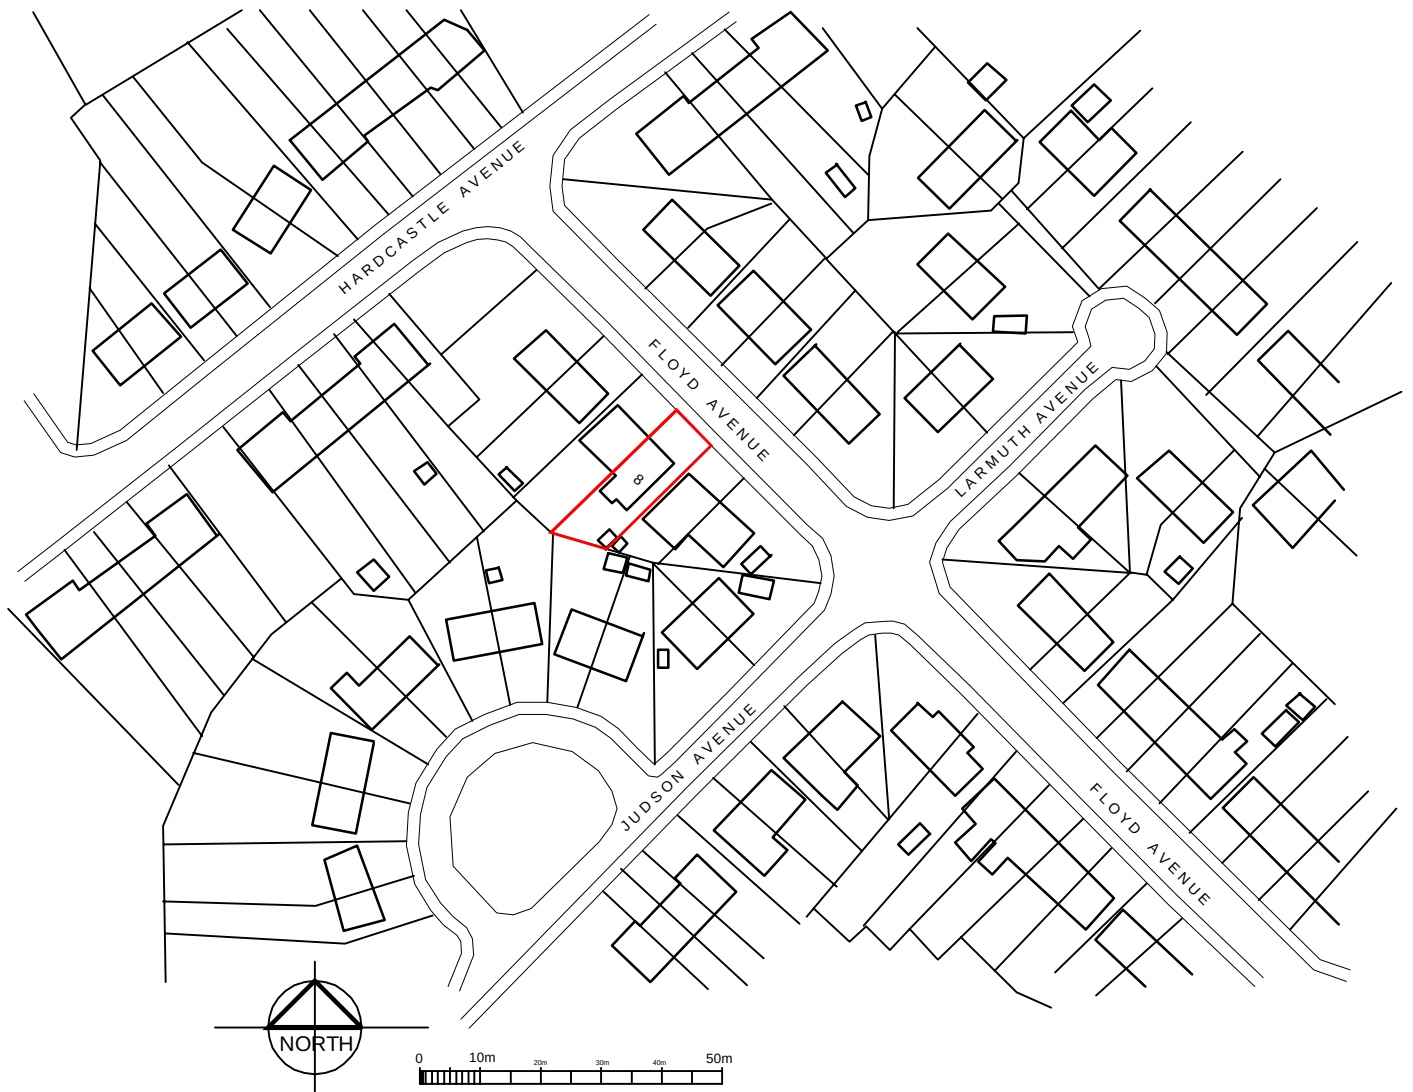

revisions

site location plan
8 floyd avenue
chorlton

date: april 2022

scale 1:1250 @a4

status: preliminary

dwg. d421/C/01

DO NOT SCALE - IF DIMENSIONS ARE NOT GIVEN PLEASE ASK

architectural designworks limited

designworks



studio one 17 biggin gardens heywood OL10 2WF t: 0161 332 1943 e: architects@archdesignworks.co.uk