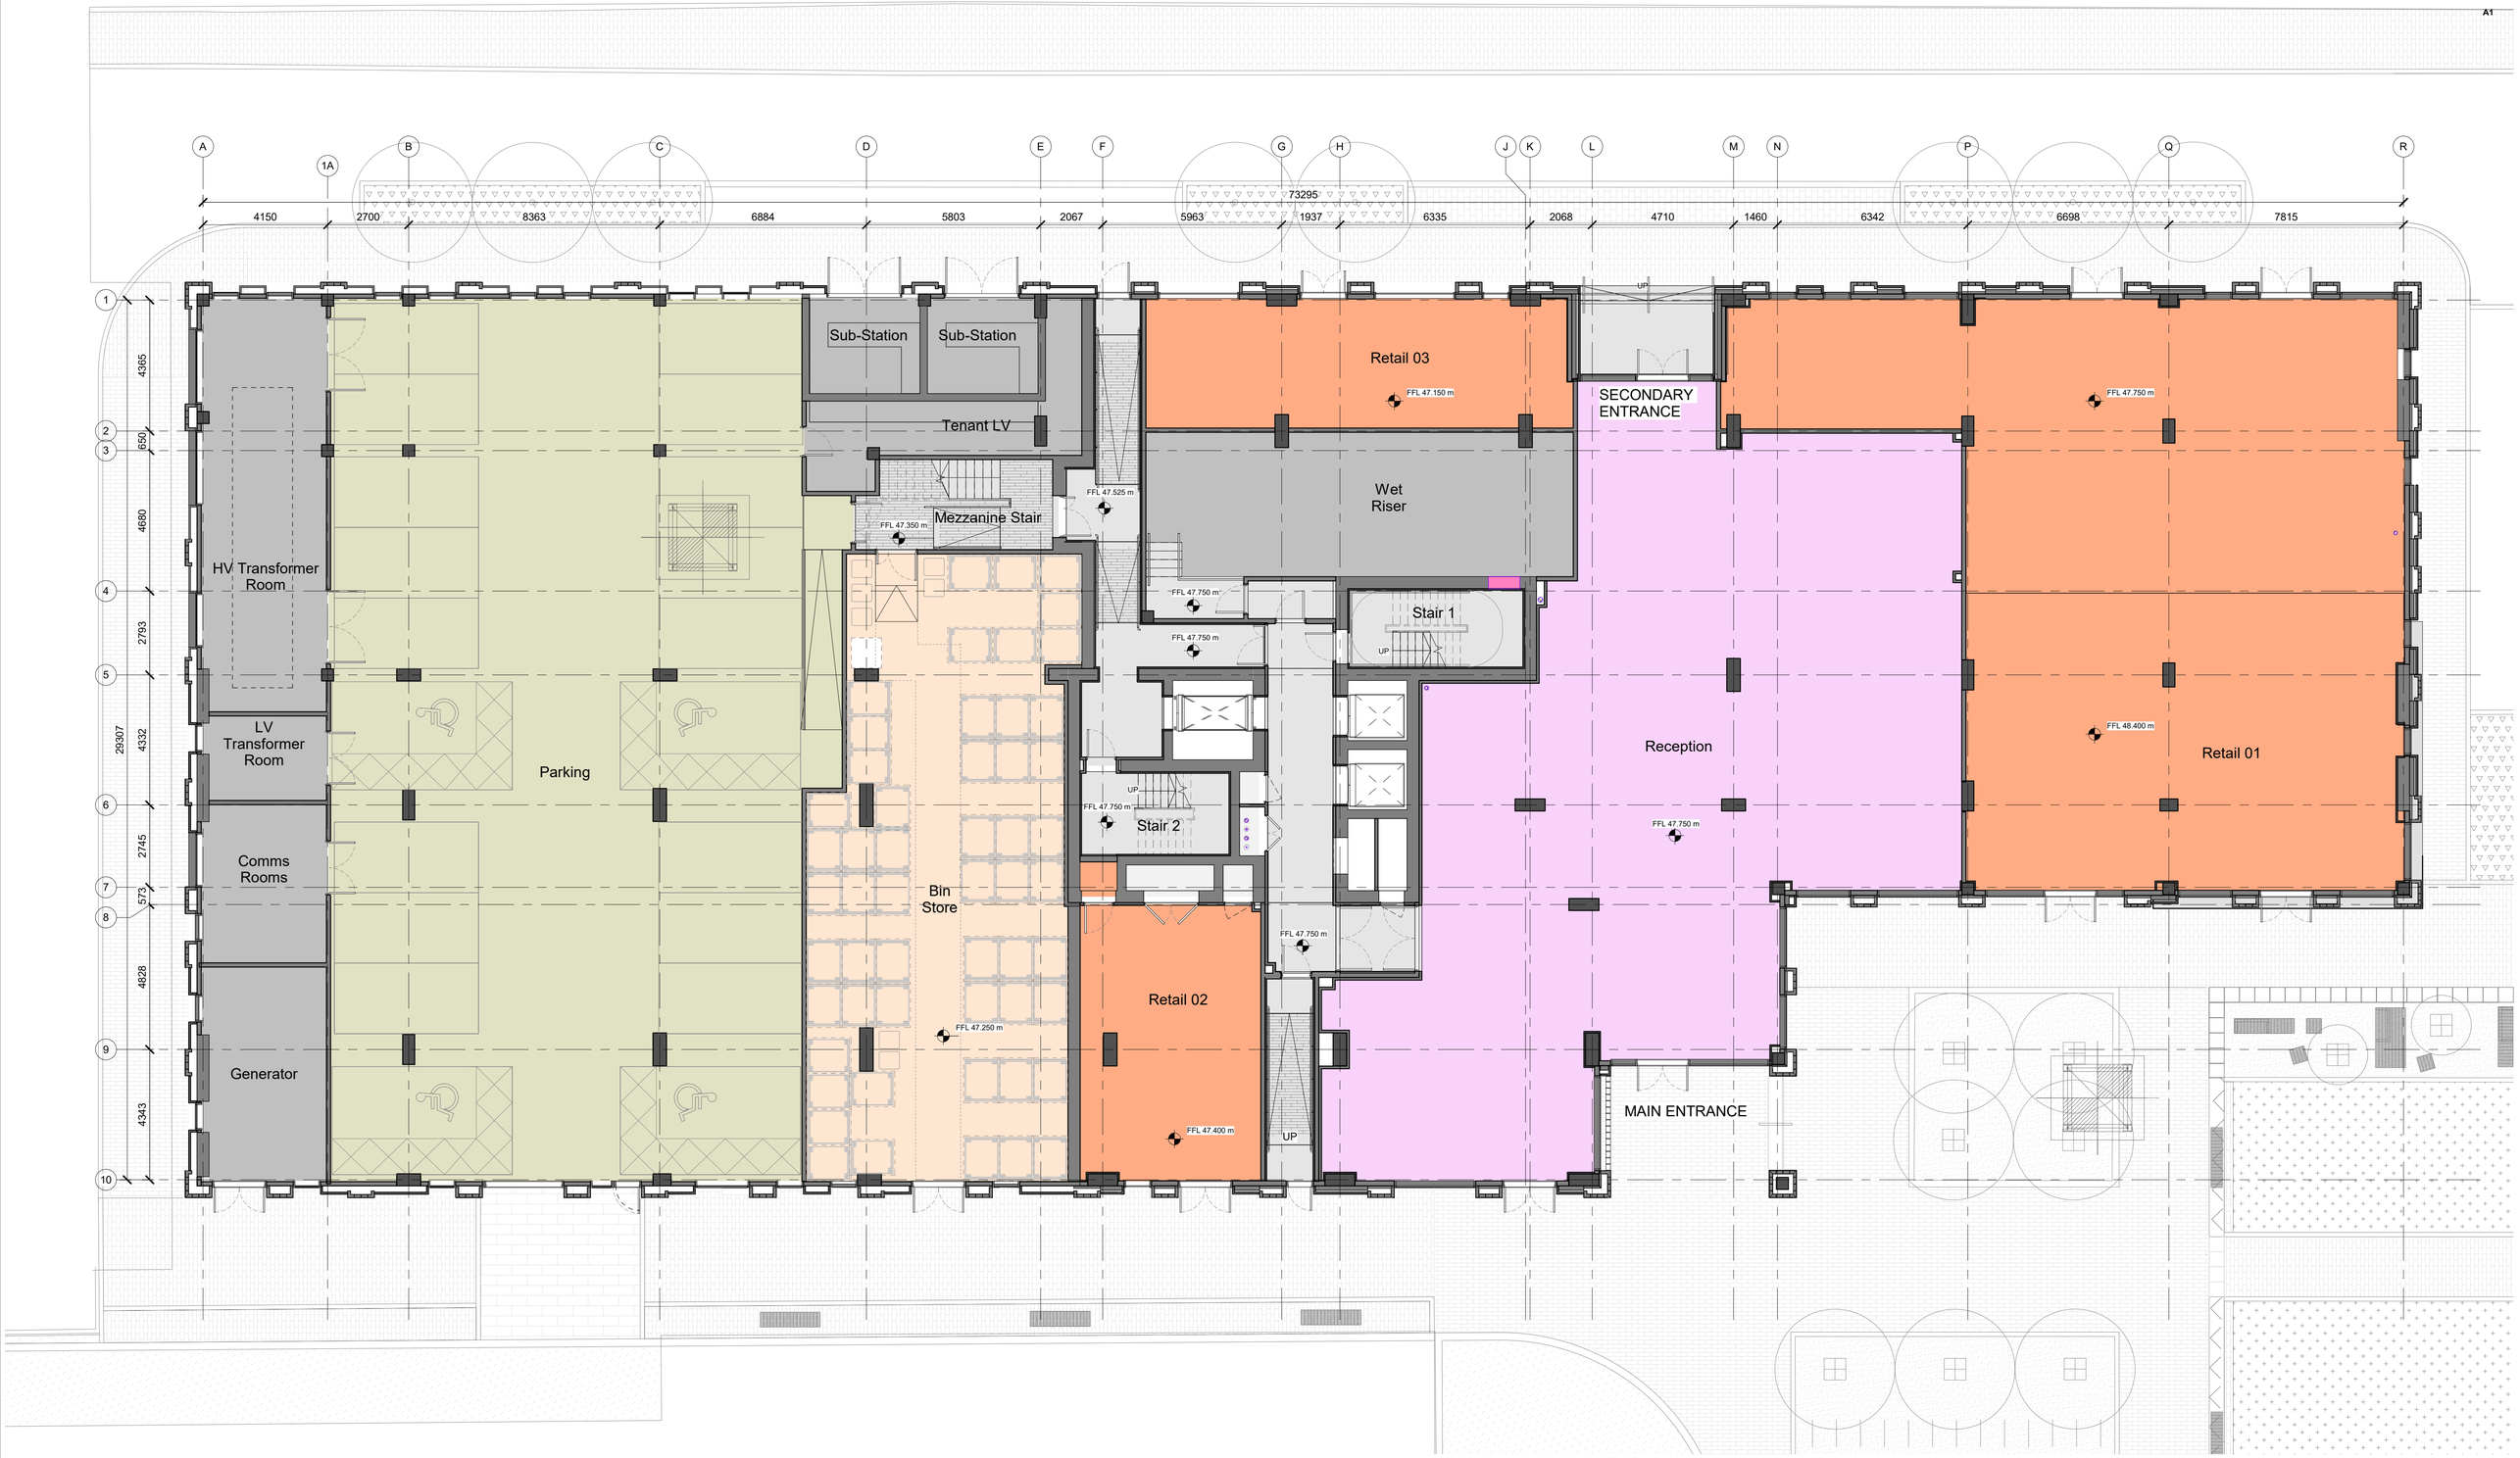

© COPYRIGHT
The copyright in this drawing is vested in AXIS and no license or assignment of any kind has been, or is, granted to any third party whether by provision of copies or originals or otherwise unless agreed in writing.
DO NOT SCALE FROM THIS DRAWING
The contractor shall check and verify all dimensions on site and report any discrepancies in writing to AXIS before proceeding work

FOR ELECTRONIC DATA ISSUE
Electronic Data / drawings are issued as "read only" and should not be interrogated for measurement. All dimensions and levels should read, only from those values stated in text on the drawing.

REV.	DATE	AMENDMENT
P00	211214	First Issue
P01	220303	Revision 01 - NMA

KEYPLAN

CLIENT

Midgard Ltd

PROJECT STAGE

AXIS ARCHITECTS
77 Parkway Camden Town London NW1 7PU
T: +44 (0)20 7504 1700 E: enquiries@axisarchitects.co.uk

SCALE@A1	DATE	ORIGINATOR	CHECKED	AUTHORISED
1 : 100	220303	LL	MM	NAB

PROJECT
The Castings
General Arrangement
Ground Floor Plan - Non Material Amendments

STATUS	PURPOSE FOR ISSUE	SR NO.	DRAWING NO.	REV.
S2	Planning	9196	CAS-AXIS-BU1-L00-DR-A-00-2100	P01