



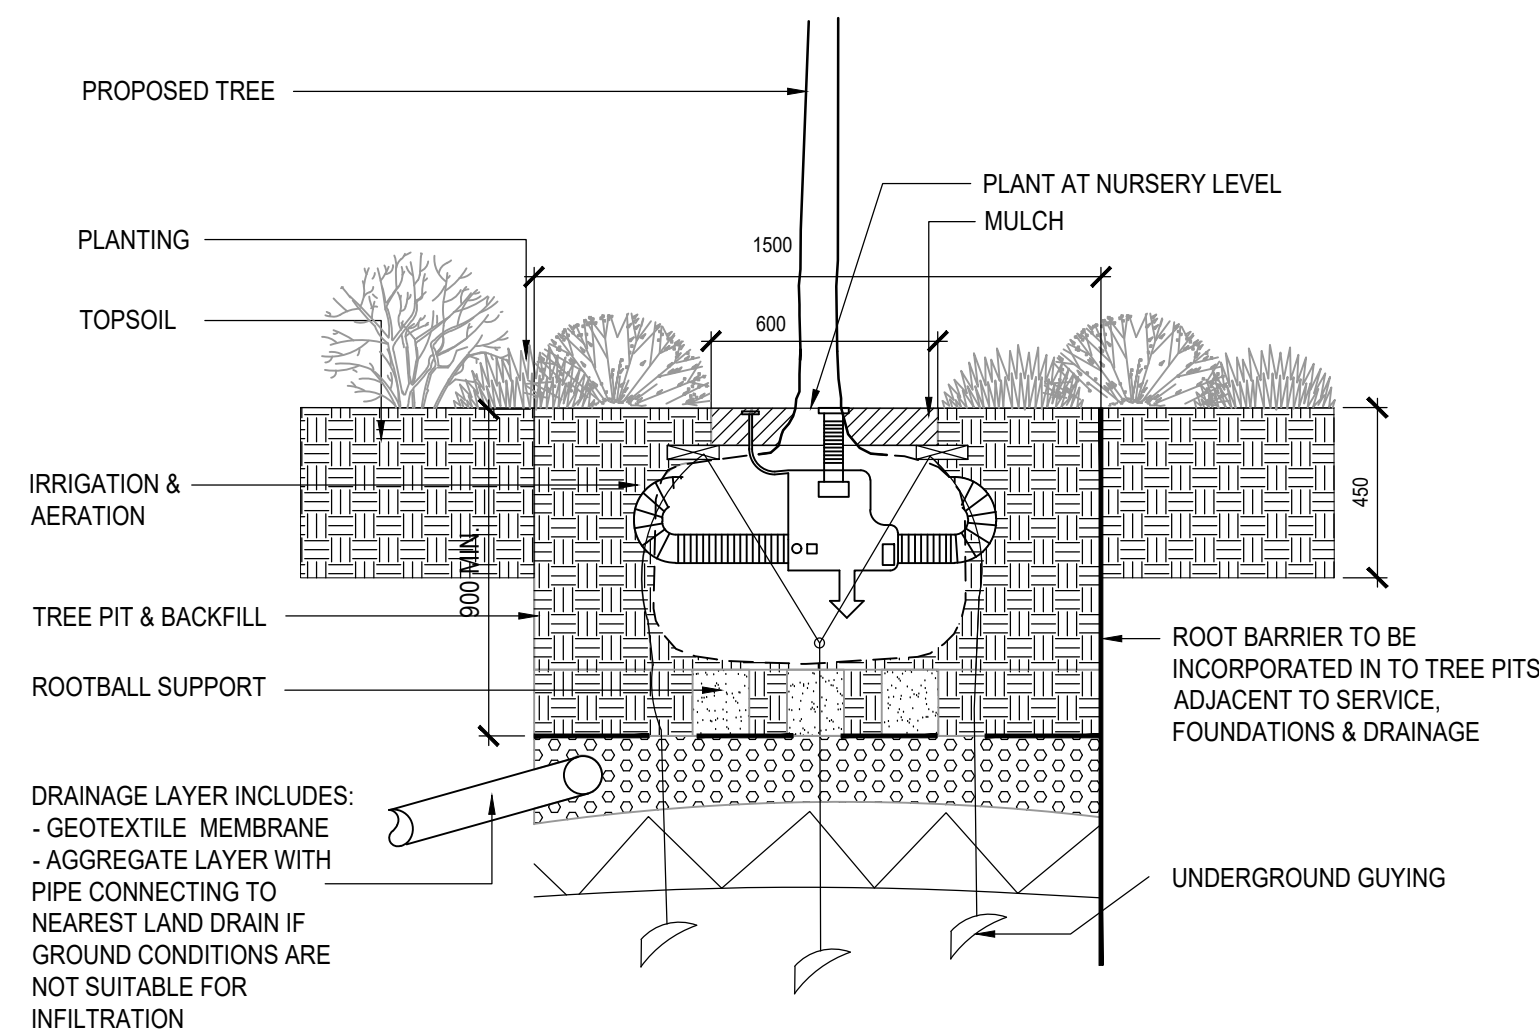


* NOTE:
TREE PITS TO HAVE FREE
DRAINING BASES.
SOAK-AWAY TEST TO BE
CARRIED OUT IN
ACCORDANCE WITH BS
6297 SECTION 6.2 PRIOR
TO CONSTRUCTION OF
TREE PITS

DETAIL A - TREE WITHIN PLANTING
SCALE 1:20

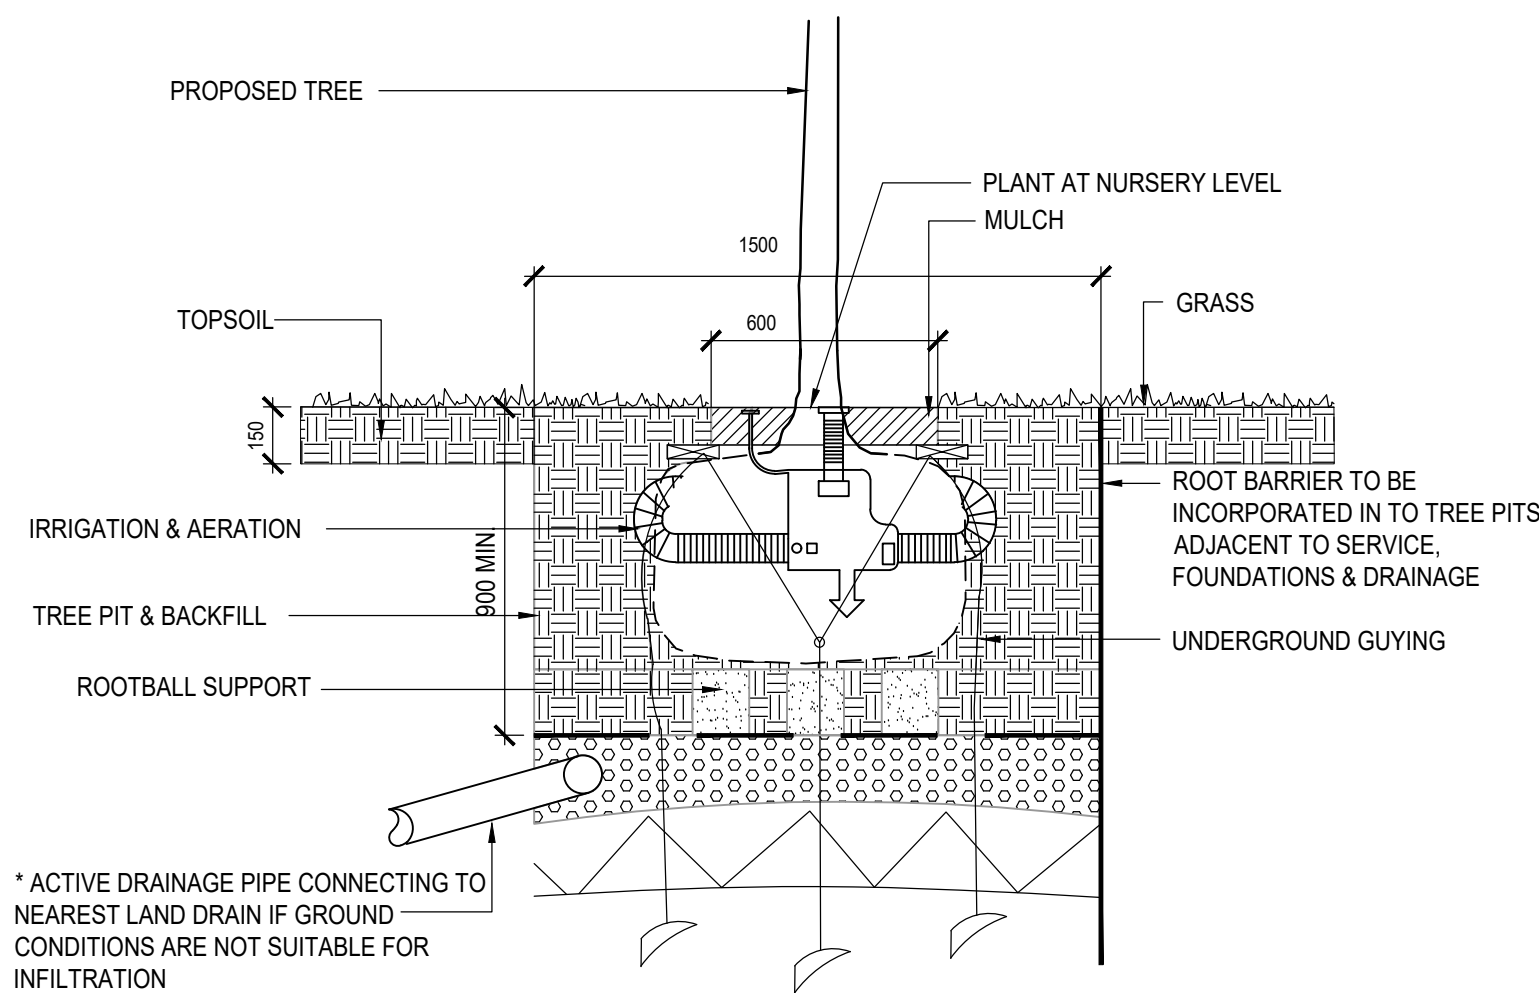

DETAIL B - TREE WITHIN GRASS
SCALE 1:20

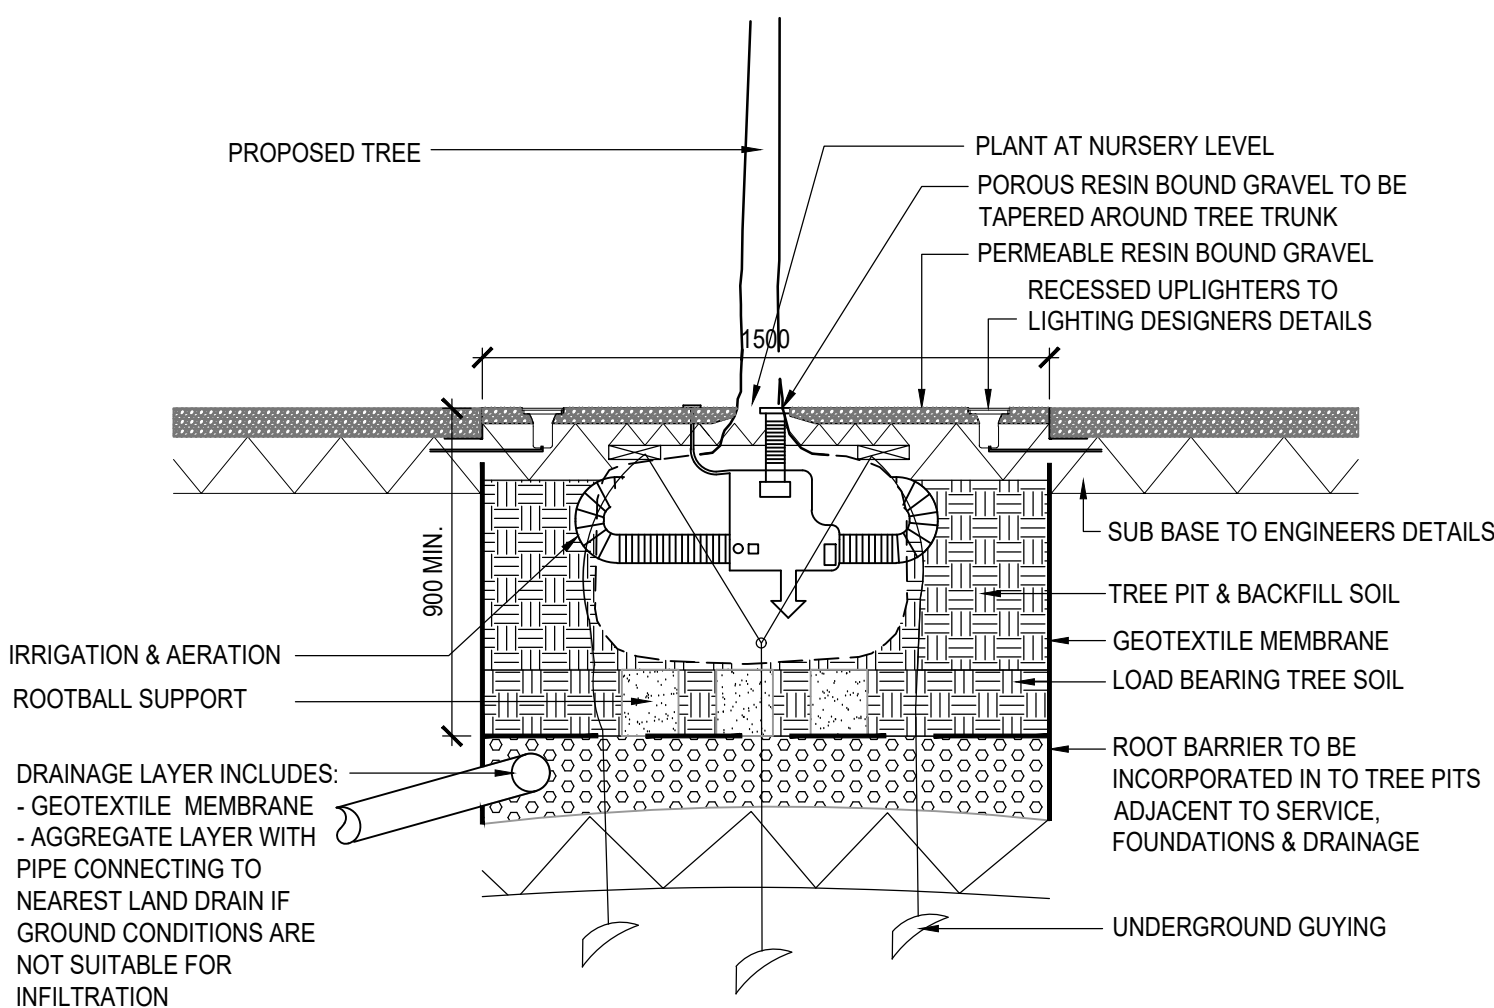

DETAIL C - TREE WITHIN RESIN BOUND GRAVEL
SCALE 1:20

BUILDING DESIGN PARTNERSHIP SHALL HAVE NO RESPONSIBILITY FOR ANY USE MADE OF THIS DOCUMENT OTHER THAN FOR THAT WHICH IT WAS PREPARED AND ISSUED.

ALL DIMENSIONS SHOULD BE CHECKED ON SITE.

DO NOT SCALE FROM THIS DRAWING



ANY DRAWING ERRORS OR DIVERGENCIES SHOULD BE BROUGHT TO THE ATTENTION OF BUILDING DESIGN PARTNERSHIP AT THE ADDRESS SHOWN BELOW.

DRAWINGS SHALL BE READ IN CONJUNCTION WITH THE FOLLOWING BEFORE WORK COMMENCES:

- THE CDM DESIGN ISSUES REGISTER
- THE BDP RISK SERIES OF DRAWINGS
- THE PROJECT CDM RISK REGISTER

NOTES

P01	FIRST ISSUE	AV	JF	02.12.21
-----	-------------	----	----	----------

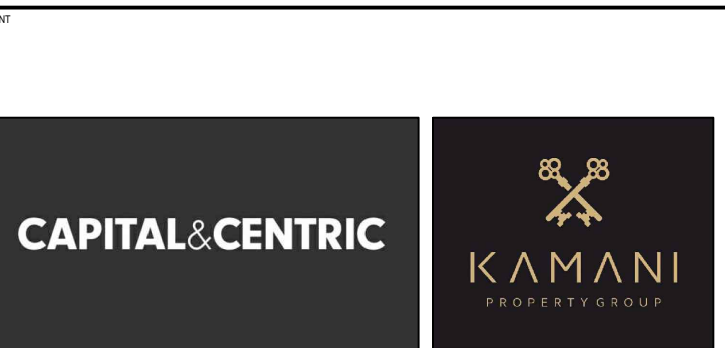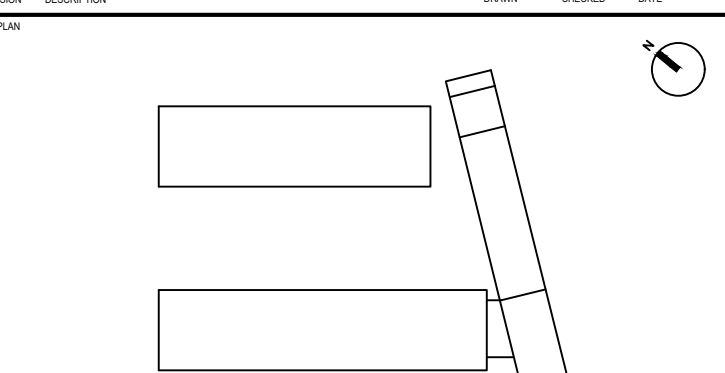

BDP.

11 Ducie Street
PO Box 85
Piccadilly Basin
Manchester
M60 3JA
United Kingdom

T +44 (0)161 828 2200
www.bdp.com

PROJECT TITLE	
Ancoats Works, Manchester	
PROJECT NUMBER	
P3001596	
DRAWING TITLE	
LANDSCAPE TYPICAL TREE PIT DETAIL	
SCALE	
@ A1 1:20	
DATE FIRST ISSUED	
DEC '21	
DRAWING No.	
1596-BDP-XX-00-DR-L-90600	
REVISION	
P01	